
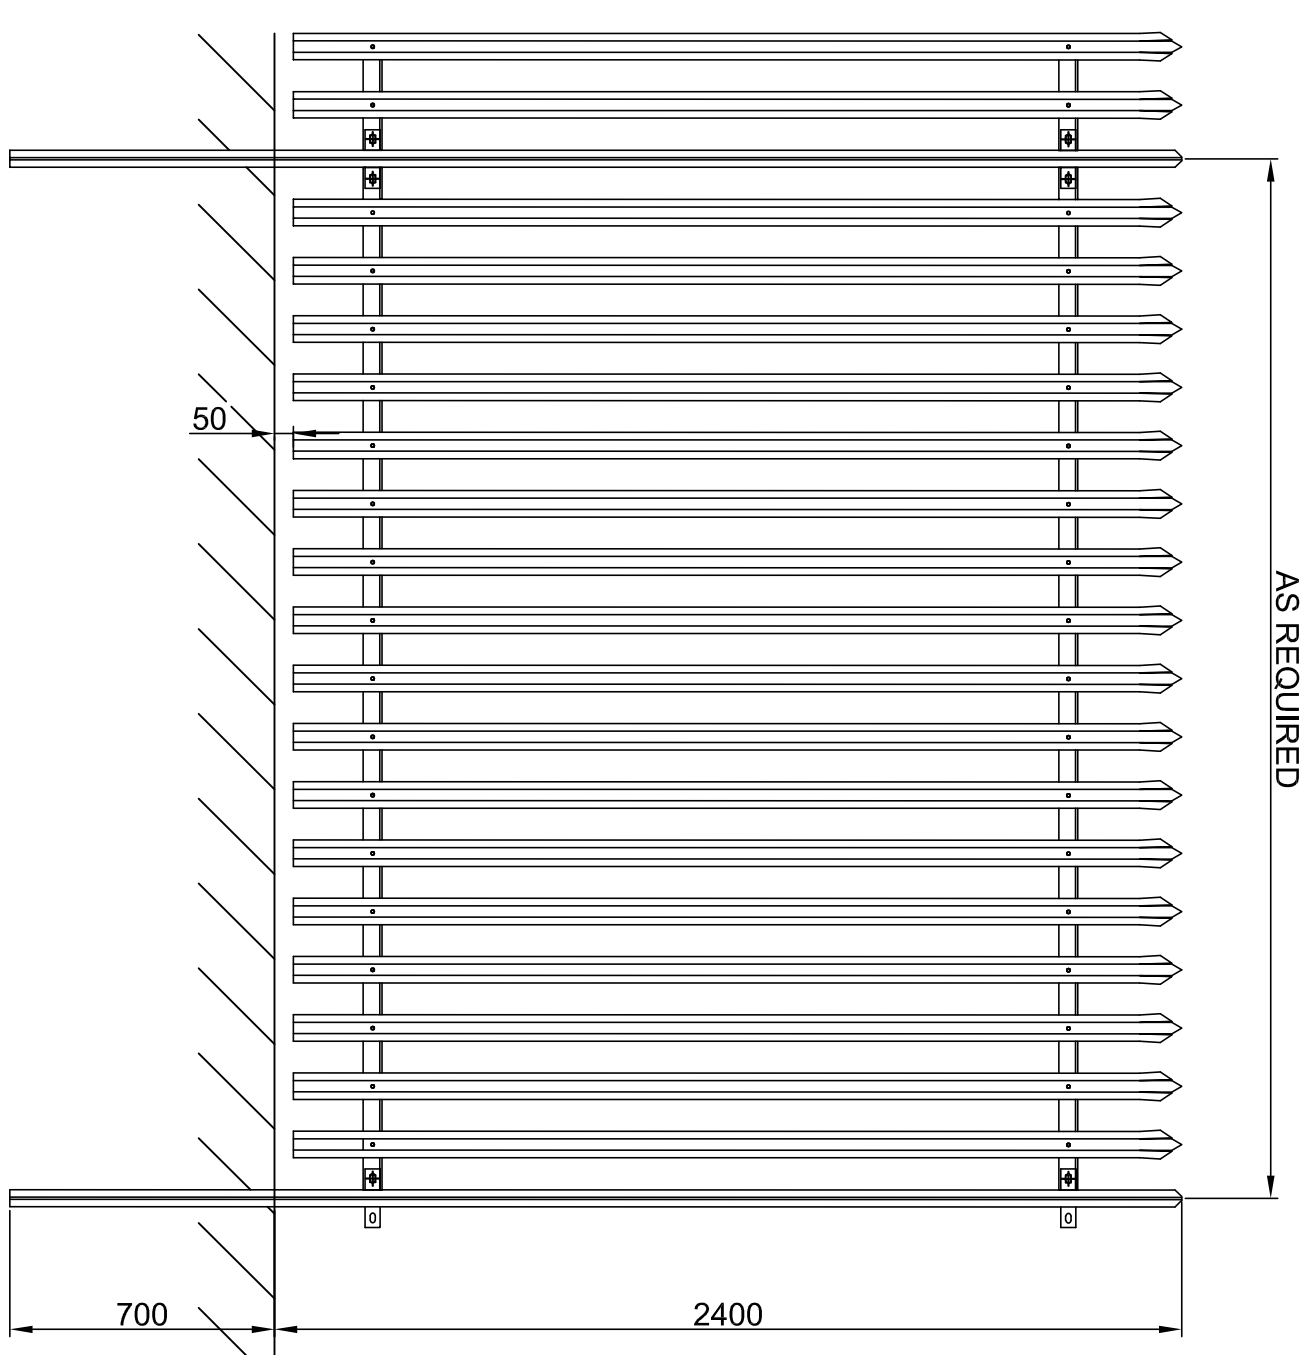
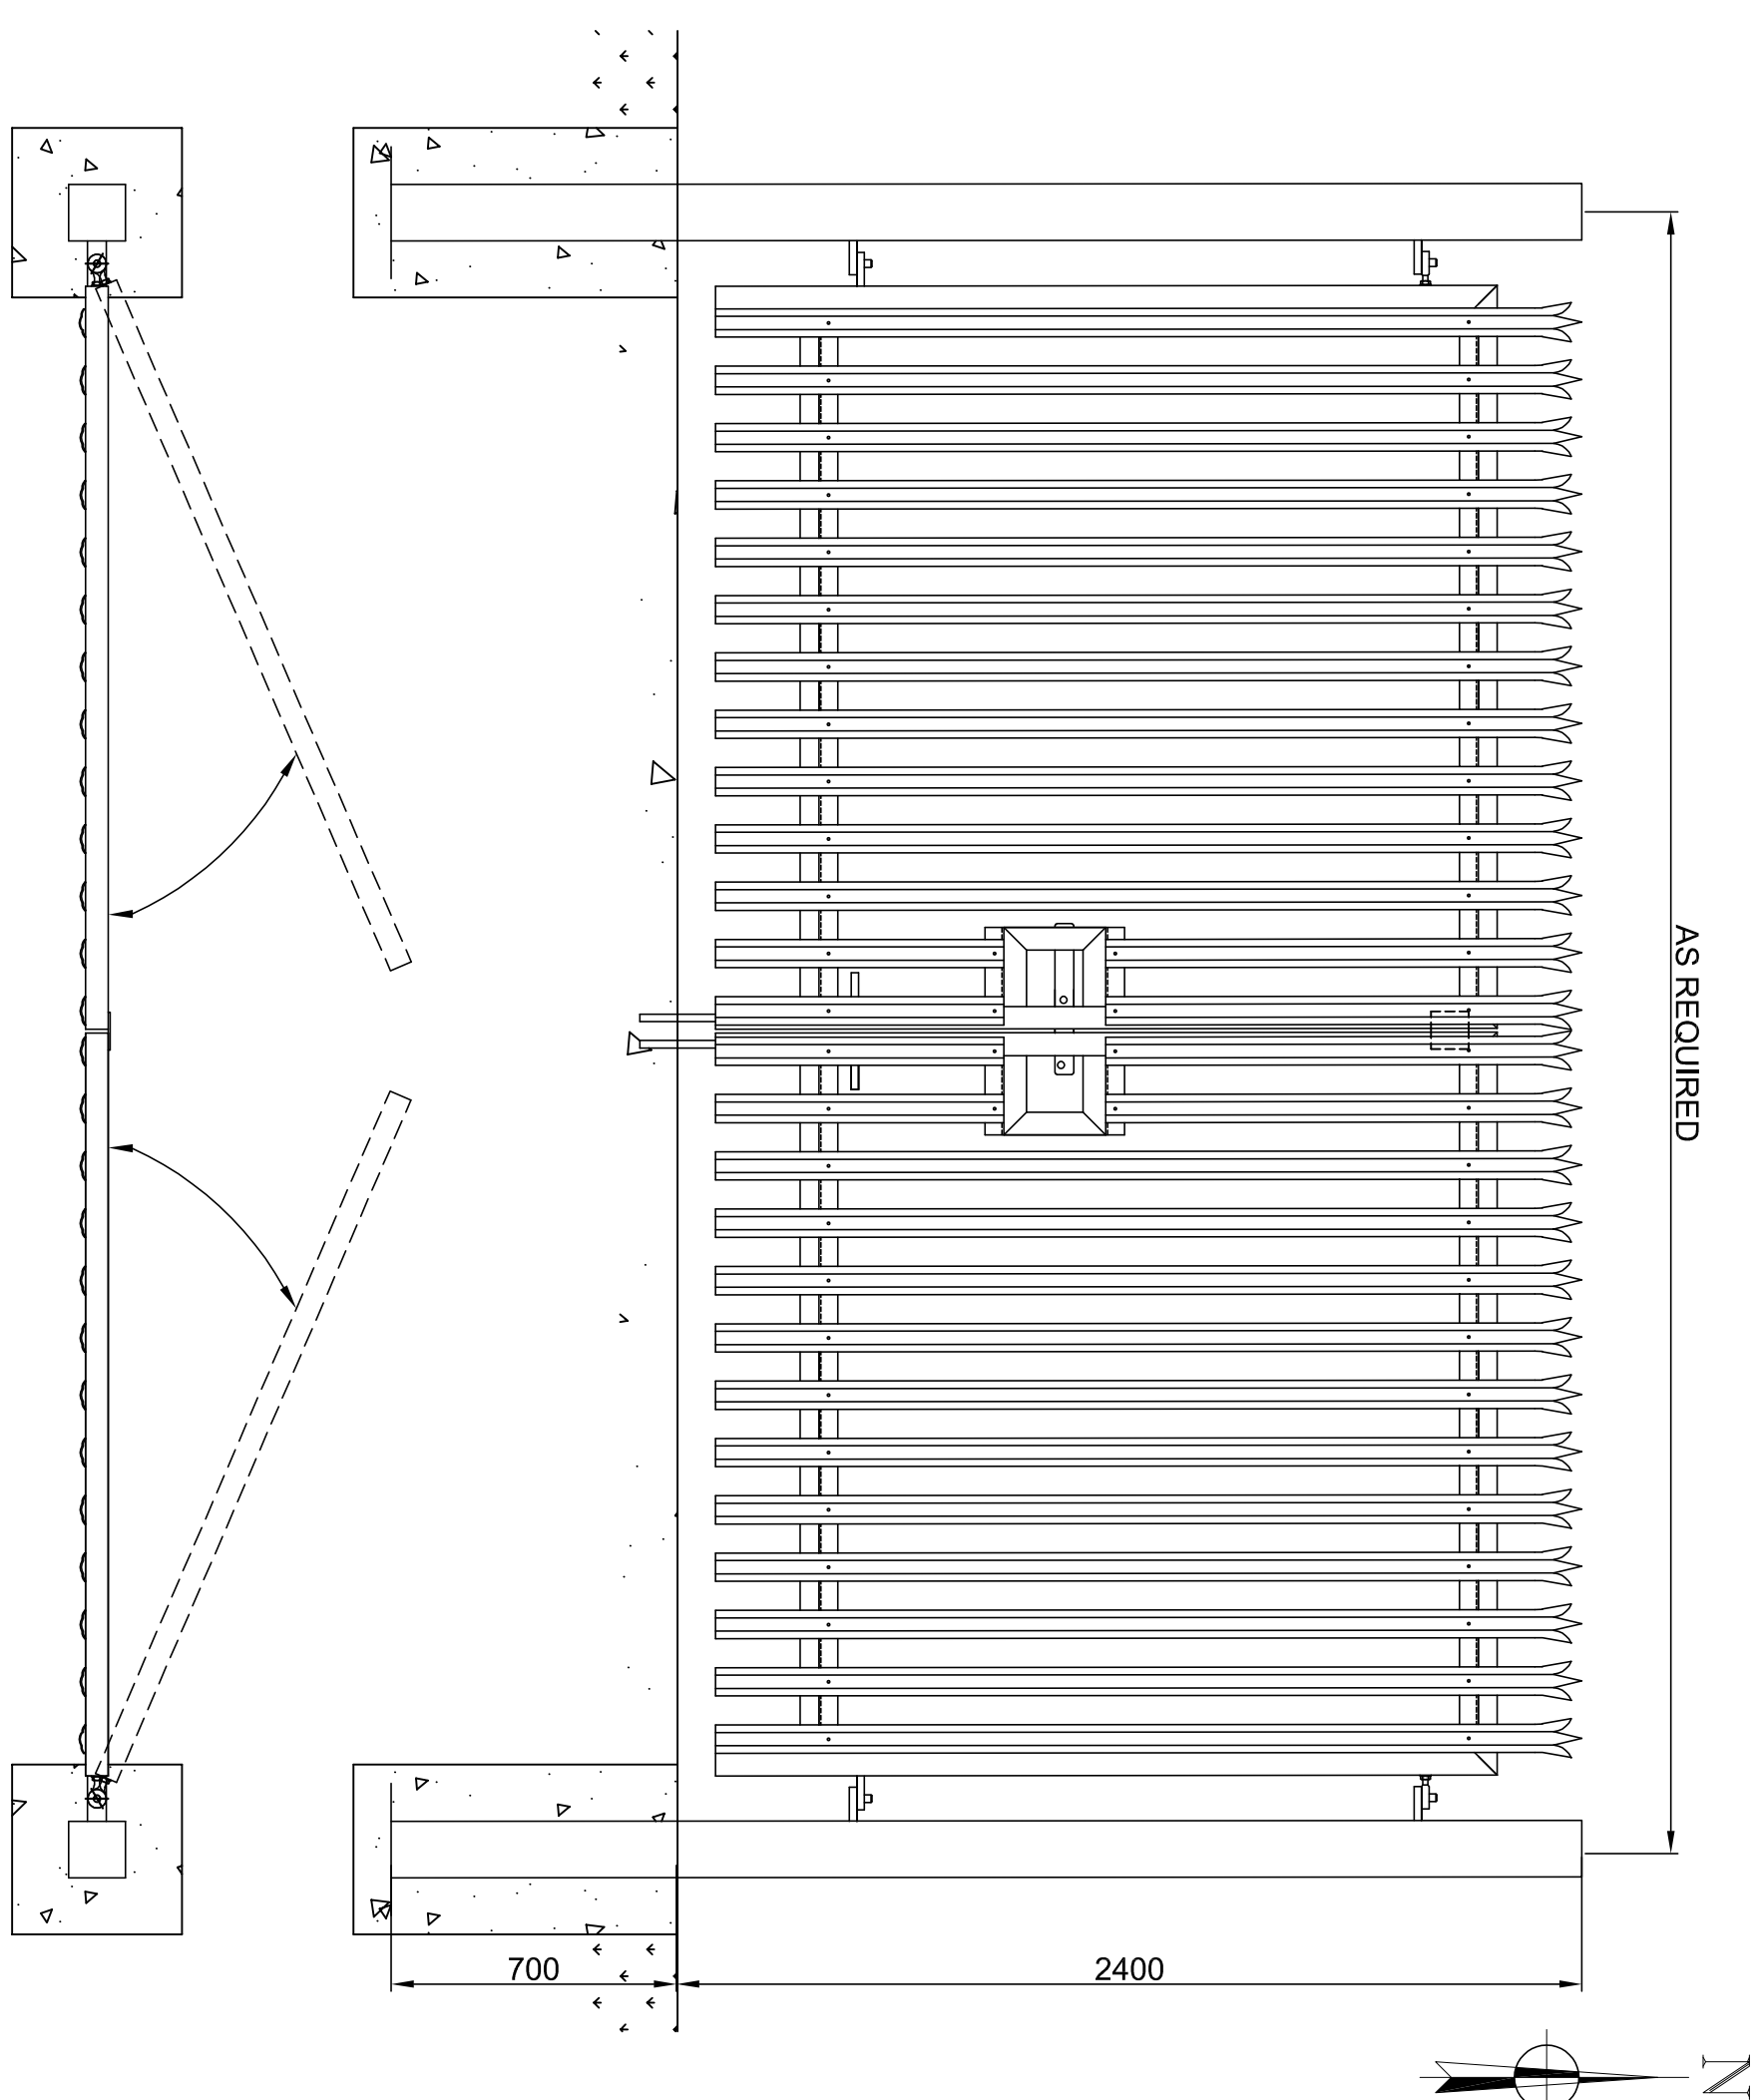


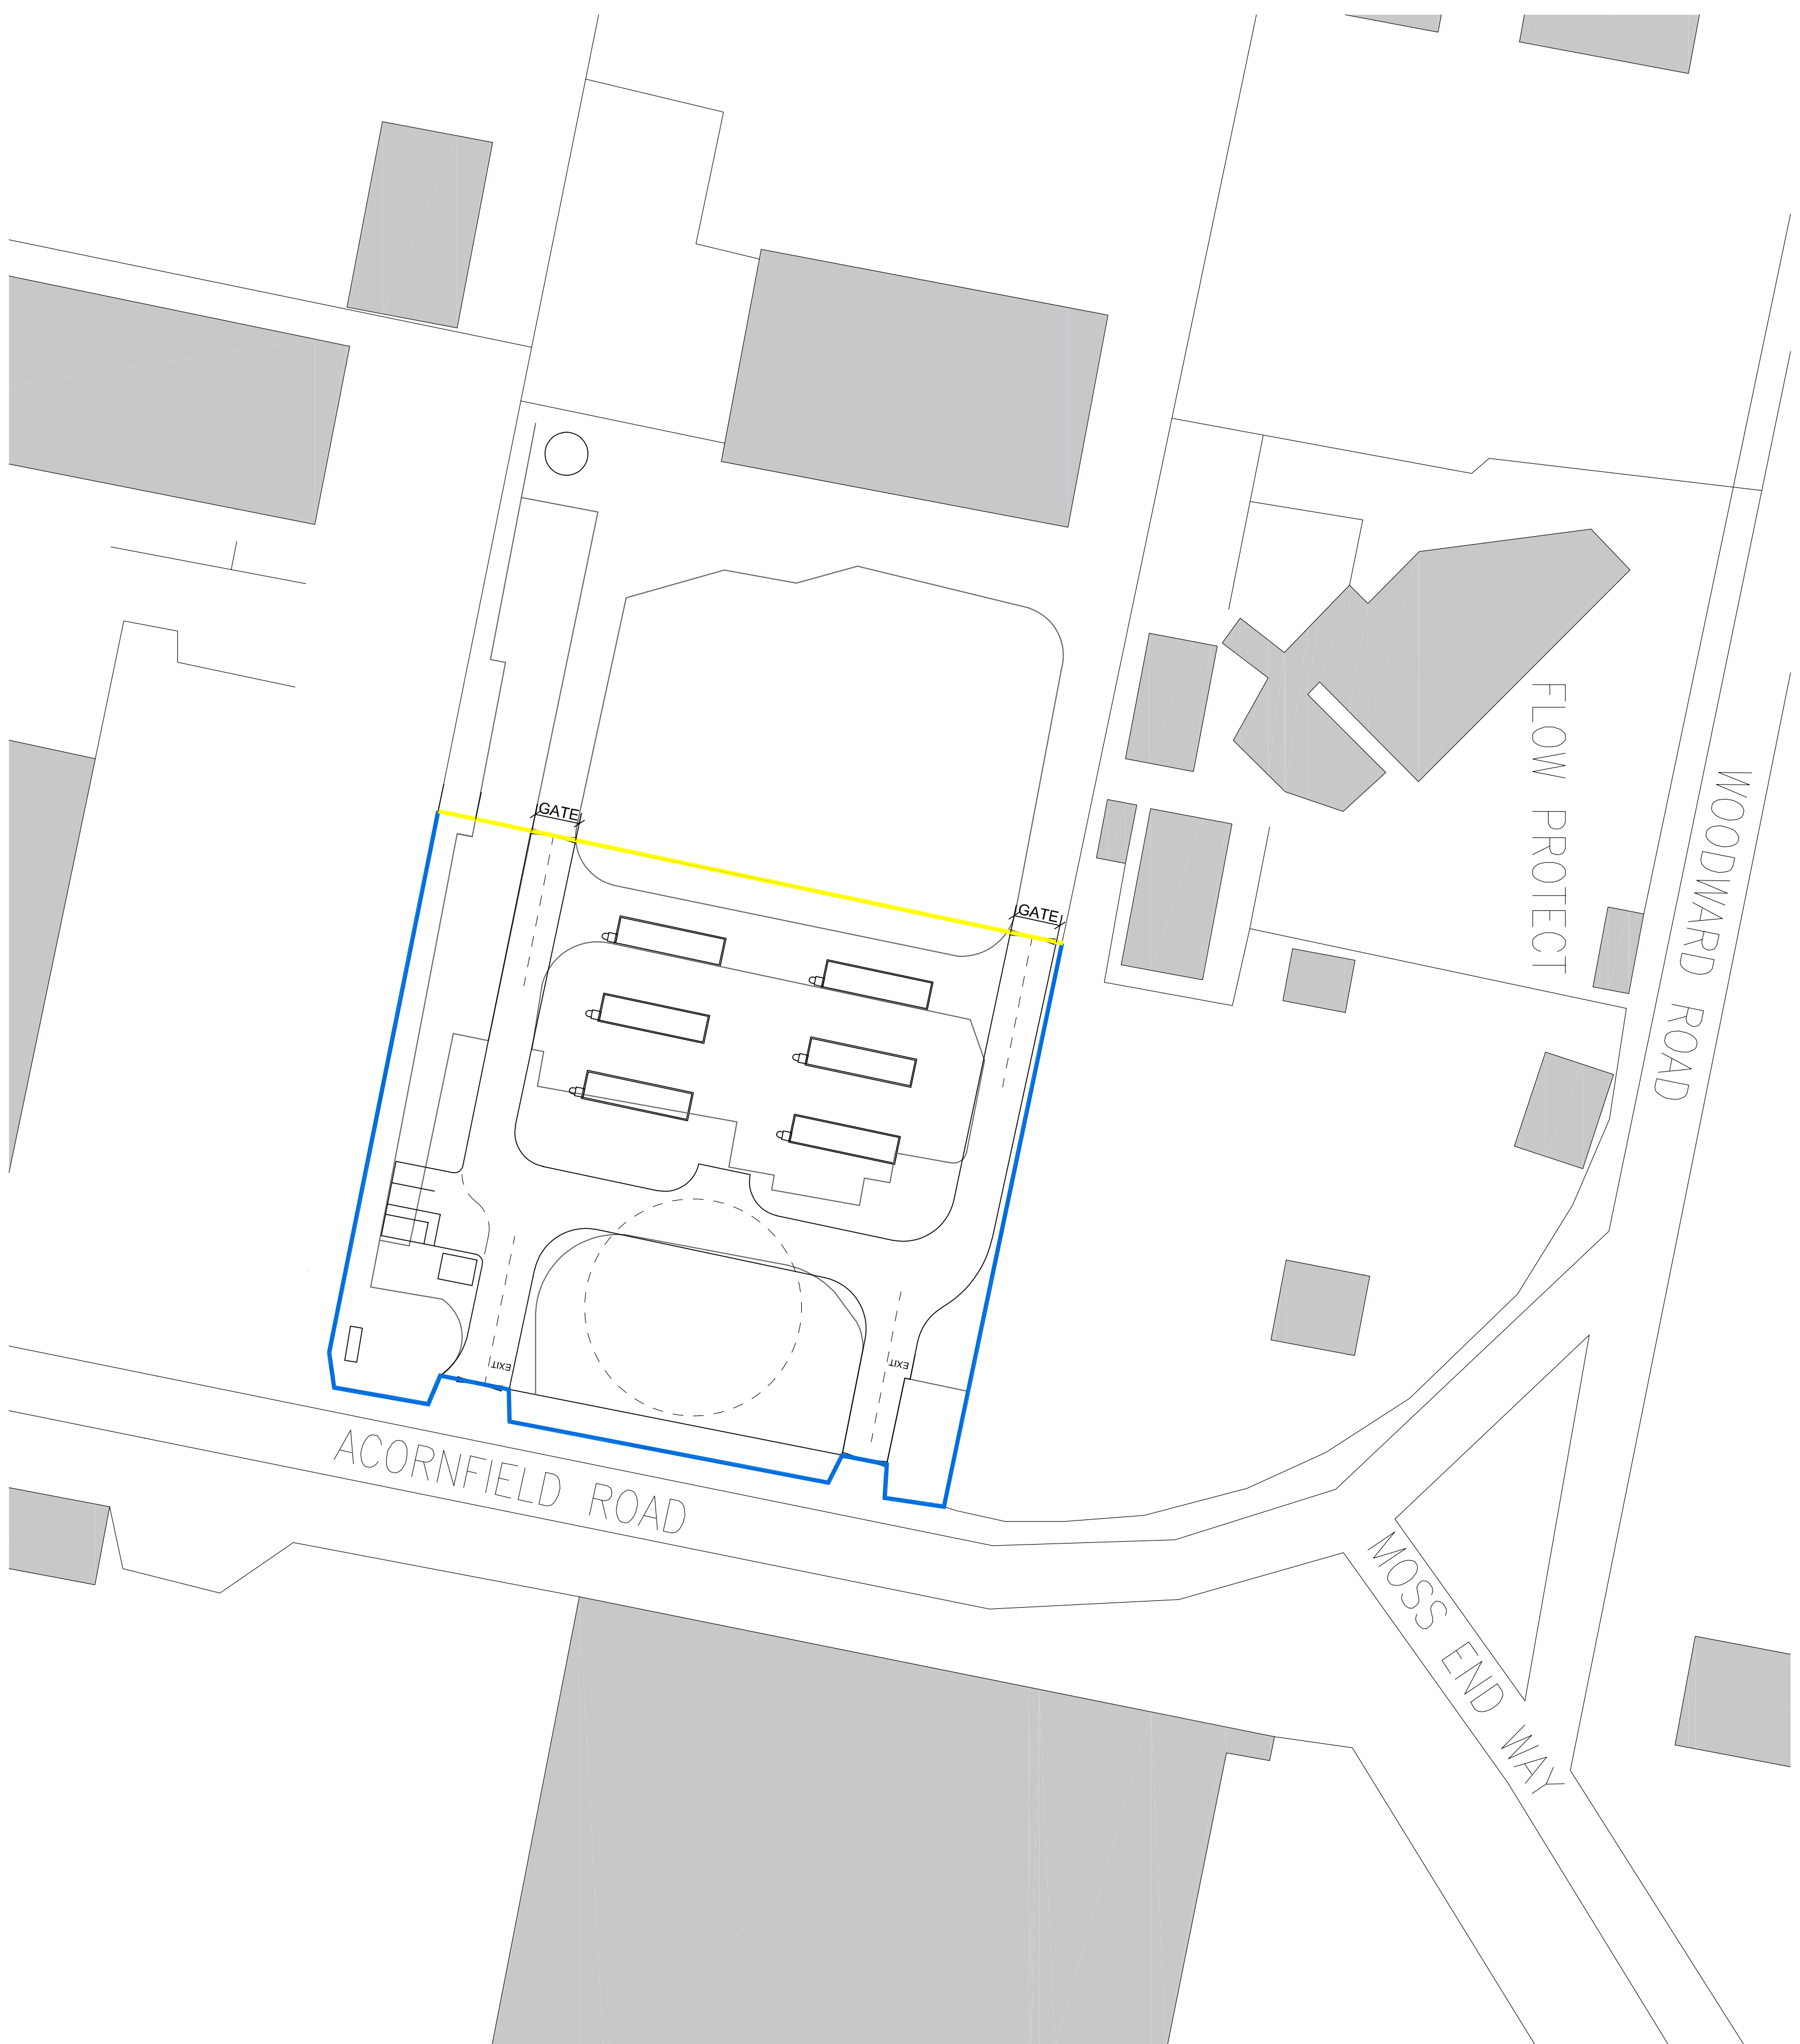

PROPOSED FENCE LOCATION PLAN
SCALE 1:500

**PROPOSED FENCE AND GATE PLAN AND ELEVATION
SCALE 1:20**

GENERAL NOTES:

DAV Architectural Ltd accepts no responsibility for any costs, losses or claims whatsoever arising from these drawings, specifications and related documents unless there is full compliance with the Client or any unauthorised user of the following:

1. All boundaries, dimensions and levels are to be checked on site before construction and any discrepancies reported to the Architect/Designer.
2. Partial Service Any discrepancies with site or other information is to be advised to the Architect/Designer and action and / or approval is to be sought before the implementation of the detail.
3. Block and slab plans are reproduced under license from the Ordnance Survey.
4. Do not scale this drawing.
5. For the purpose of coordination, all relevant parties must check the information prior to implementation and report any discrepancies to the Architect/Designer.

5 For the purpose of coordination, all relevant parties must check this information prior to implementation and report any discrepancies to the Architect / Designer.

LINE TYPE KEY

PROPOSED FENCE LINE

EXISTING BOUNDARY FENCE LINE RETAINED

ALL NEW FENCES AND GATES TO BE HAVE GALVANISED FINISH

REV/	DESCRIPTION	DATE	REV BY	CHKD BY
A	Initial Issue	15.M.21	MOB	

CLIENT Insynth Energy Services LTD	DRAWING Proposed Fence and Gate Layout and Details			
	SCALE 1:500	PAPER SIZE A1		
	DATE 15/04/2021	DRAWN BY MDS		
PROJECT Acomfield Road, Kirkby	DAY DRAWING NO. 1185-21-XX-00-DRA-0006		REVISION A	PROJECT NO. 1185-21
	DRAWING STATUS			
	PLANNING			

DAY

DAY Architectural Ltd.
Studio 1, Lancaster Buildings
77 Deringate, Manchester, M3 2BW
T: 0161 824 9703
W: www.day-architectural.com