
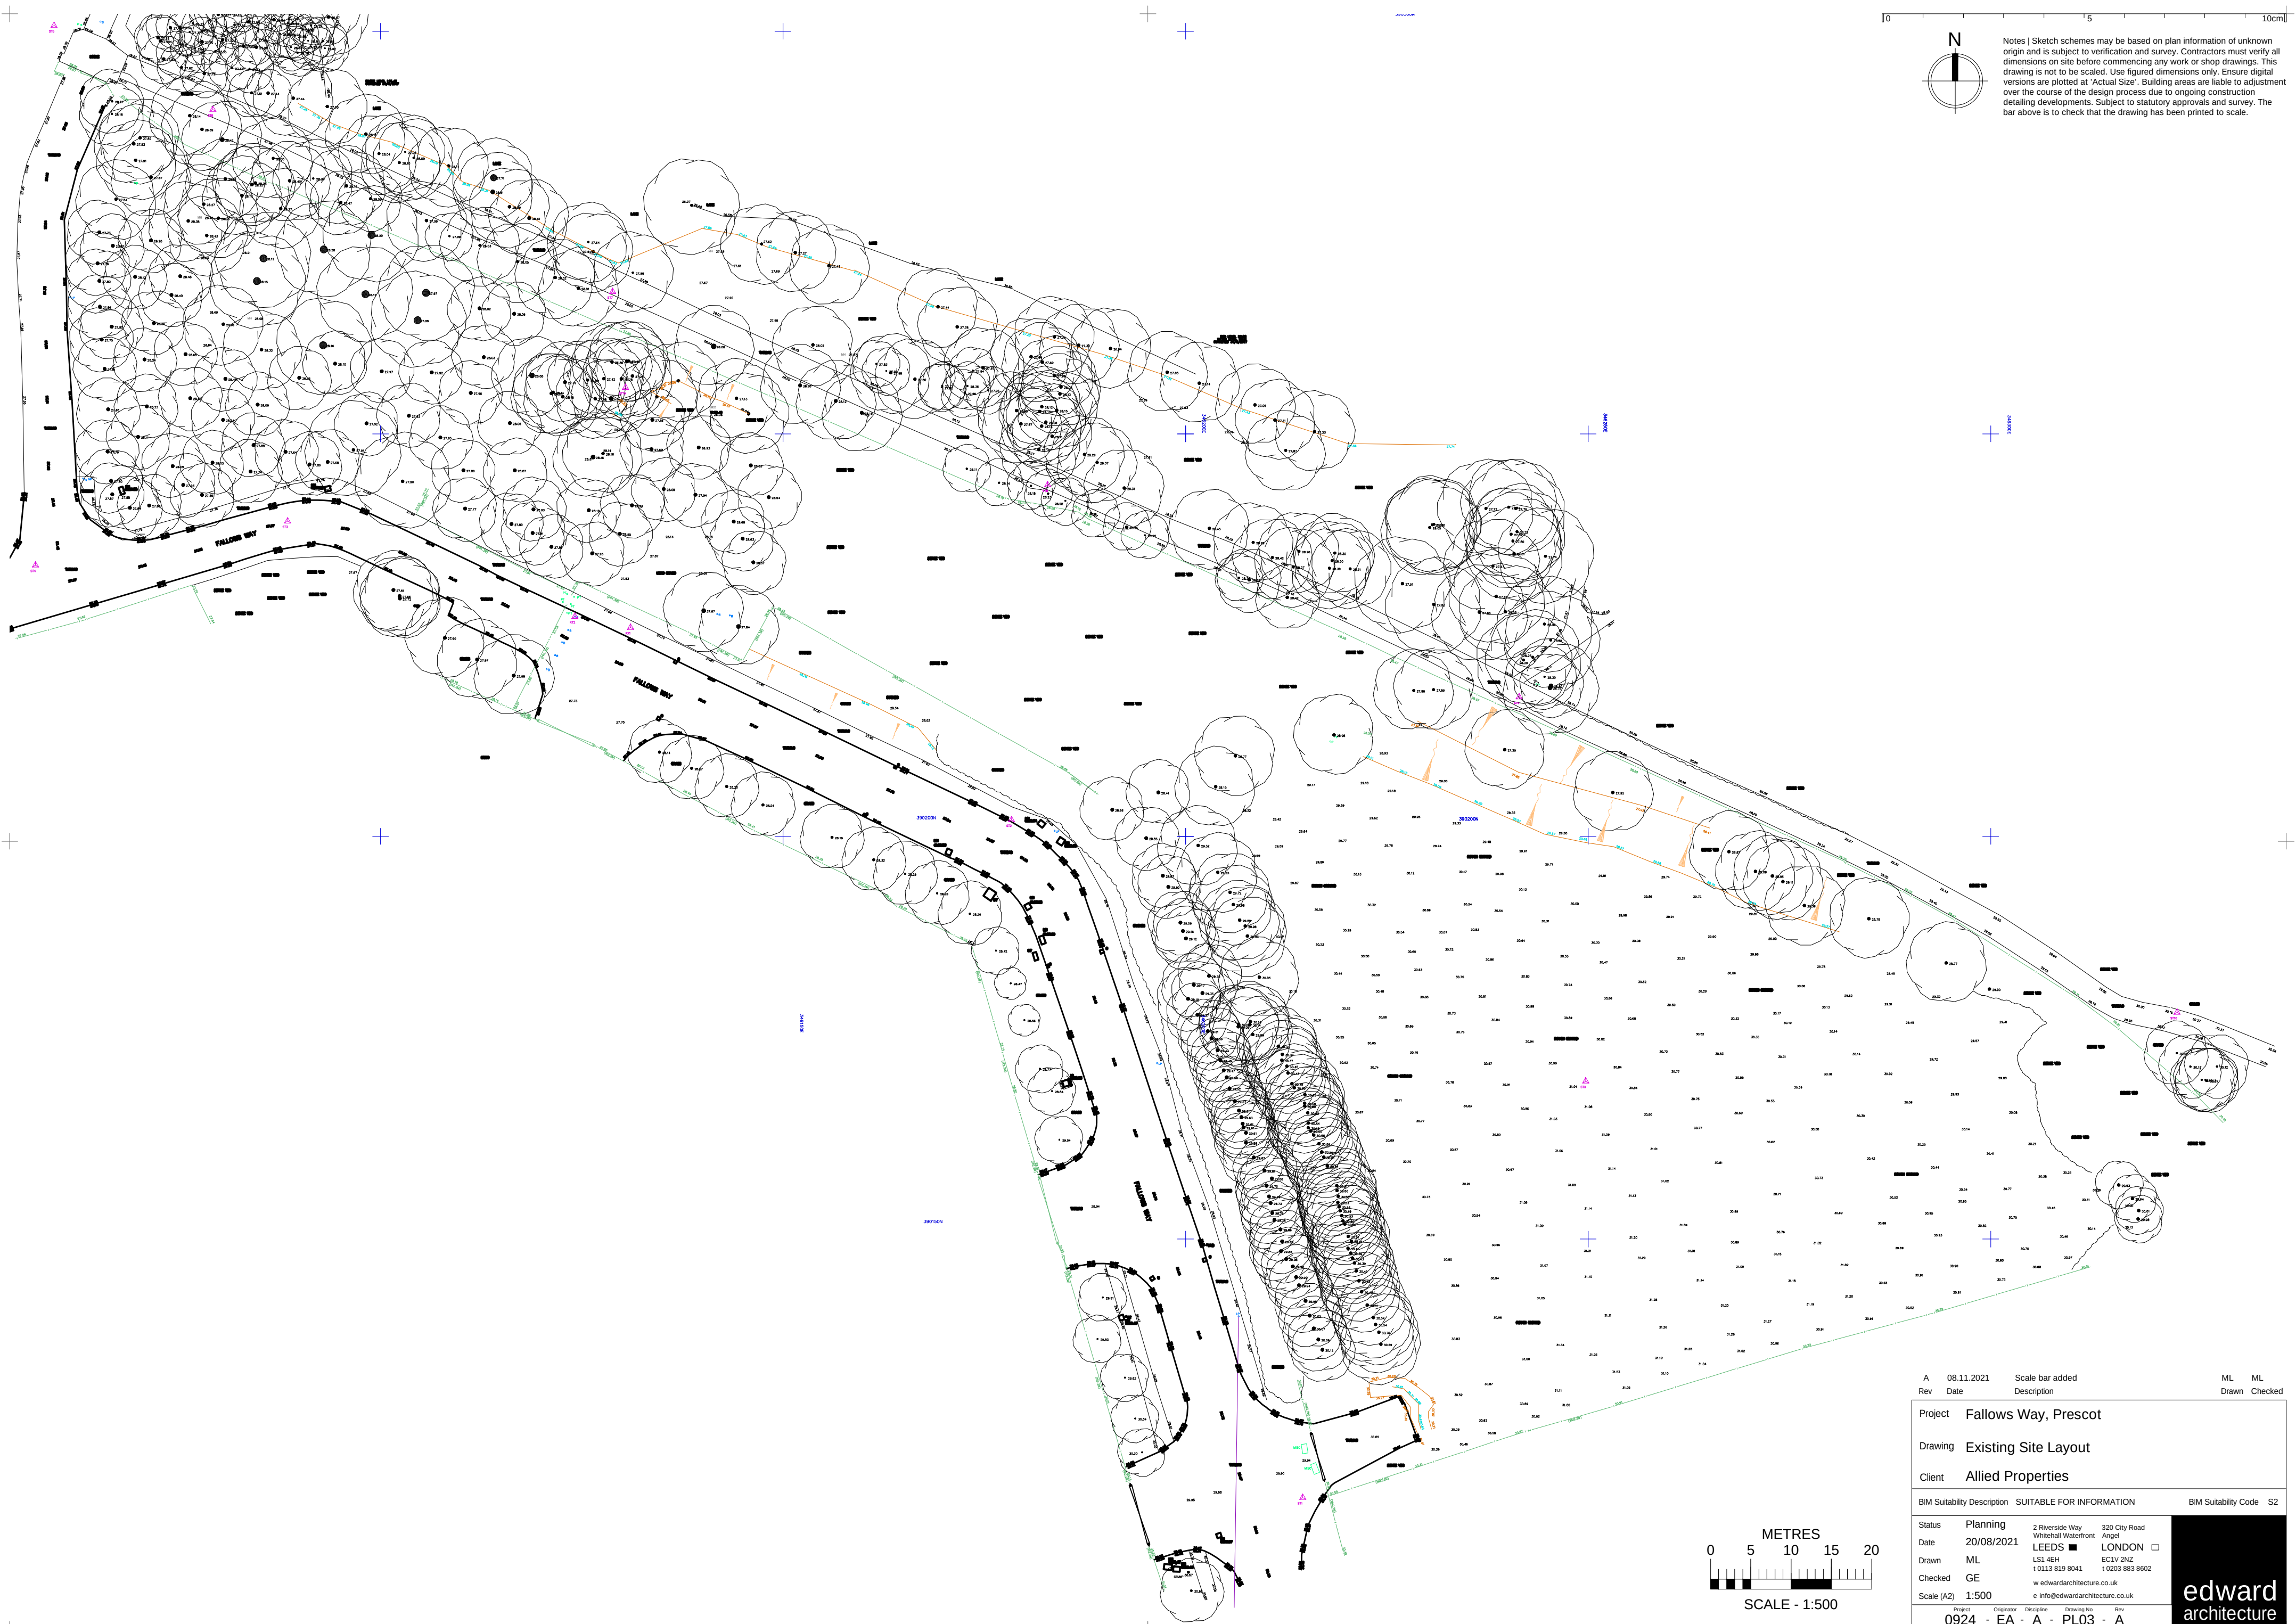


Notes | Sketch schemes may be based on plan information of unknown origin and is subject to verification and survey. Contractors must verify all dimensions on site before commencing any work or shop drawings. This drawing is not to be scaled. Use figured dimensions only. Ensure digital versions are plotted at 'Actual Size'. Building areas are liable to adjustment over the course of the design process due to ongoing construction detailing developments. Subject to statutory approvals and survey. The bar above is to check that the drawing has been printed to scale.

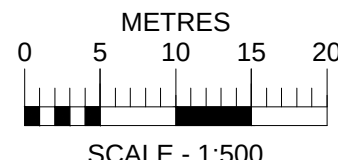

Rev	A	08.11.2021	Scale bar added	ML	ML
Date			Description	Drawn	Checked
Project	Fallows Way, Prescot				
Drawing	Existing Site Layout				
Client	Allied Properties				
BIM Suitability Description	SUITABLE FOR INFORMATION			BIM Suitability Code	S2
Status	Planning	2 Riverside Way	320 City Road		
Date	20/08/2021	Whitshall Waterfront	Anglet		
Drawn	ML	LS1 4EH	LONDON		
Checked	GE	t 0113 819 8041	EC1V 2NZ		
Scale (A2)	1:500	w edwardarchitecture.co.uk	t 0203 883 8602		
Project	0924	EA	A	PL03	A