

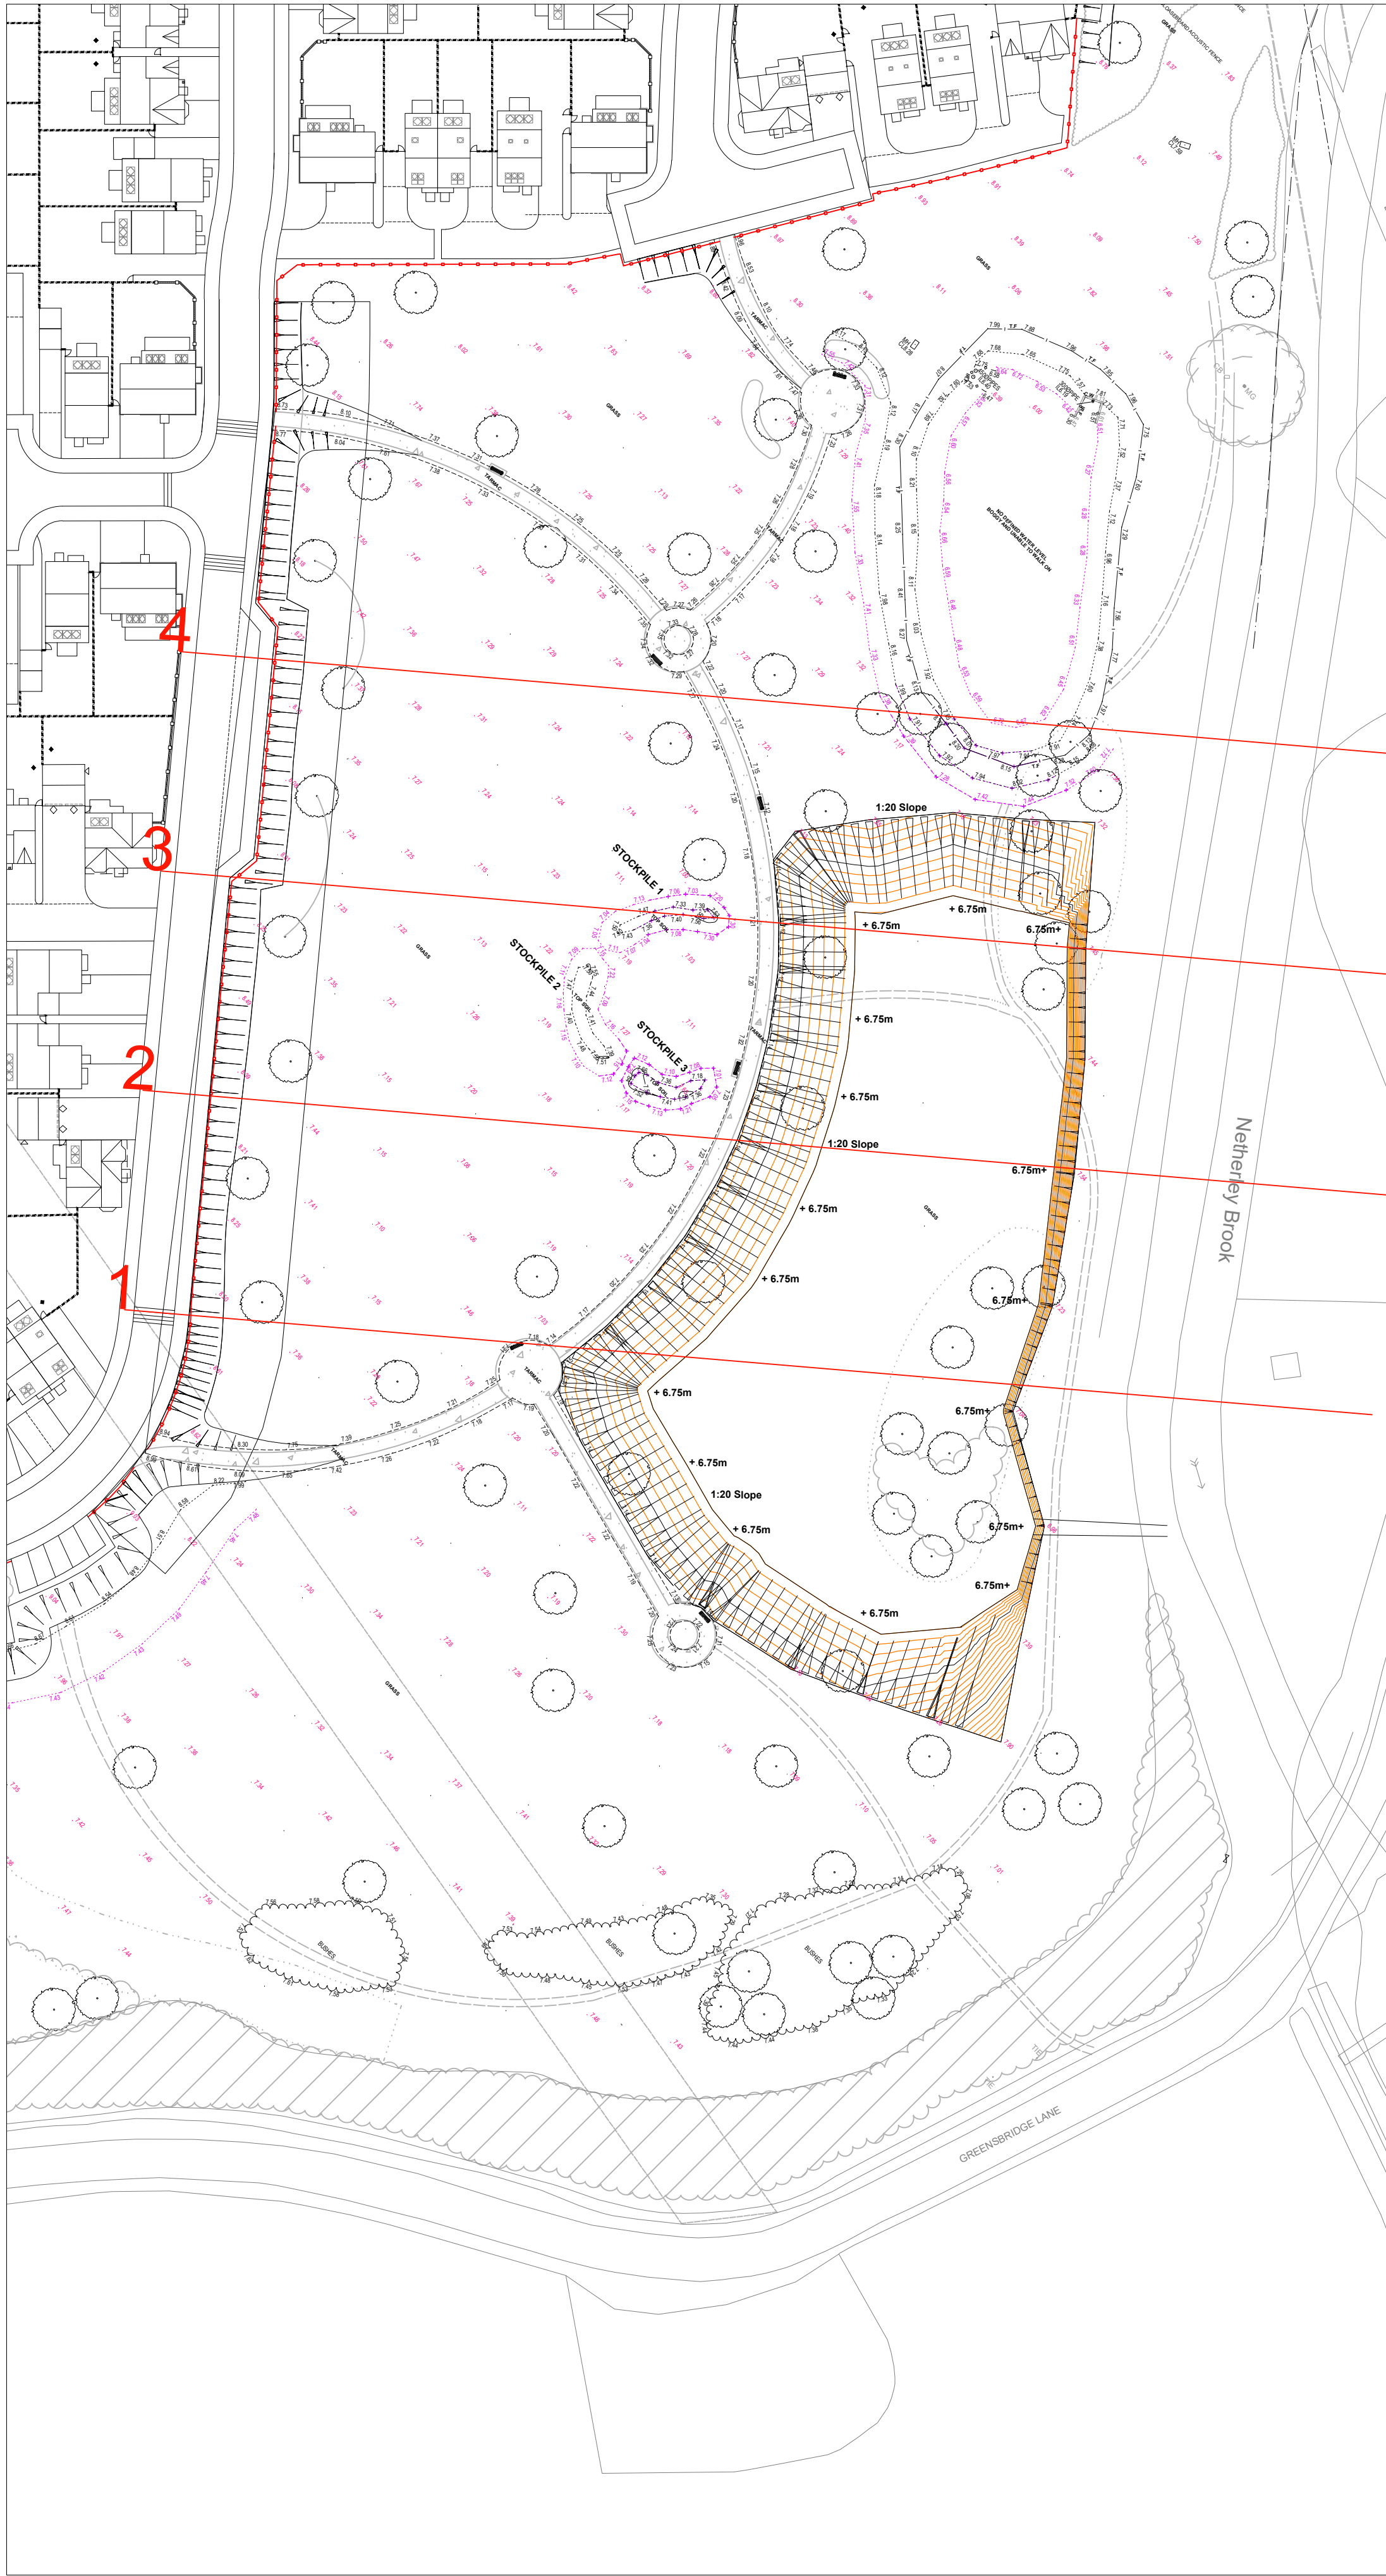


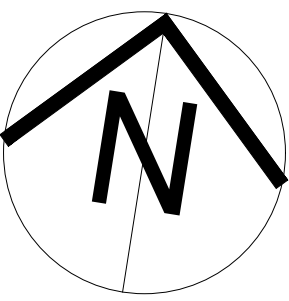

Section Location Plan
NTS

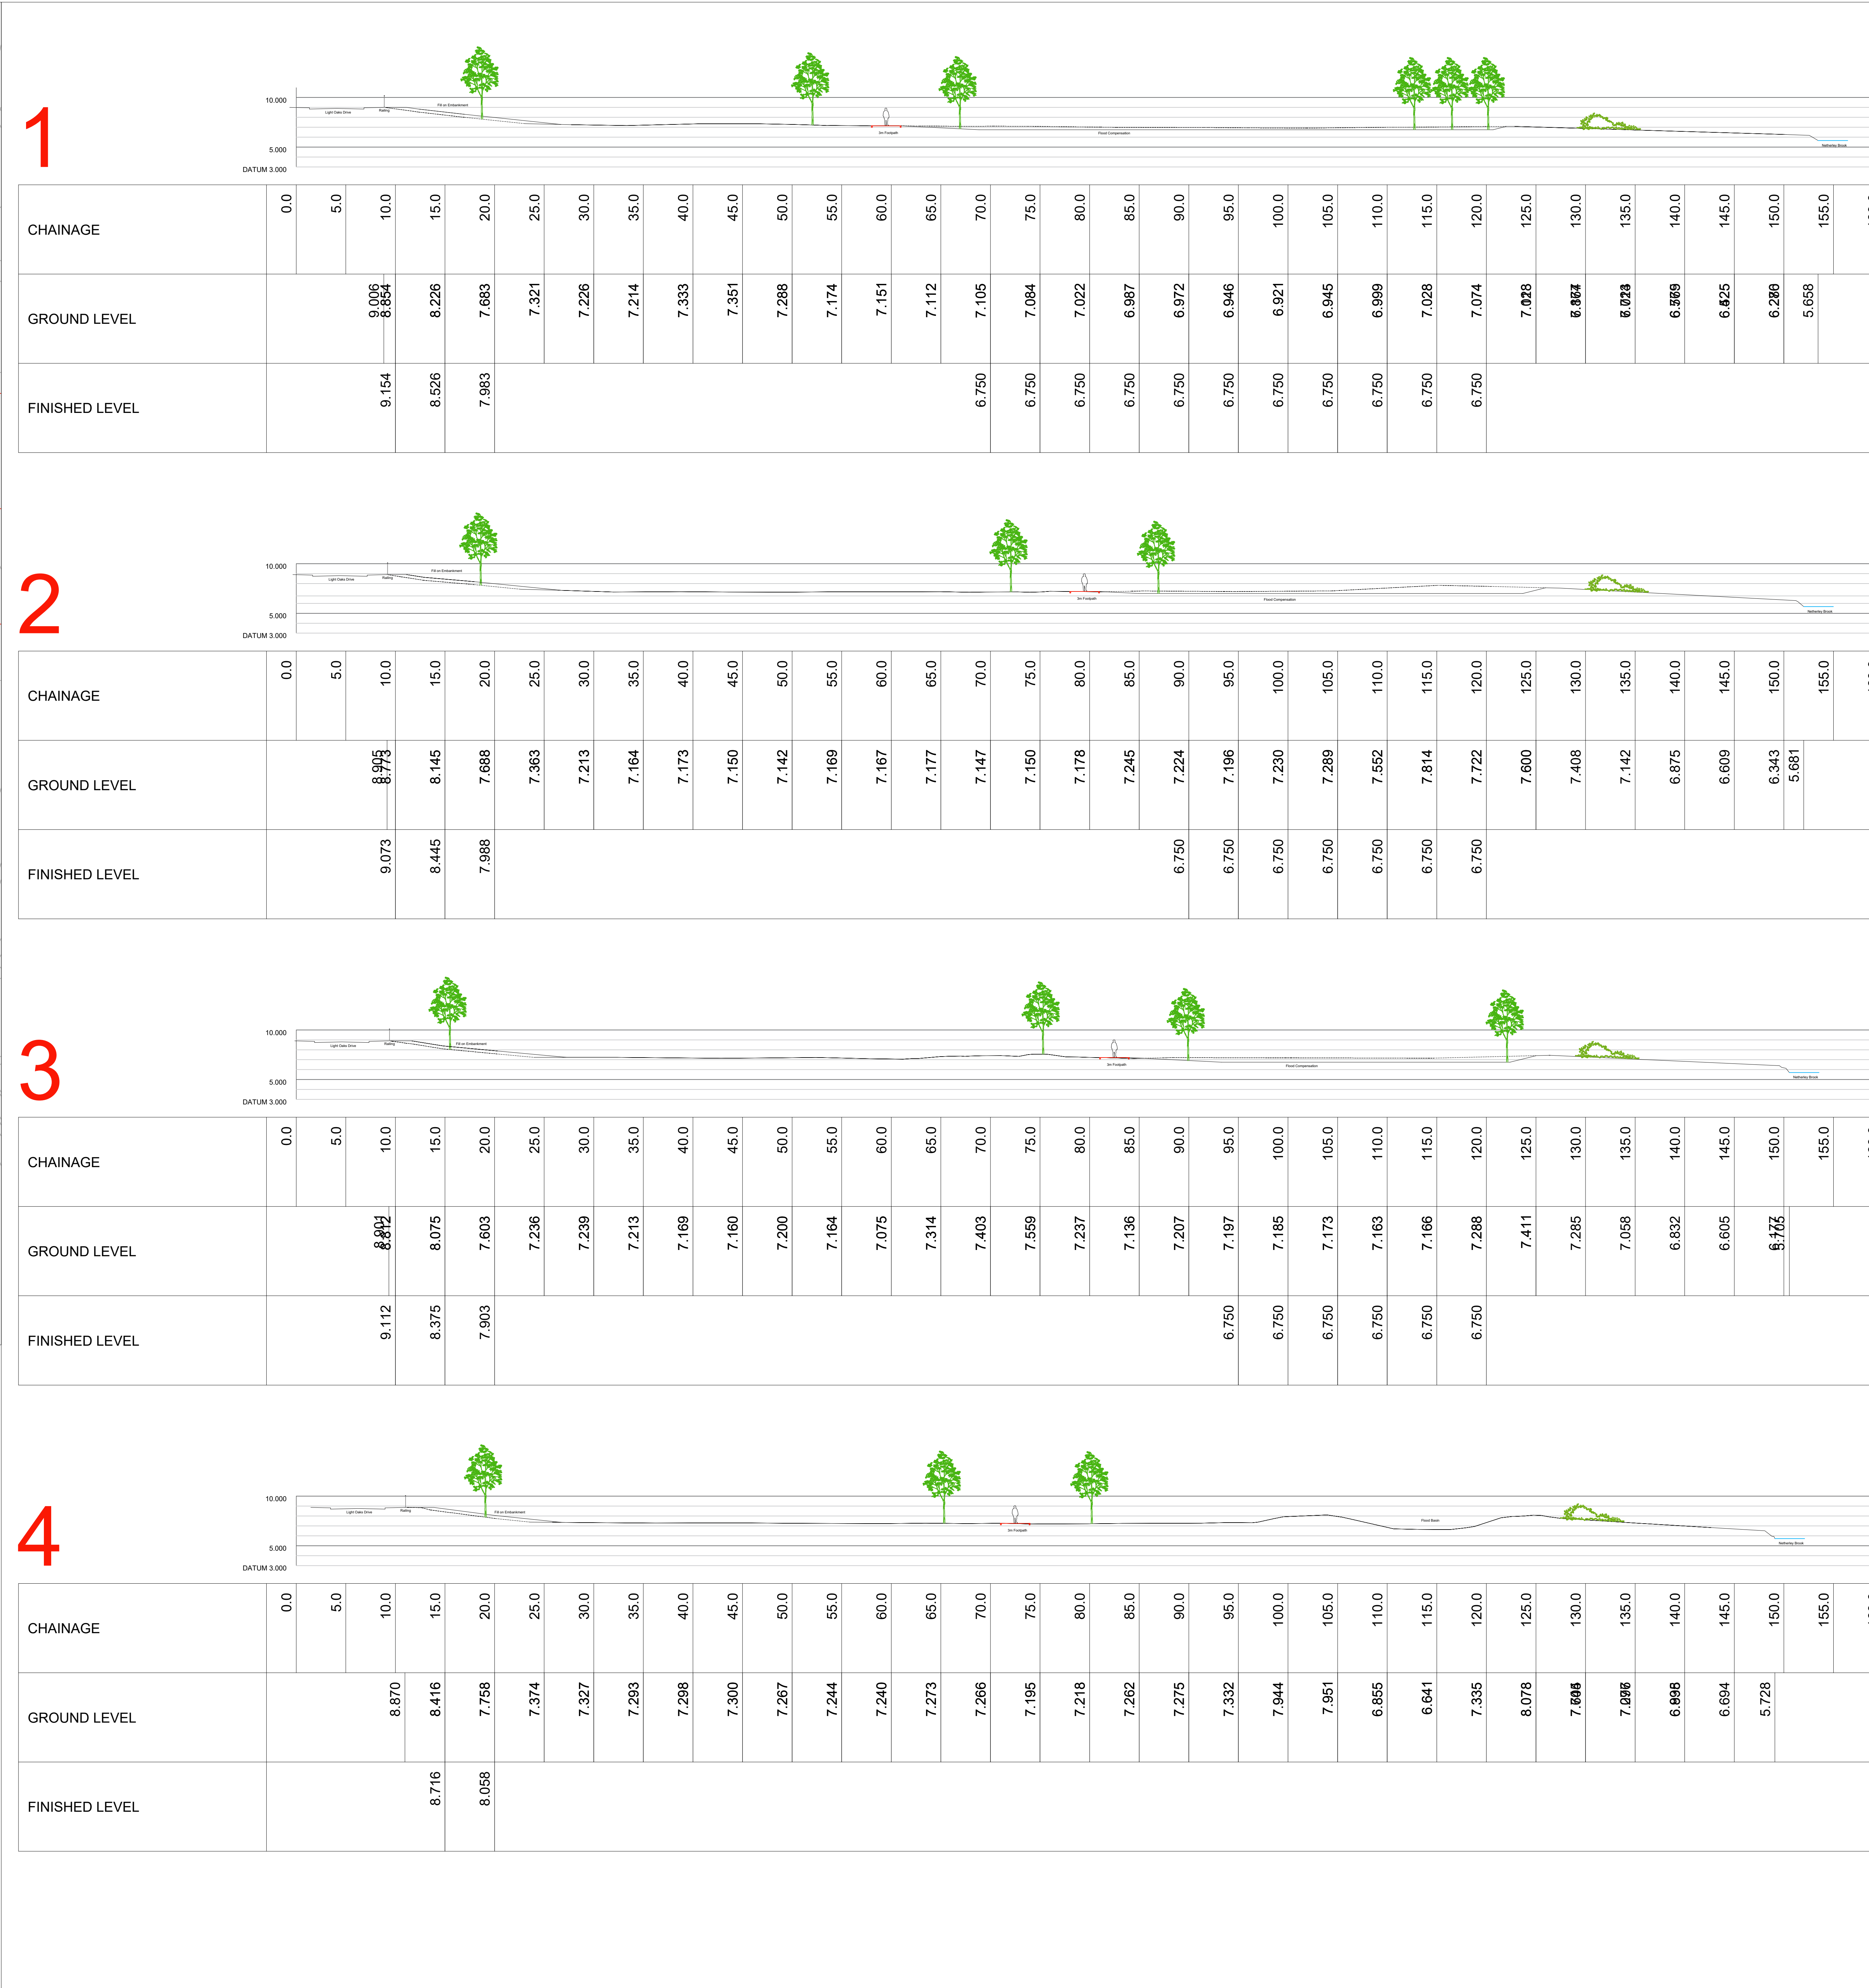

Rev	Date	By	Description	CHK

COUNTRYSIDE
Places People Love

Countryside Properties (UK) Limited
Prestonbury Road
Barnet, London N4 3JF
Tel: 01955 348800 Fax: 01955 348811
www.countryside-properties.com

site: **Bridgefield Forum
Knowsley**

title: **Sections Through
POS & Flood Compensation**

scale: 1:250	drawn by: PW
date: DEC 2021	checked:

drawing no: SK378-PSEC-01	revision:
sheet no: Sheet 1 of 1	