


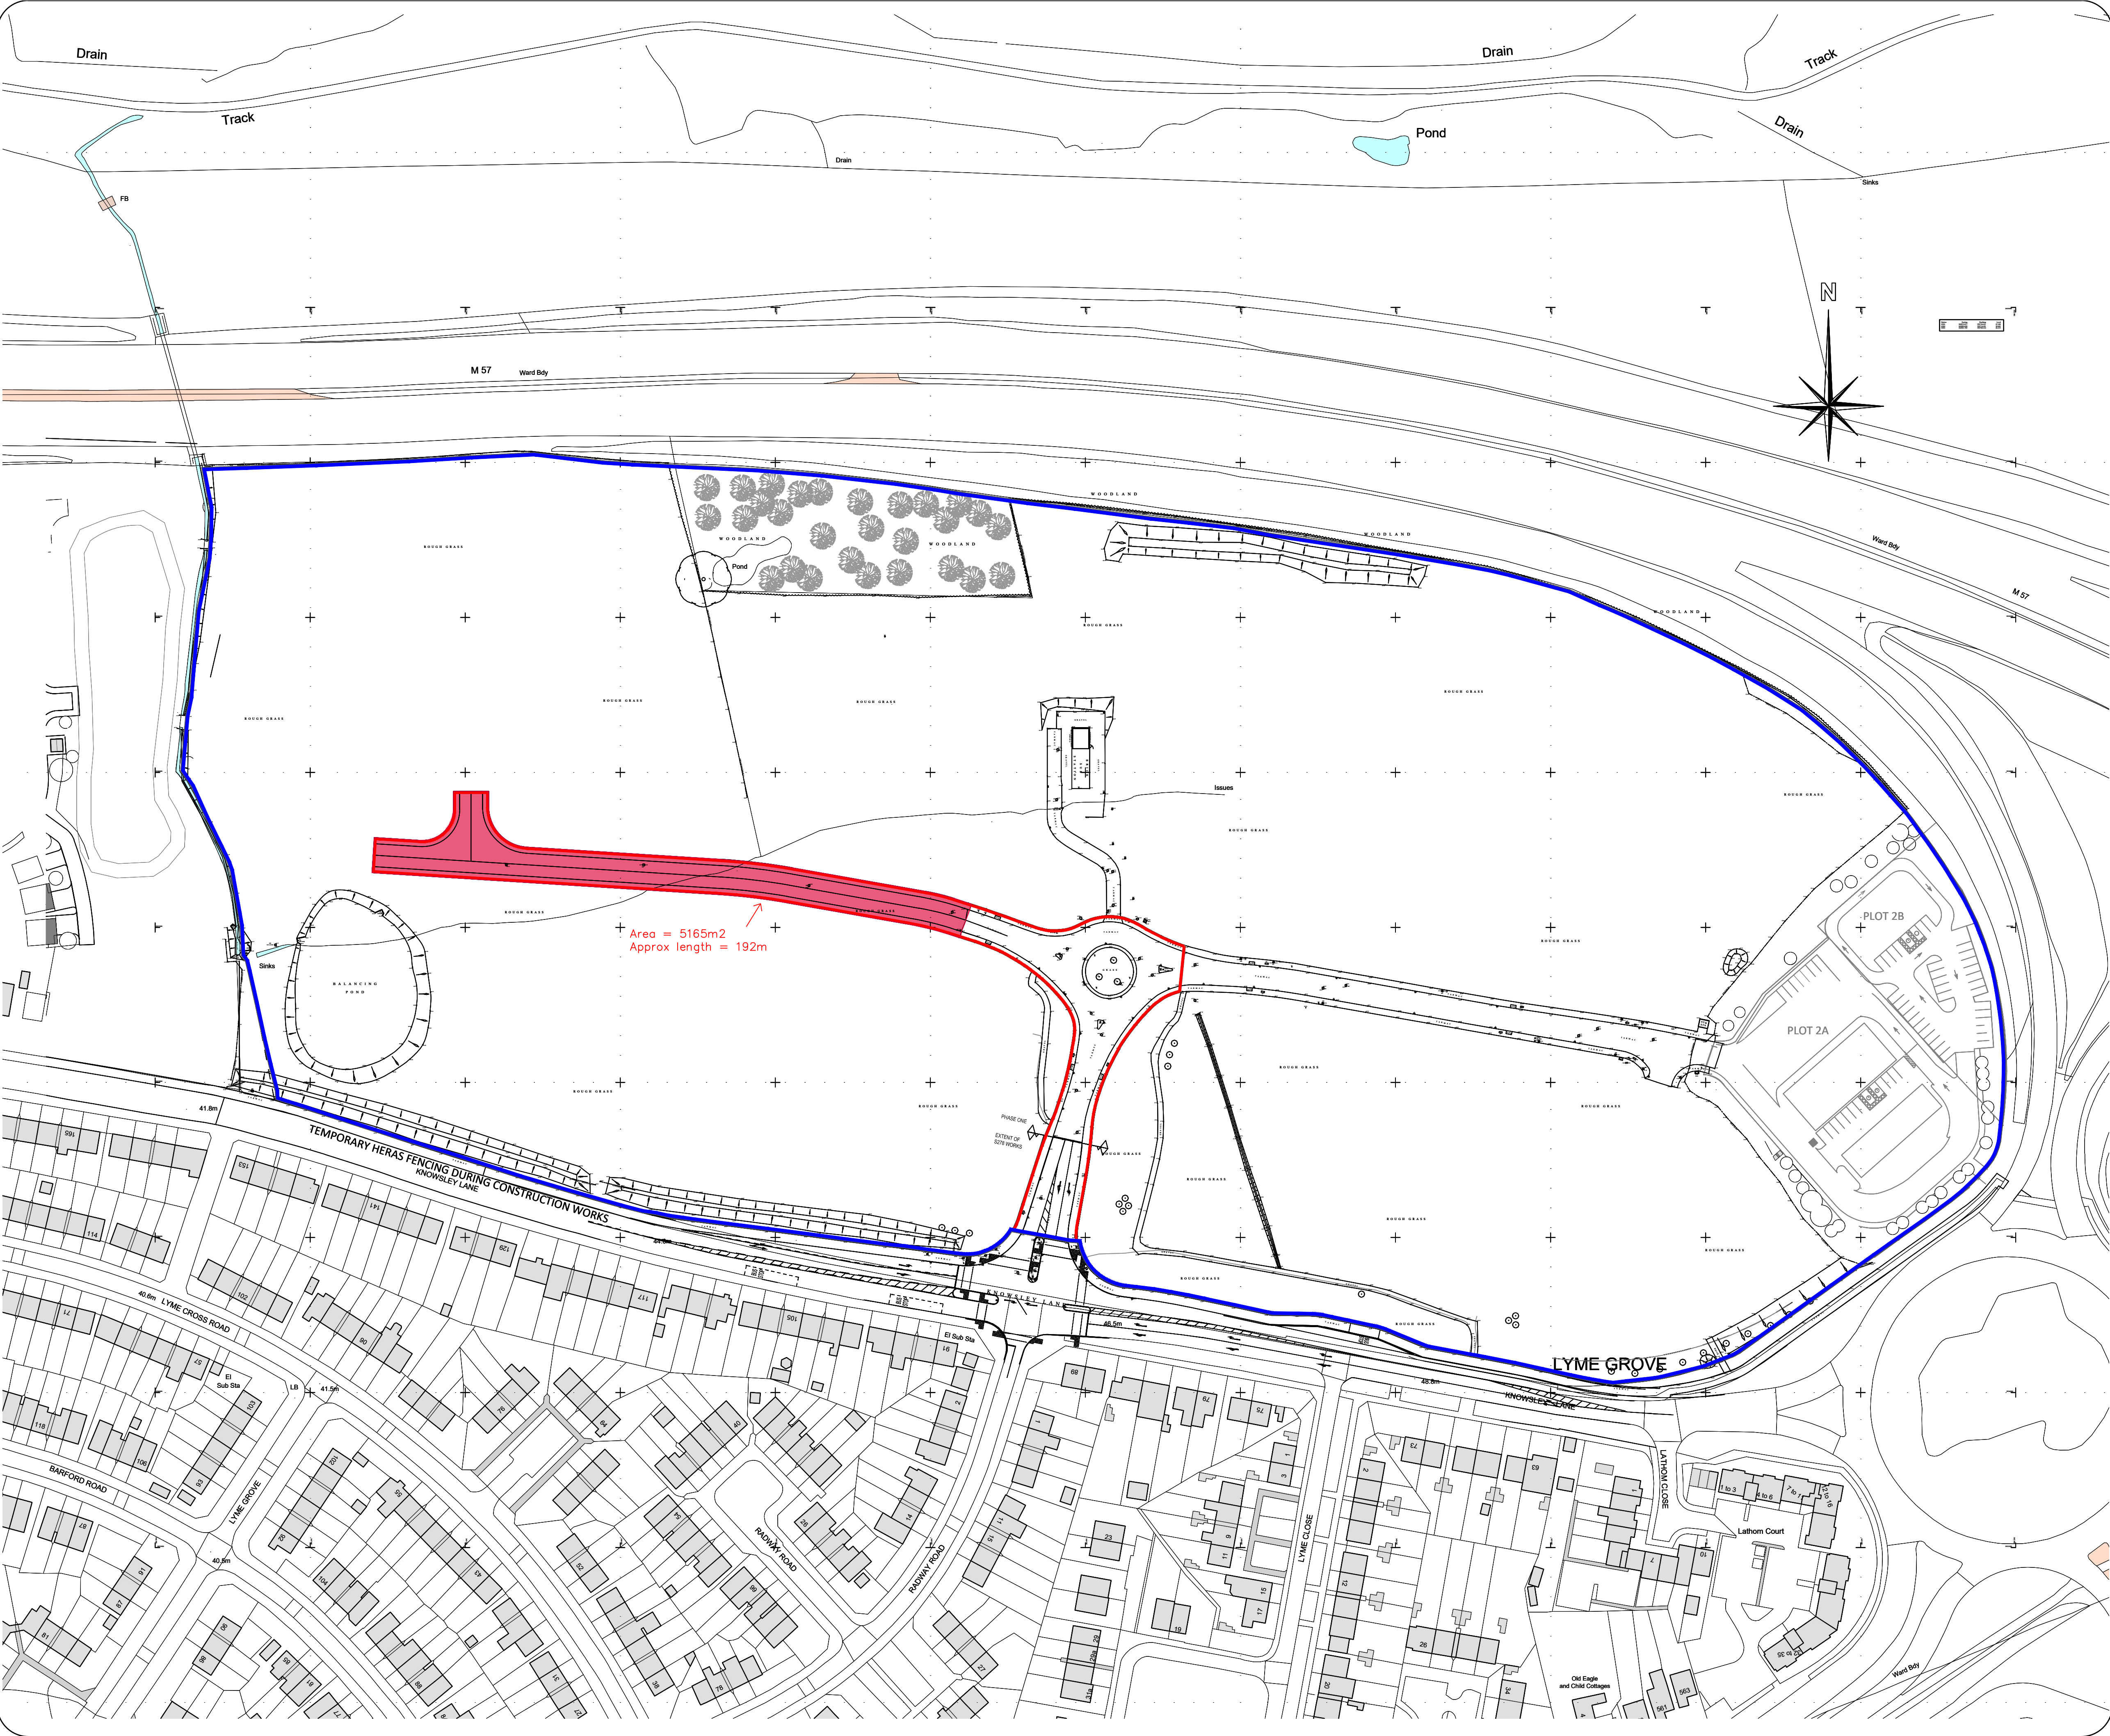

COPYRIGHT RESERVED

Notes

Revisions

Rev	Date	Description
-----	------	-------------

BUILDING MANAGEMENT SERVICES LTD

Huddersfield Road
Elland, West Yorkshire
HX5 9BW
TELEPHONE : ELLAND (01422) 371616
FAX No : (01422) 376717
email : mail@bmselland.com

**Building
Management
Services**

Client

Project

Proposed mixed use site,
Knowsley Lane,
Earlsfield.

Sheet

Access road extension

Drawn DRH

Date March 22

Scale 1:1000 @ A1.

Status

Drawing No. M3167-RE

Revision