


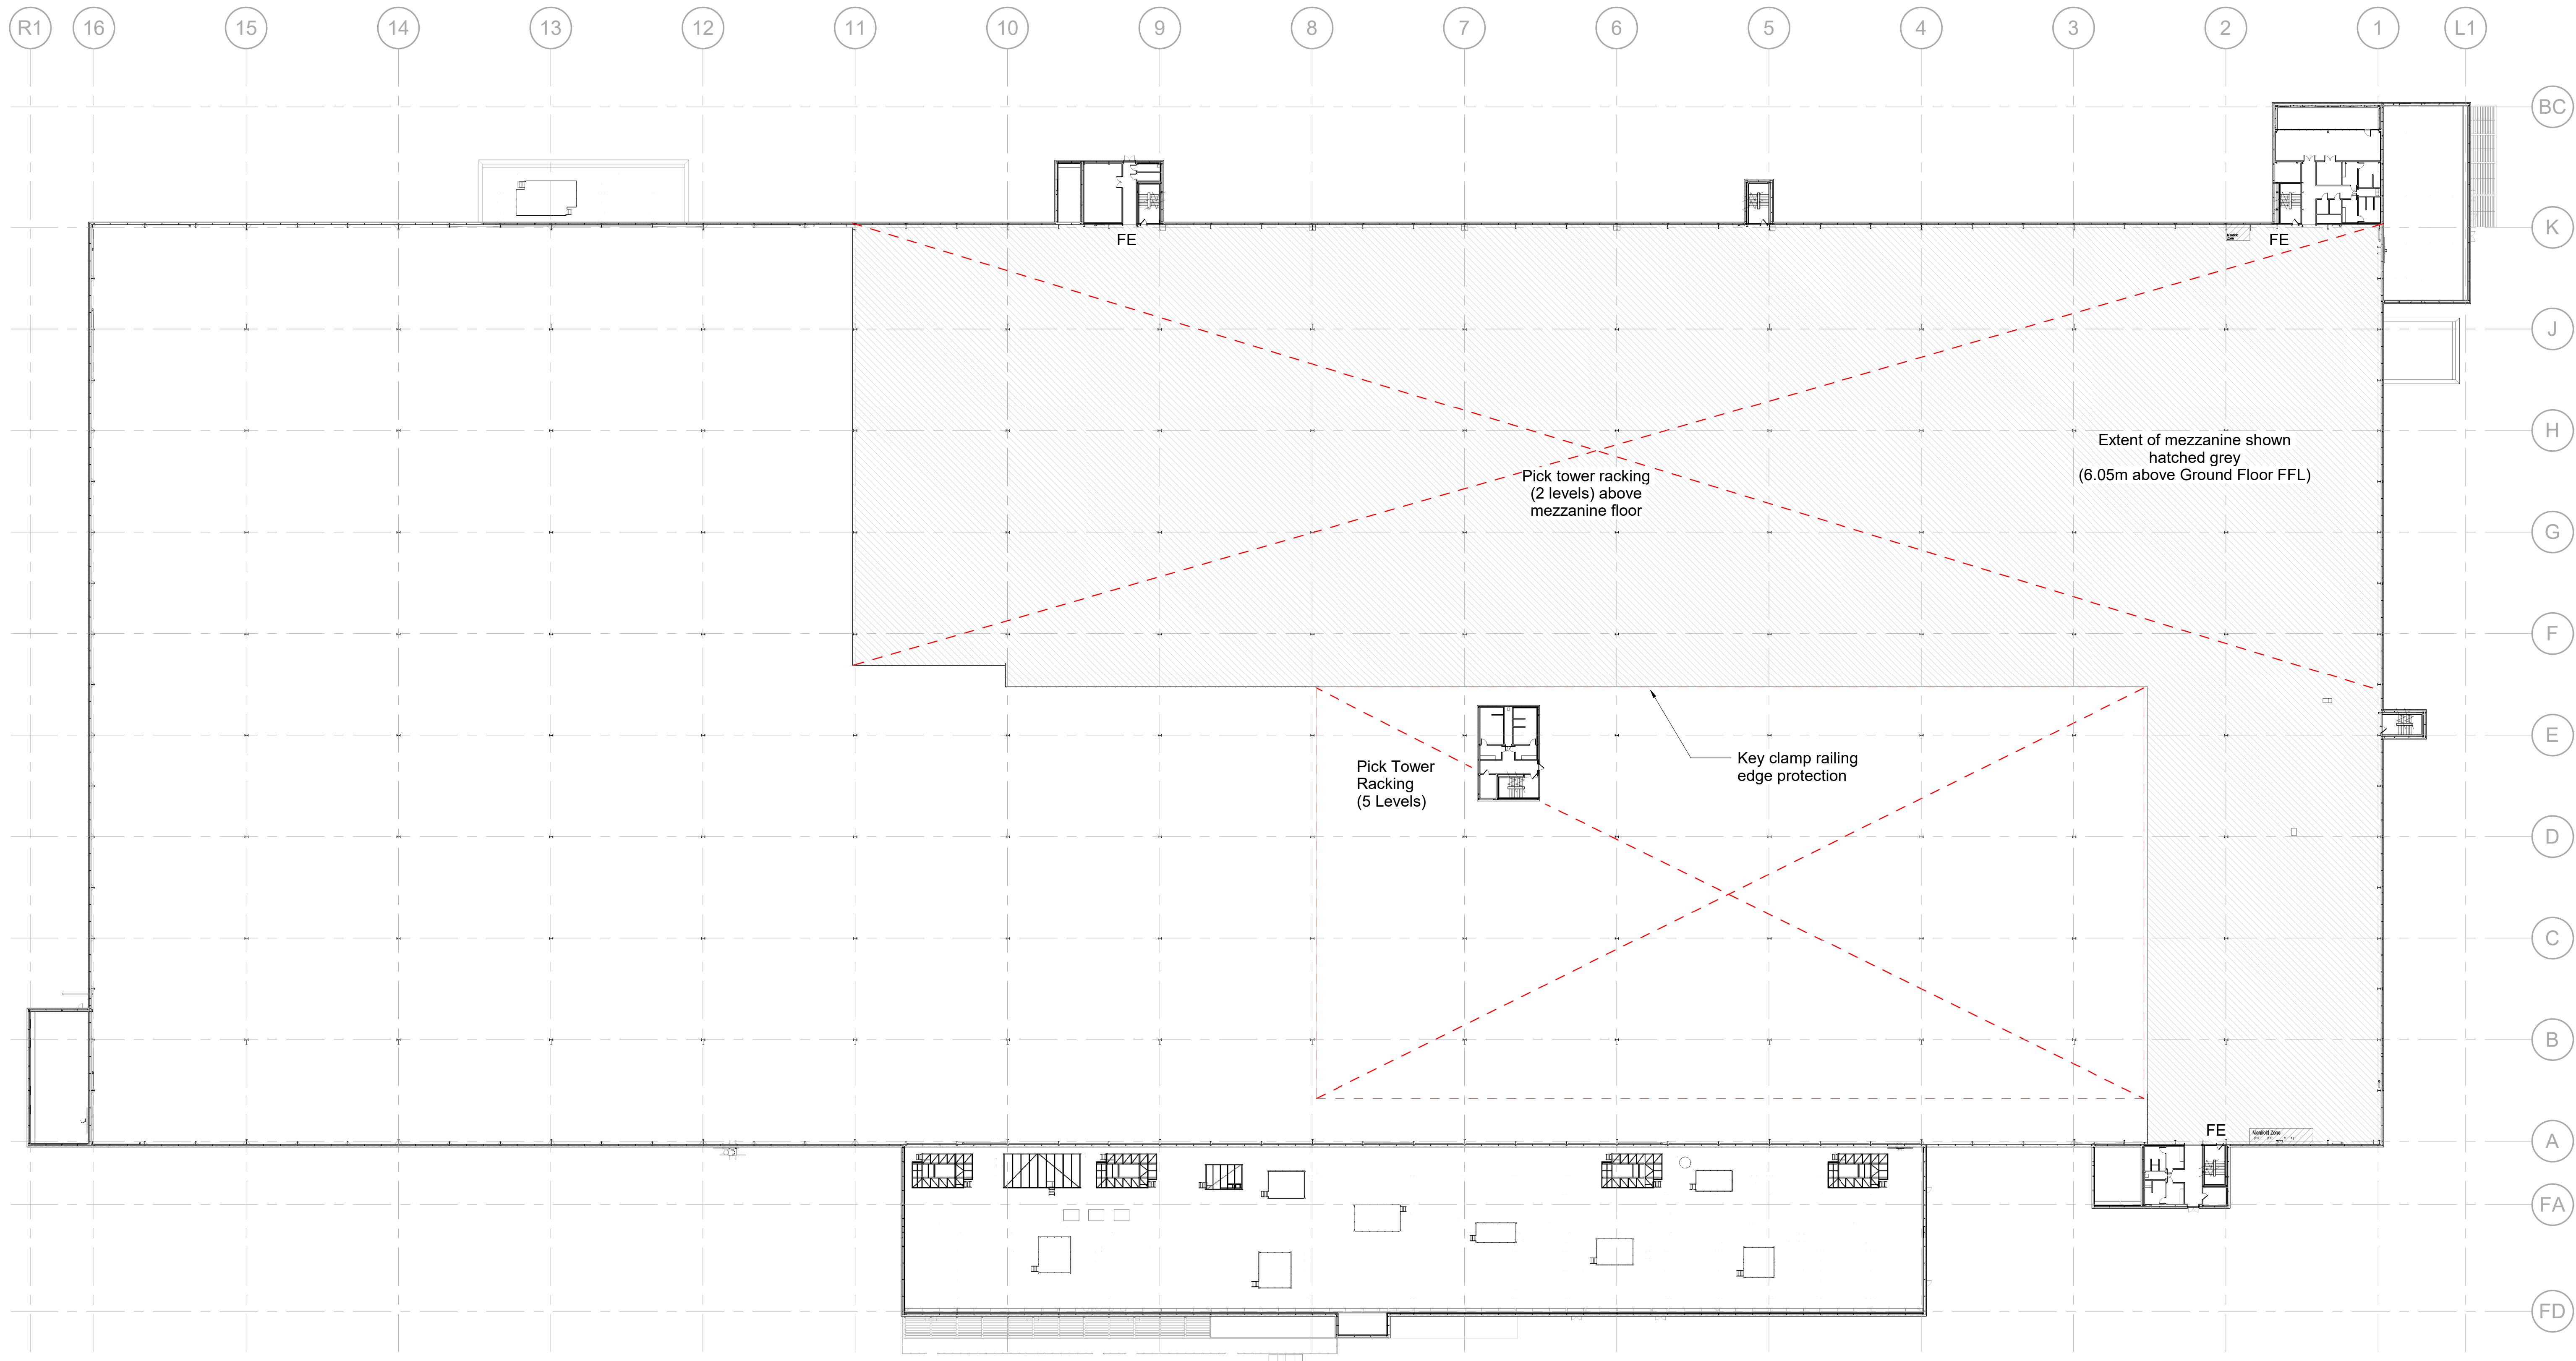

NOTES



- All dimensions and levels are to be checked on site
- Any discrepancies are to be reported to the architect before any work commences
- This drawing shall not be scaled to ascertain any dimensions. Work to figured dimensions only
- This drawing shall not be reproduced without express written permission from AEW.
- Title overlay drawings and ownership boundaries are produced using all reasonable endeavors. AEW cannot be responsible for the accuracy or scale discrepancy of base plans supplied to them.
- All works are to be undertaken in accordance with Building Regulations and the latest British Standards.
- All proprietary materials and products are to be used strictly in accordance with the manufacturers recommendations.

This drawing contains the following model files: -

KNW001-AEW-B1-XX-M3-A-0001_Distribution Unit (P66.1)
[B1]
KNW001-SG-ZZ-M3-S-0001
KNW001-SUB-ZZ-M3-V-1001-P20_RZP

CDM 2015

Client notified of duties: June 2019
Principal Designer: CDM Contract Services
Unless noted below, all known hazards have been highlighted on the drawing:

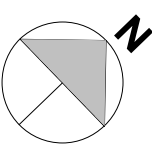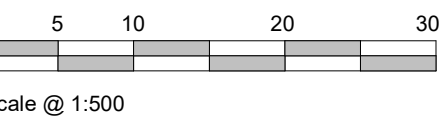

P6	020322	DW	RD
Updated to comply requirements and technical design developments			
P5	120621	KS	AS
Mezzanine footprint amended			
P4	200421	KS	AS
Mezzanine and Pick tower amended. VWC and stair outlet relocated and office/warehouse area reduced			
P3	100220	TF	DRS
Annotation amended			
P2	060220	TF	DRS
Annotation amended			
P1	290120	TF	DRS
Initial issue			
REV	Date	Drawn by: -	Checked by: -
S2		Purpose of Issue For Approval	
drawing stage: Technical Design			
Client			

PLP Knowsley

project

PLP Knowsley

drawing title

Proposed Mezzanine Floor

date 29/01/20 drawn TF
scale @ A0 1:500 checked DRS

Mezzanine Level
Scale @ 1:500

Rev

P6

B8391-AEW-XX-DR-A-0508

aei architects
0161 214 4370
www.aeiarchitects.com

aei