


SIGN A scale 1:50

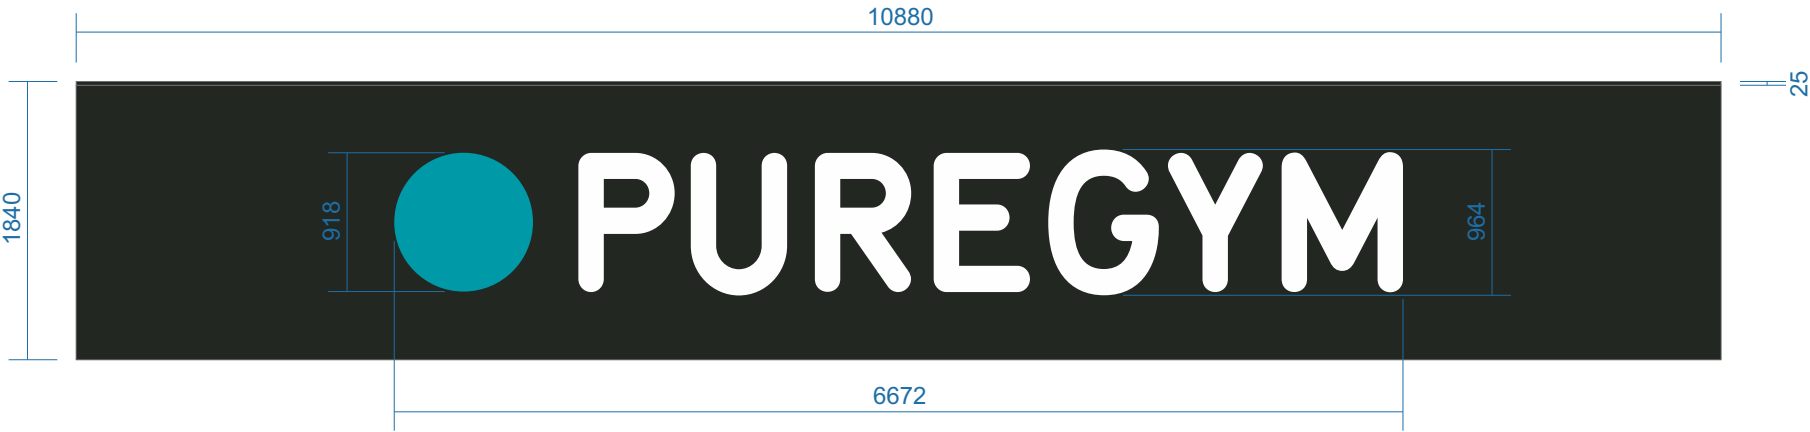


SCALE BAR - 1:50



Folded 3mm aluminium panels powder coated black RAL 9005 satin, logo from fret cut pushed through 10mm opal acrylic, Circle detail to have teal translucent Metamark T-665-380 vinyl applied to face. Illumination via integral LED modules mounted a folded aluminium light tray. Panels fixed through folded upstand and folded backtray, fixings to be colour coded.

luminance level for sign < 850 cd/2

SIGN B scale 1:50

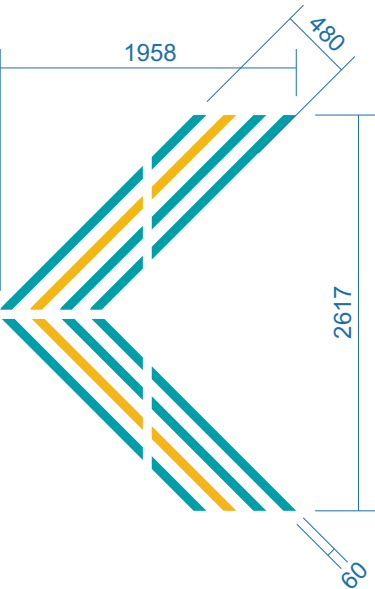


Internally applied plot cut 60mm wide vinyl stripes from Oracal 551 Water Blue and Sun yellow Avery 706-01PF. Edges to be sealed with clear silicone.

SCALE BAR - 1:50




SIGN C scale 1:50

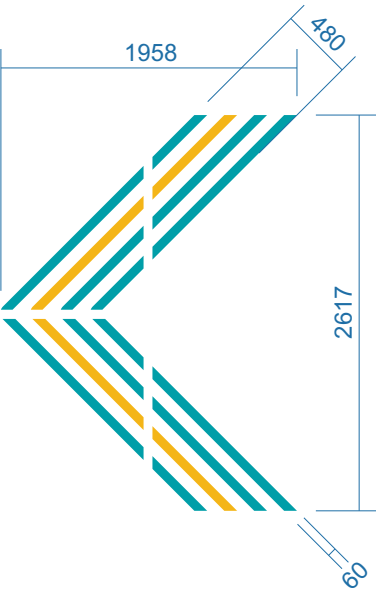


Internally applied plot cut 60mm wide vinyl stripes from Oracal 551 Water Blue and Sun yellow Avery 706-01PF. Edges to be sealed with clear silicone.

SECTION THROUGH SIGN B SCALE 1:10

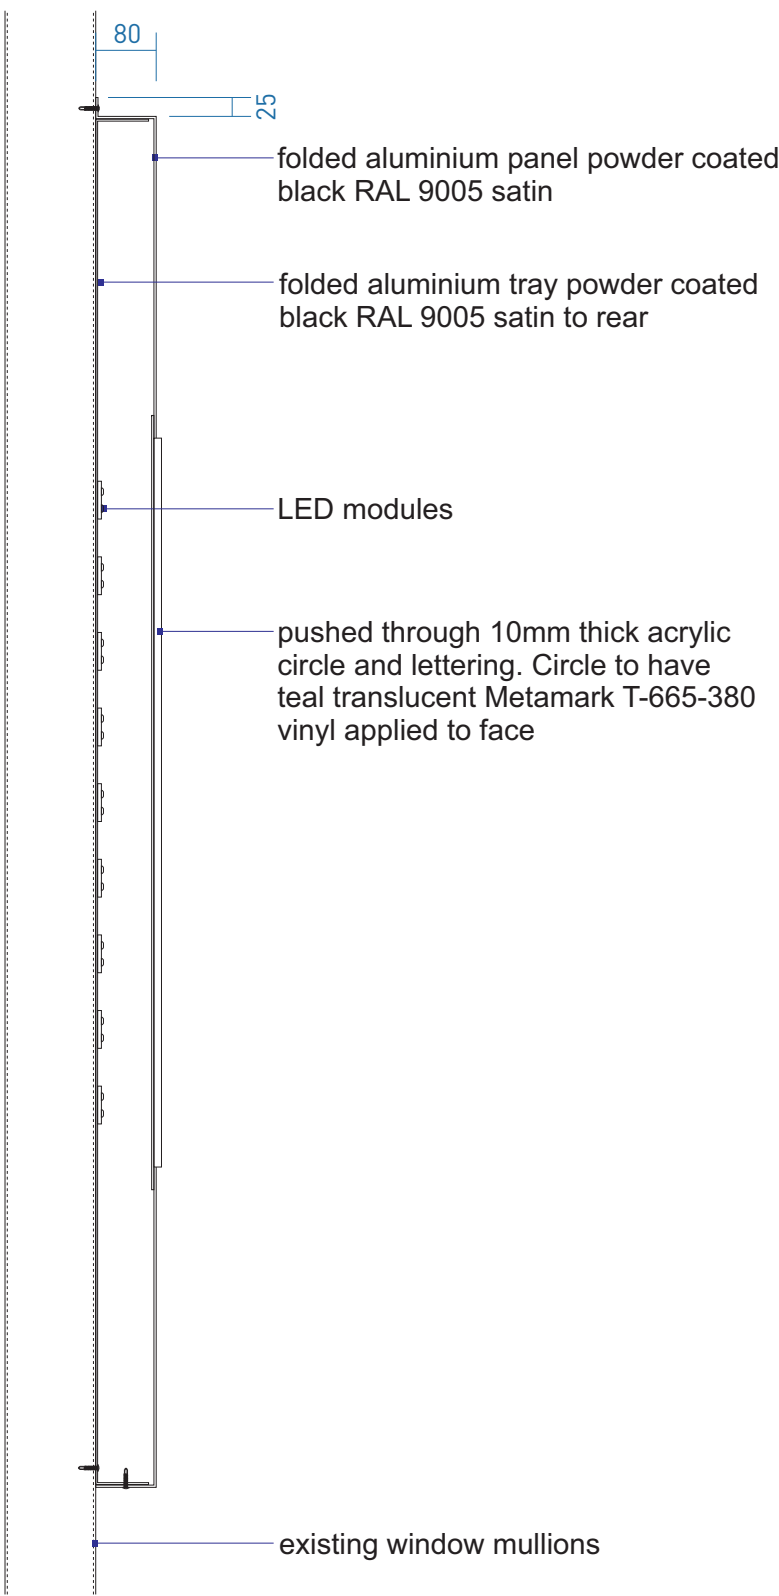

SCALE BAR - 1:10

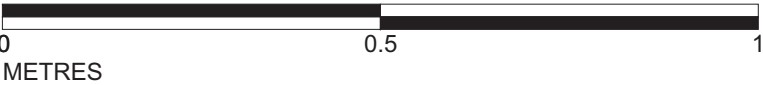

COLOUR REFERENCES



**PUREGYM
DARK TEAL**
PMS 7715C



**PUREGYM
TEAL**
PMS 2230C
Oracal 551 Water Blue
Metamark T-665-380



**PUREGYM
HIGHLIGHT TEAL**
PMS 2227C



**PUREGYM
YELLOW**
PMS 1235C
Avery 706-01 PF
Sun Yellow



**PUREGYM
ORANGE**
PMS 2024C



**PUREGYM
BLACK**
Pantone 3C
RAL 9005 (Satin)
Avery 701 PF Black



**PUREGYM
WHITE**
C0 M0 Y0 K0
Avery 700 PF White

Client: PUREGYM

Site:

Cables Retail Park,
Steley Way,
Prescot,
L34 5NQ

Scale:

AS STATED @ A3

Drawn by: AB

Date: 10/07/25

Dwg No: 004353A

Revision: A