


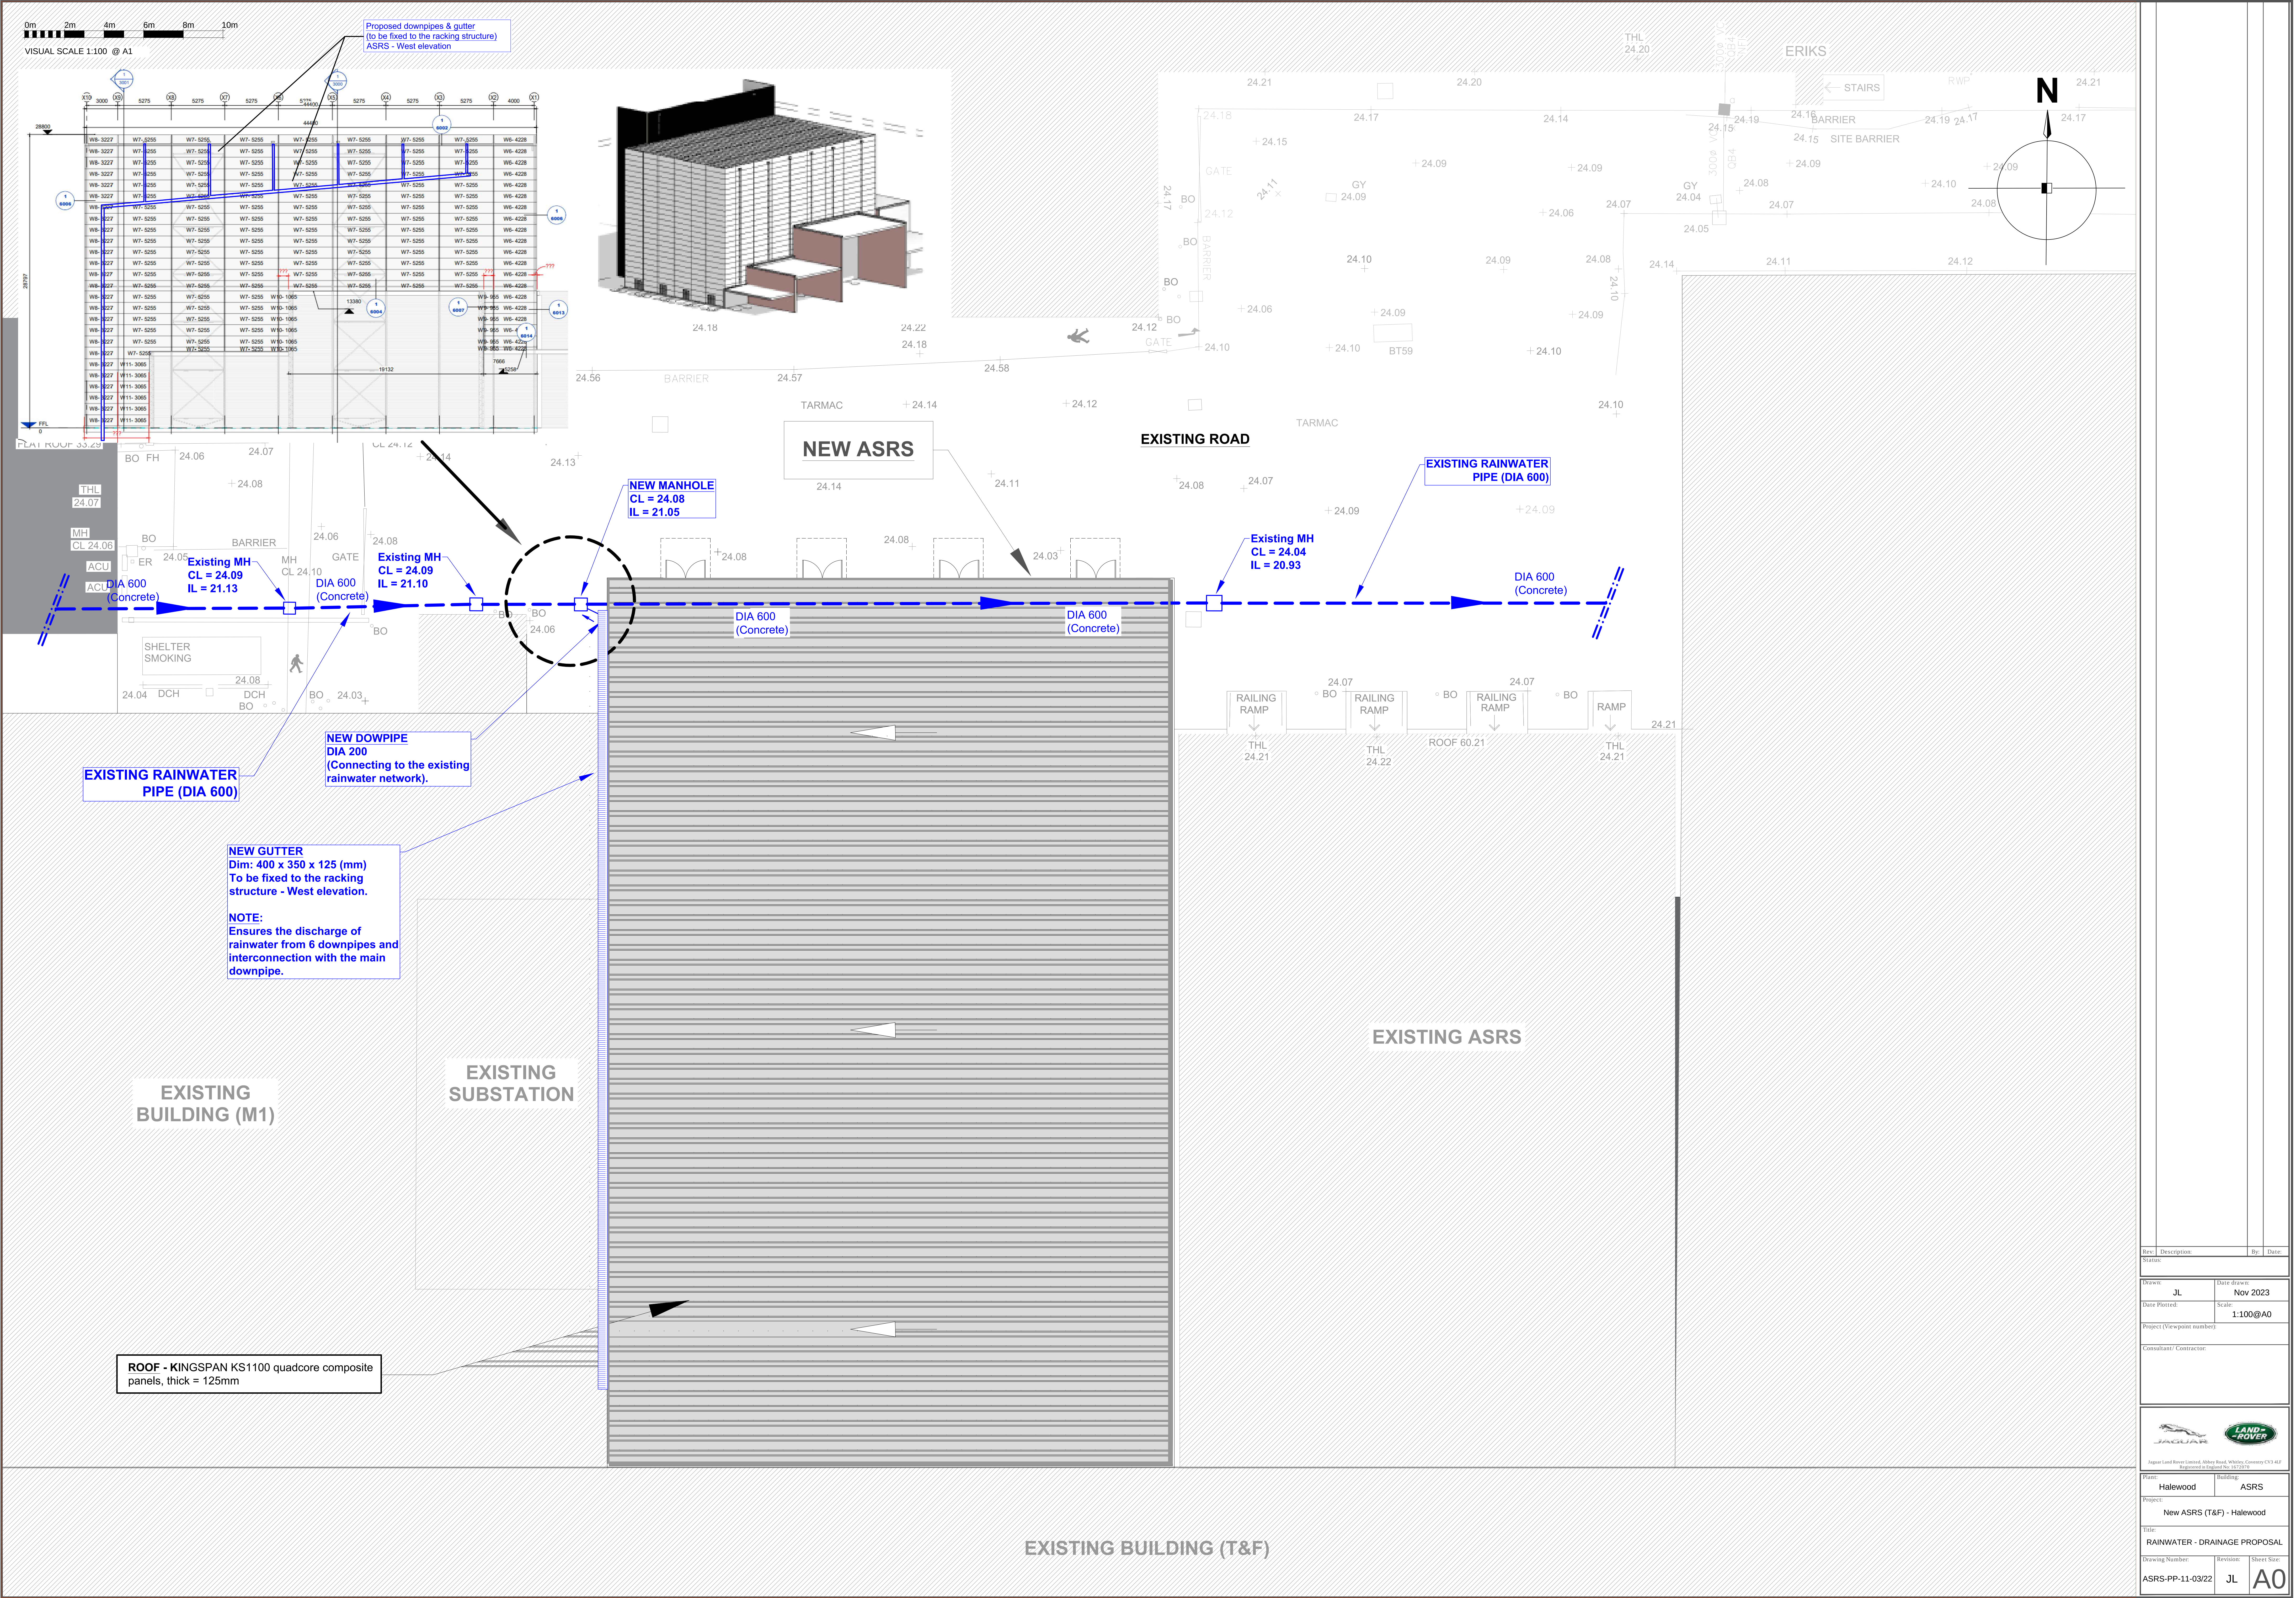

Rev.	Description	By	Date
Status			
Drawn	JL	Date drawn	Nov 2023
Date Plotted:		Scale	1:100@A0
Project (Viewpoint number)			
Consultant/ Contractor			
Jaguar Land Rover Limited, Abbey Road, Whitley, Coventry CV3 4JF Registered in England No. 1125297			
Plant	Halewood	Building	ASRS
Project	New ASRS (T&F) - Halewood		
Title	RAINWATER - DRAINAGE PROPOSAL		
Drawing Number	ASRS-PP-11-03/22	Revision	JL
Sheet Size	A0		