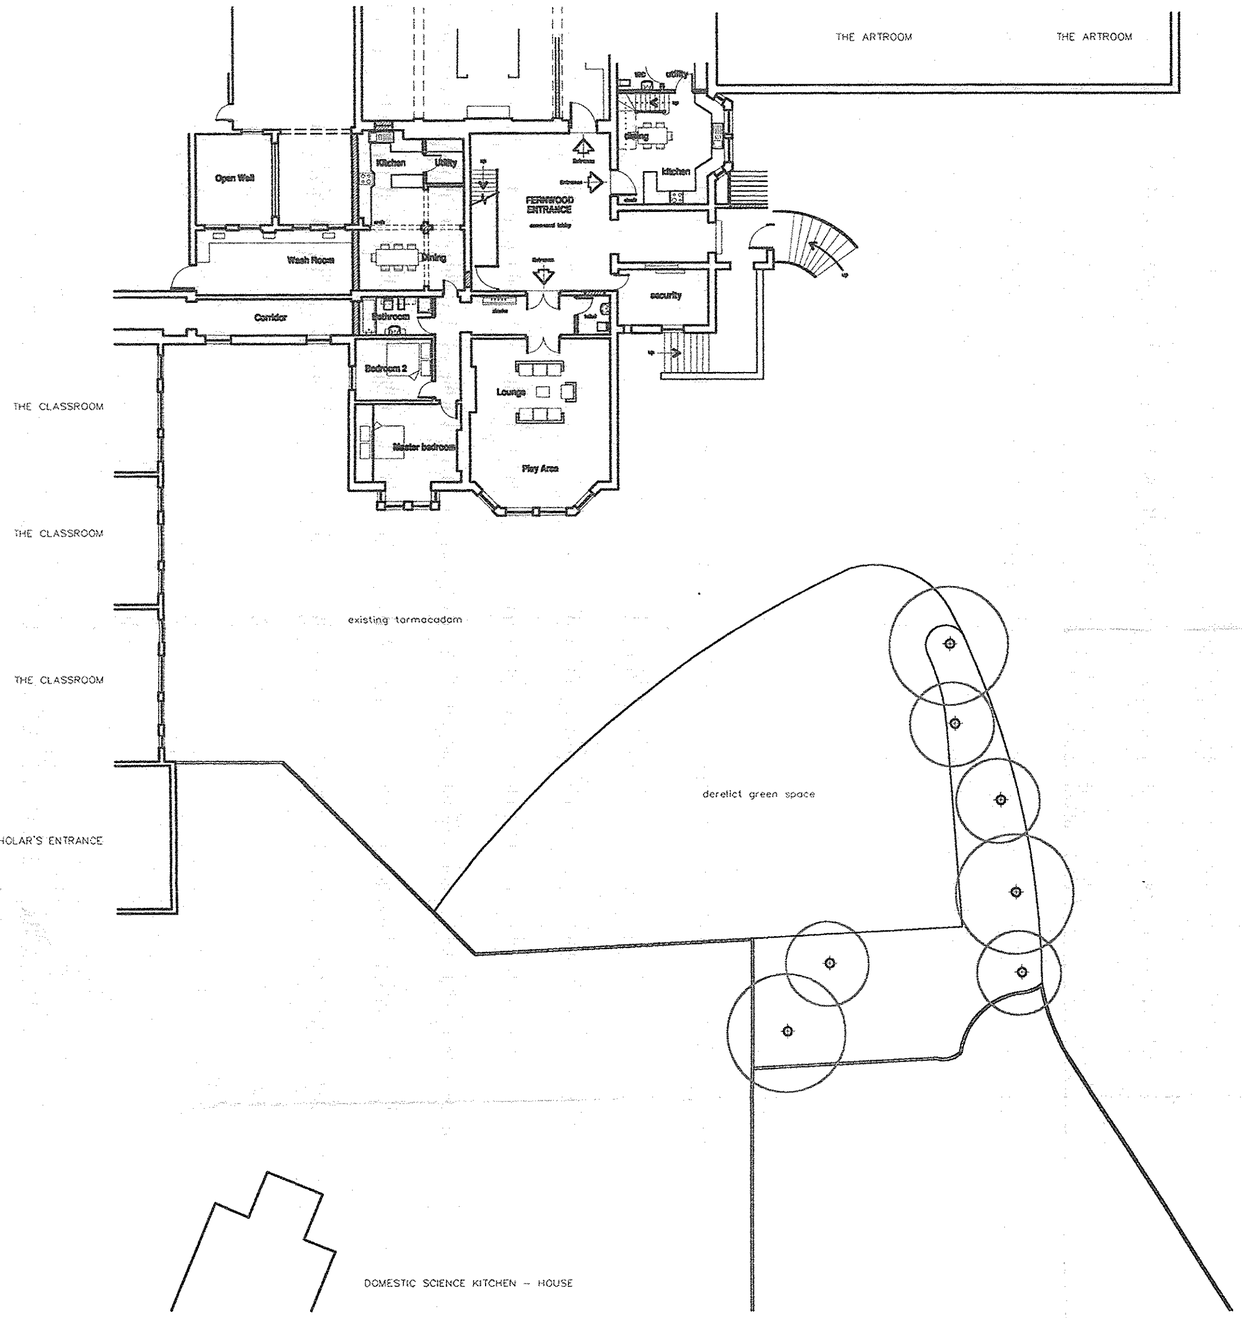

Proposed Apartments-Fernwood Hall

Scale 1:200

NOTES
DO NOT SCALE FROM THE DRAWING. ALL DIMENSIONS TO BE CHECKED ON SITE PRIOR TO CONSTRUCTION OR MANUFACTURE.

01/00060/FUL

27 MAR 2001

23 JAN 2001

AMENDED

PLAN DISPLAYED AT COMMITTEE

Date 12.06.01

REV | DATE | INT | CHECK

CHARTERED ARCHITECTS
PROJECT MANAGEMENT
PLANNING SUPERVISORS

KDP ARCHITECTS

The Keith Davidson Partnership
126 Century Buildings, Tower Street, Brunswick Business Park, Liverpool, L3 4BJ
Tel. 0151-709 1777 Fax.0151- 708 9998

PROJECT
Proposed Apartments at Huyton College, Huyton, for Crowney, Cleverley and Powell.

DRAWING TITLE
Existing Layout of Surrounding Areas

DRAWN SRD | CHECKED

SCALE 1:200

DATE 26th Mar 2000

DRAWING NO. 804/17 | REV *

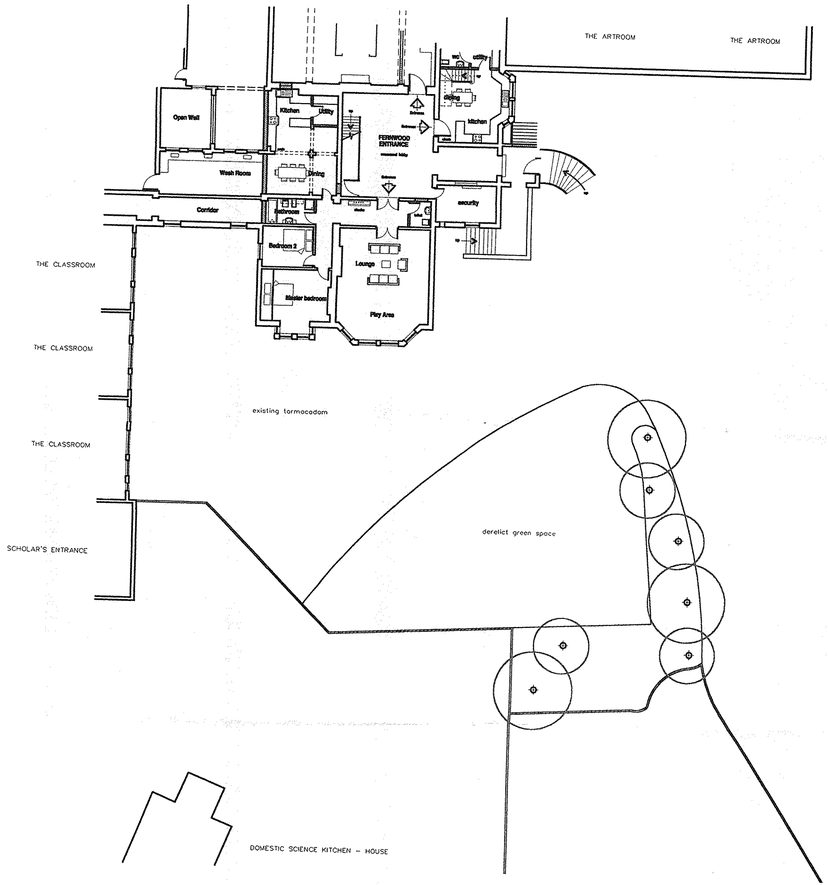

Proposed Apartments-Fernwood Hall

Scale 1:200

NOTES
DO NOT SCALE FROM THE DRAWING. ALL DIMENSIONS TO BE CHECKED ON SITE PRIOR TO CONSTRUCTION OR MANUFACTURE.

PLAN DISPLAYED AT COMMITTEE
Date 26.07.01

PLAN DISPLAYED AT COMMITTEE
Date 12.06.01

AMENDED

Pub. No. 01/00060/FUL
RECEIVED 27 MAR 2001
VALID 23 JAN 2001

REV	DATE		INT	CHECK

CHARTERED ARCHITECTS
PROJECT MANAGEMENT
PLANNING SUPERVISORS

KDP ARCHITECTS

The Keith Davidson Partnership
126 Century Buildings, Tower Street, Brunswick Business Park, Liverpool, L3 4BJ
Tel. 0151-709 1777 Fax 0151- 708 9998

PROJECT
Proposed Apartments at Huyton College, Huyton, for Crowney, Cleverley and Powell.

DRAWING TITLE
Existing Layout of Surrounding Areas

DRAWN	CHECKED	DRAWING NO.	REV.
SRD		804/ 17	*
SCALE 1:200			
DATE 26th Mar 2000			

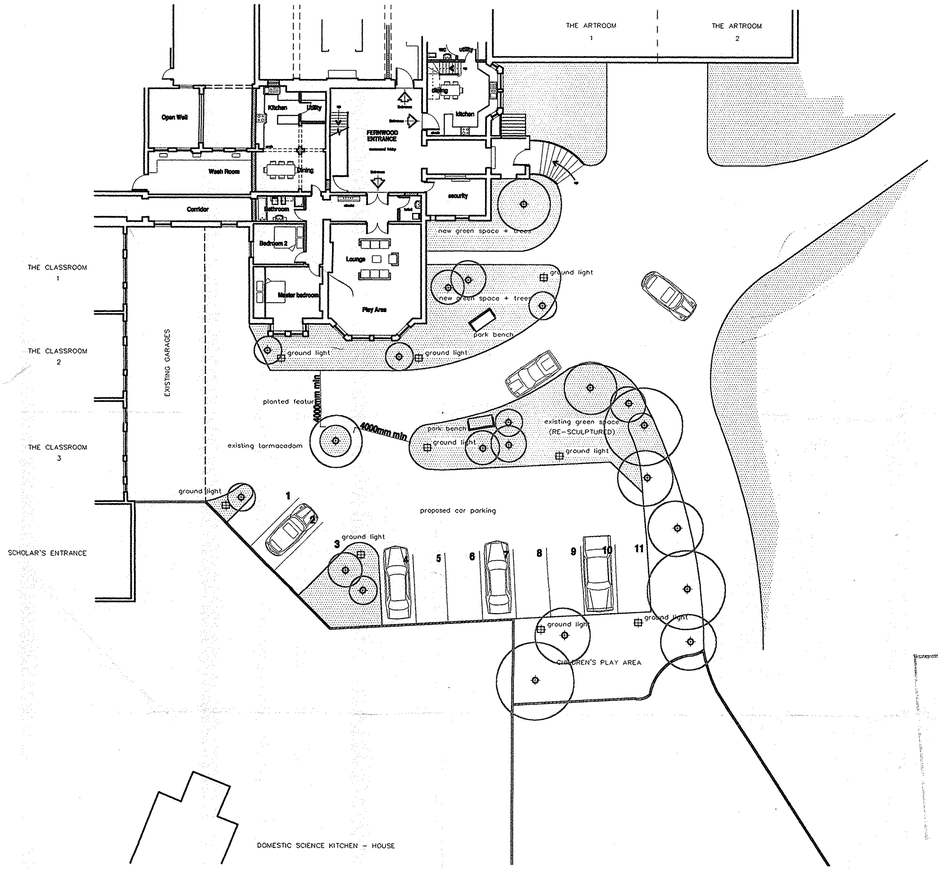

Proposed Apartments-Fernwood Hall

Scale 1:200

NOTES
DO NOT SCALE FROM THIS DRAWING. ALL DIMENSIONS TO BE CHECKED ON SITE PRIOR TO CONSTRUCTION OR MANUFACTURE.

PLAN DISPLAYED AT COMMITTEE
Date 24.07.01

PLAN DISPLAYED AT COMMITTEE
Date 12.06.01

AMENDED

01/00060/FUL
27 MAR 2001
23 JAN 2001

REV	DATE	BY	CHKD

KDP ARCHITECTS
CHARTERED ARCHITECTS
PROJECT MANAGEMENT
PLANNING SUPERVISORS
The Keith Davidson Partnership
126 Century Buildings, Tower Street, Brunswick Business Park, Liverpool, L3 4BJ
Tel. 0151-709 1777 Fax.0151- 708 9988

PROJECT
Proposed Apartments at Huyton College, Huyton, for Crowney, Cleverley and Powell.

DRAWING TITLE
Proposed Layout of Surrounding Areas

DRAWN	CHECKED	DRAWING NO.	REV.
GRD		804/ 18	*
SCALE 1:200			
DATE 20th Mar 2000			

22 MAY 2001
Planning Services Division

01/00060/FUL
rec'd 22.5.01
valid 23.1.01

NOTES
DO NOT SCALE FROM THE DRAWING. ALL DIMENSIONS TO BE CHECKED ON SITE PRIOR TO CONSTRUCTION OR MANUFACTURE.

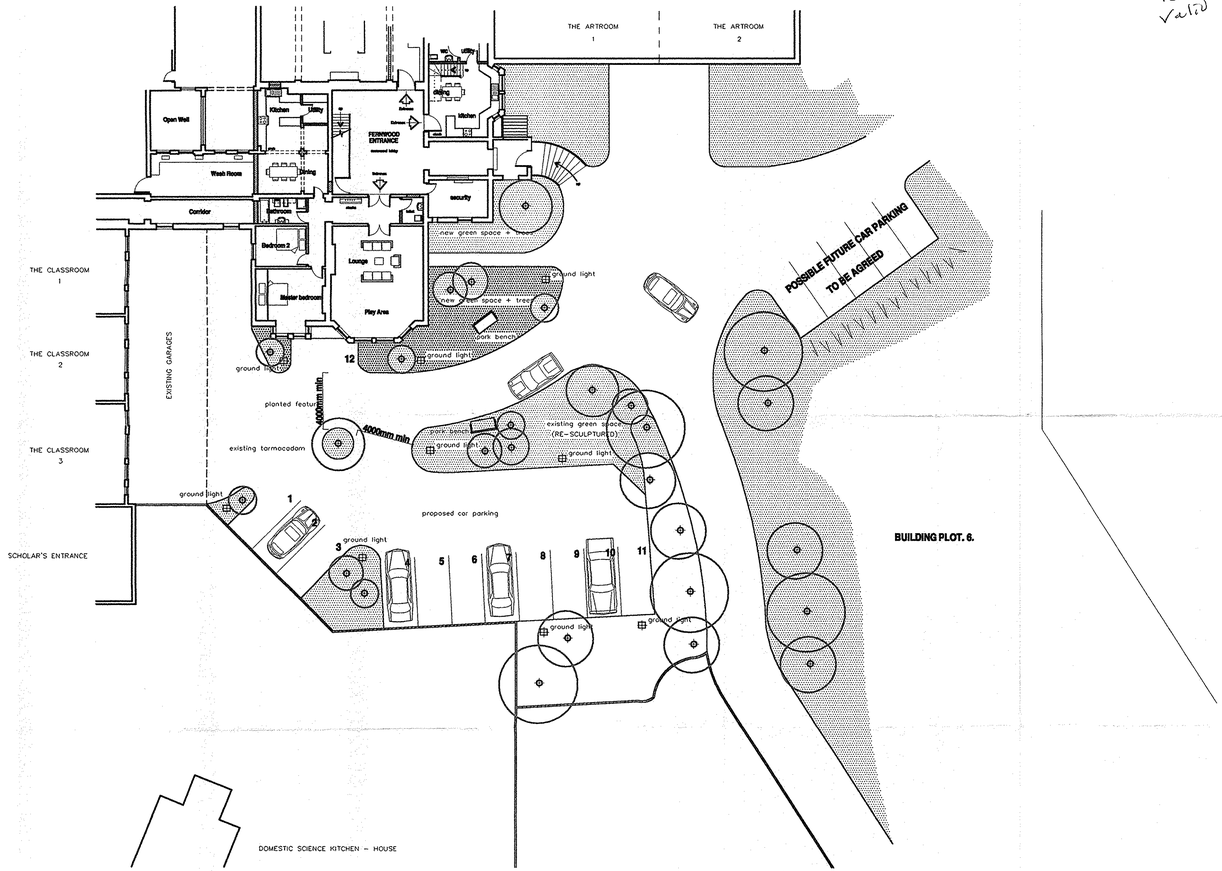

Proposed Apartments-Fernwood Hall

Scale 1:200

REV	DATE	DESCRIPTION	DRN BY	CHK'D
A	21.5.01	Alterations to car parking	SRD	GHP

CHARTERED ARCHITECTS
PROJECT MANAGEMENT
PLANNING SUPERVISORS

KDP ARCHITECTS

The Keith Davidson Partnership
126 Century Buildings, Tower Street,
Brunswick Business Park, Liverpool, L3 4BJ
Tel. 0151-709 1777 Fax.0151- 708 9998

PROJECT
Proposed Apartments at Huyton College, Huyton, for Crowney, Cleverley and Powell.

DRAWING TITLE
Proposed Layout of Surrounding Areas

DRAWN	CHECKED	DRAWING NO.	REV.
SRD		804/ 18	A
SCALE 1:200			
DATE 26th Mar 2000			

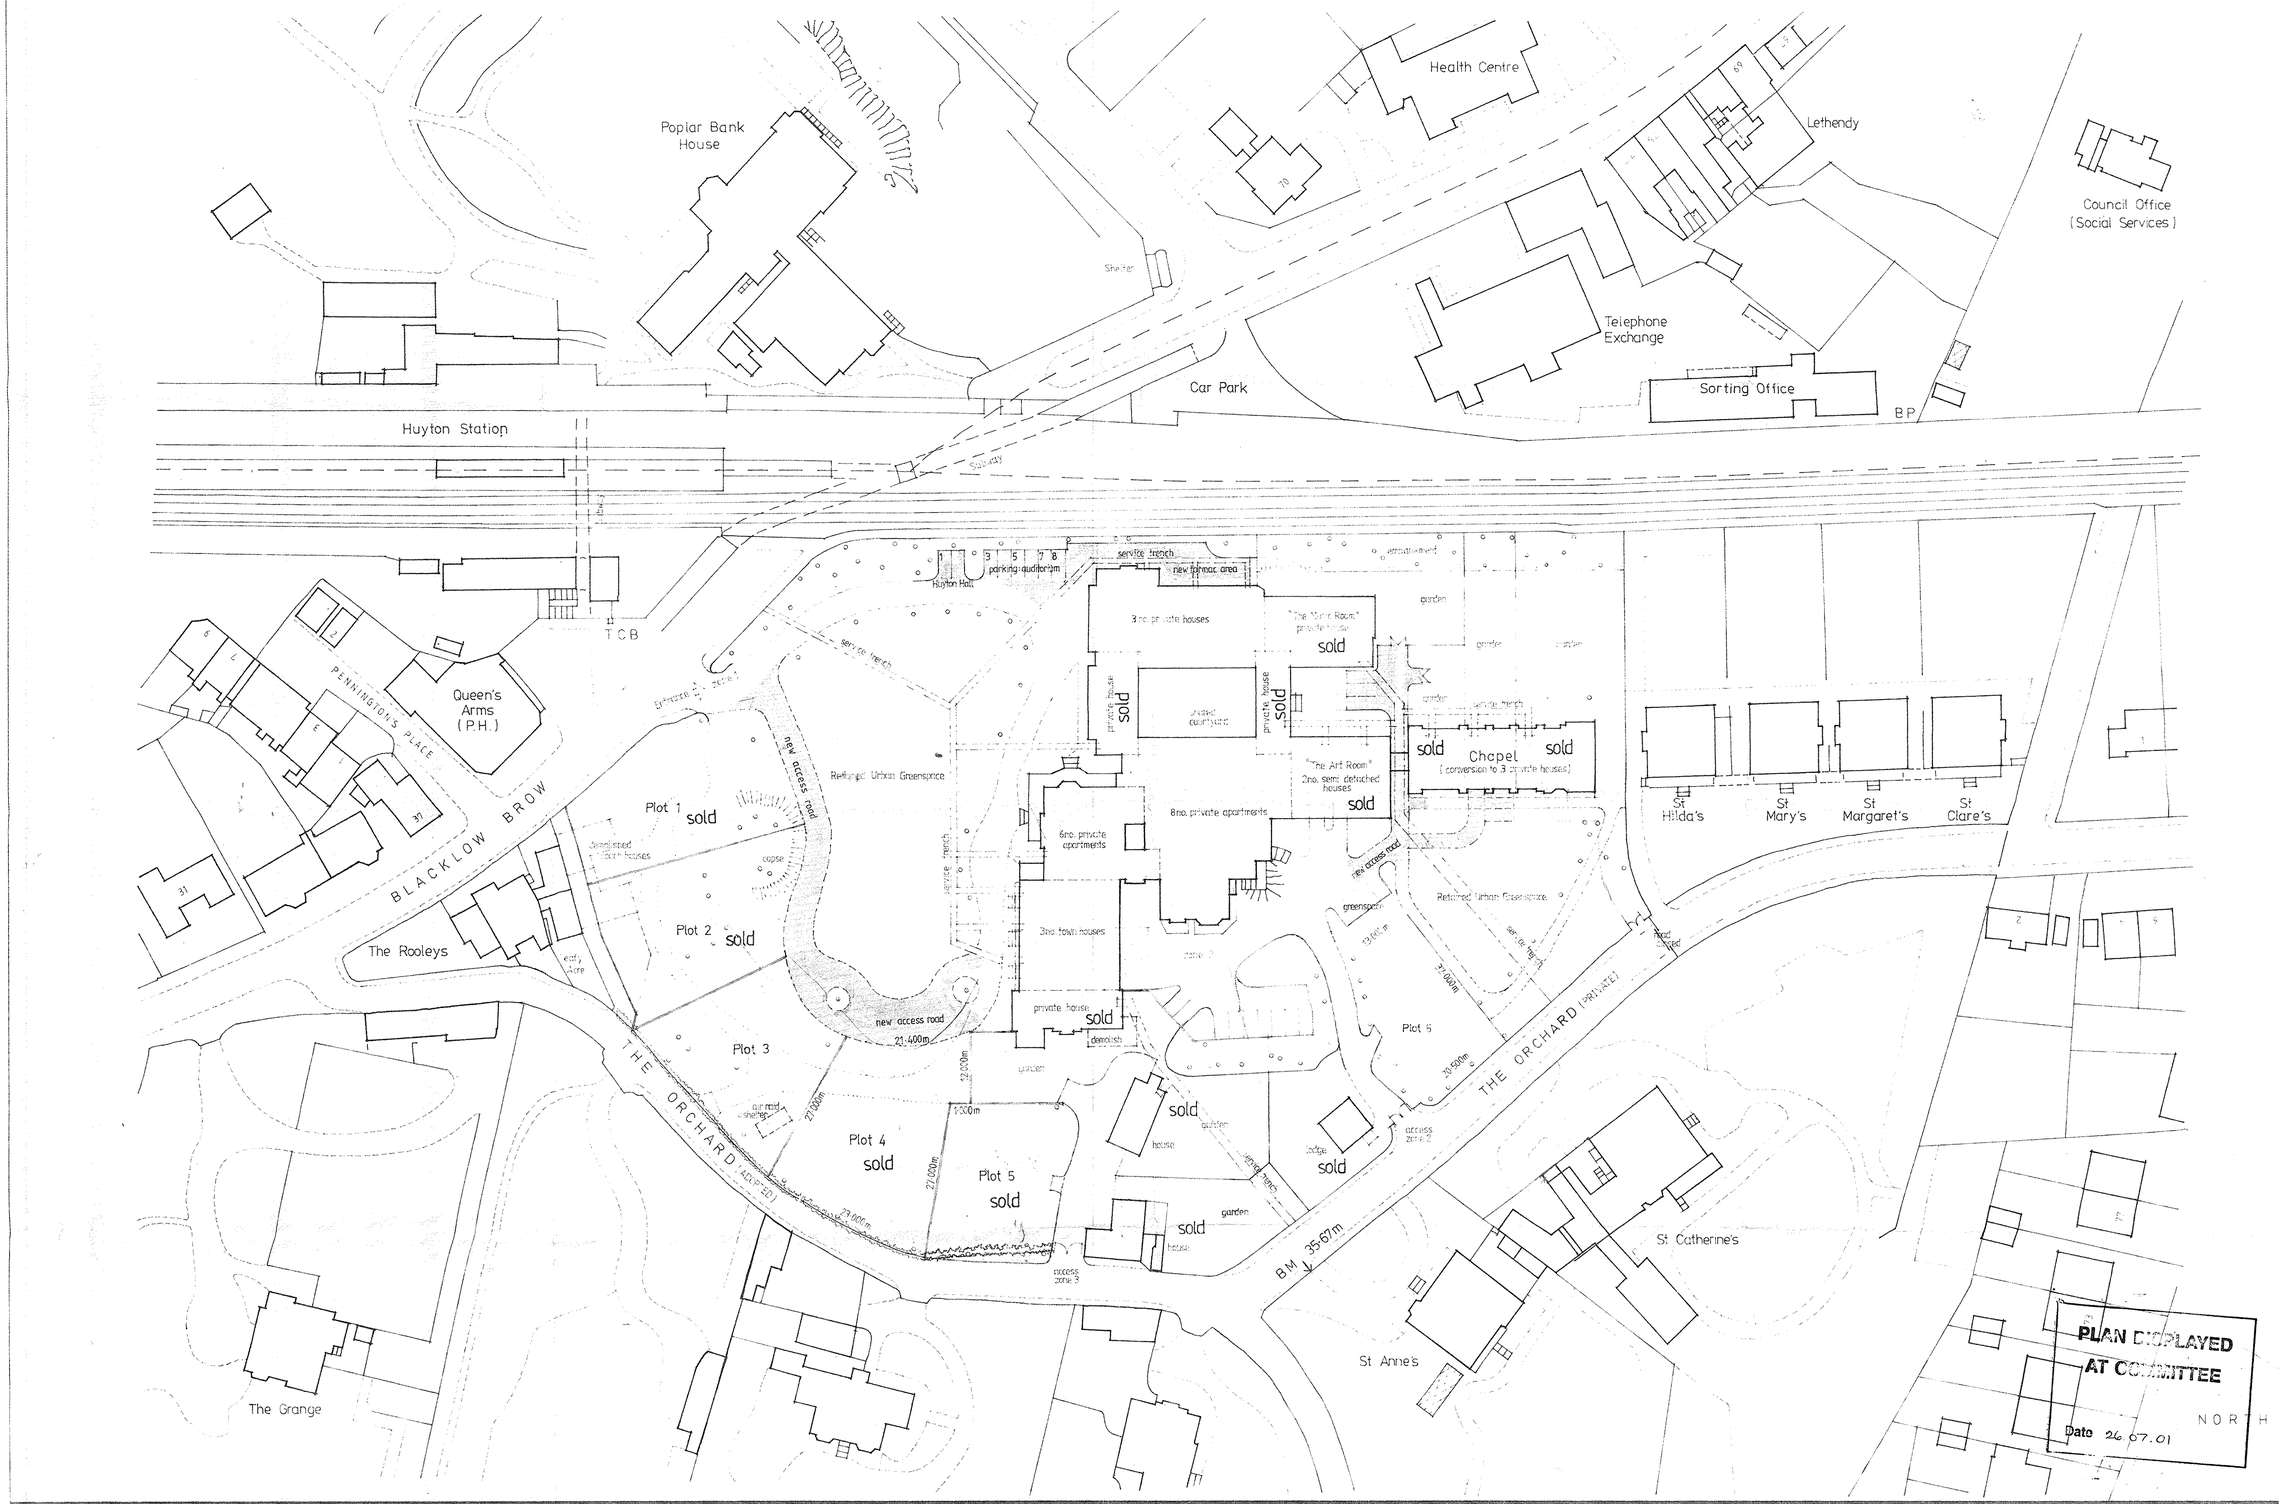

CONTRACT	Redevelopment of Huyton College THE ORCHARD, HUYTON, KNOWSLEY.	BLOCK	ALL
		SECTOR	None
		STOREY	None
		DATE	22 May 1995
TITLE	Proposed Site Block Plan	SCALE	1:500

REVISIONS		
A	2.9.95	Revisions to scheme
B	4.10.95	Revisions
	26.5.96	Revisions
	28.8.96	Revisions

THE KEITH DAVIDSON PARTNERSHIP.
CHARTERED ARCHITECTS·PROJECT MANAGERS.
HARLEY BUILDINGS, 11 OLD HALL STREET,
LIVERPOOL L3 9HT. TEL 051-227 1282

FOLIO

DRAWING NO 2