




Copyright of this drawing is vested in 5plus Architects and it must not be copied or reproduced without written consent.
All dimensions are to be taken from the drawing, not from the building, not from the photographs, not from the model.
KEY PLAN:

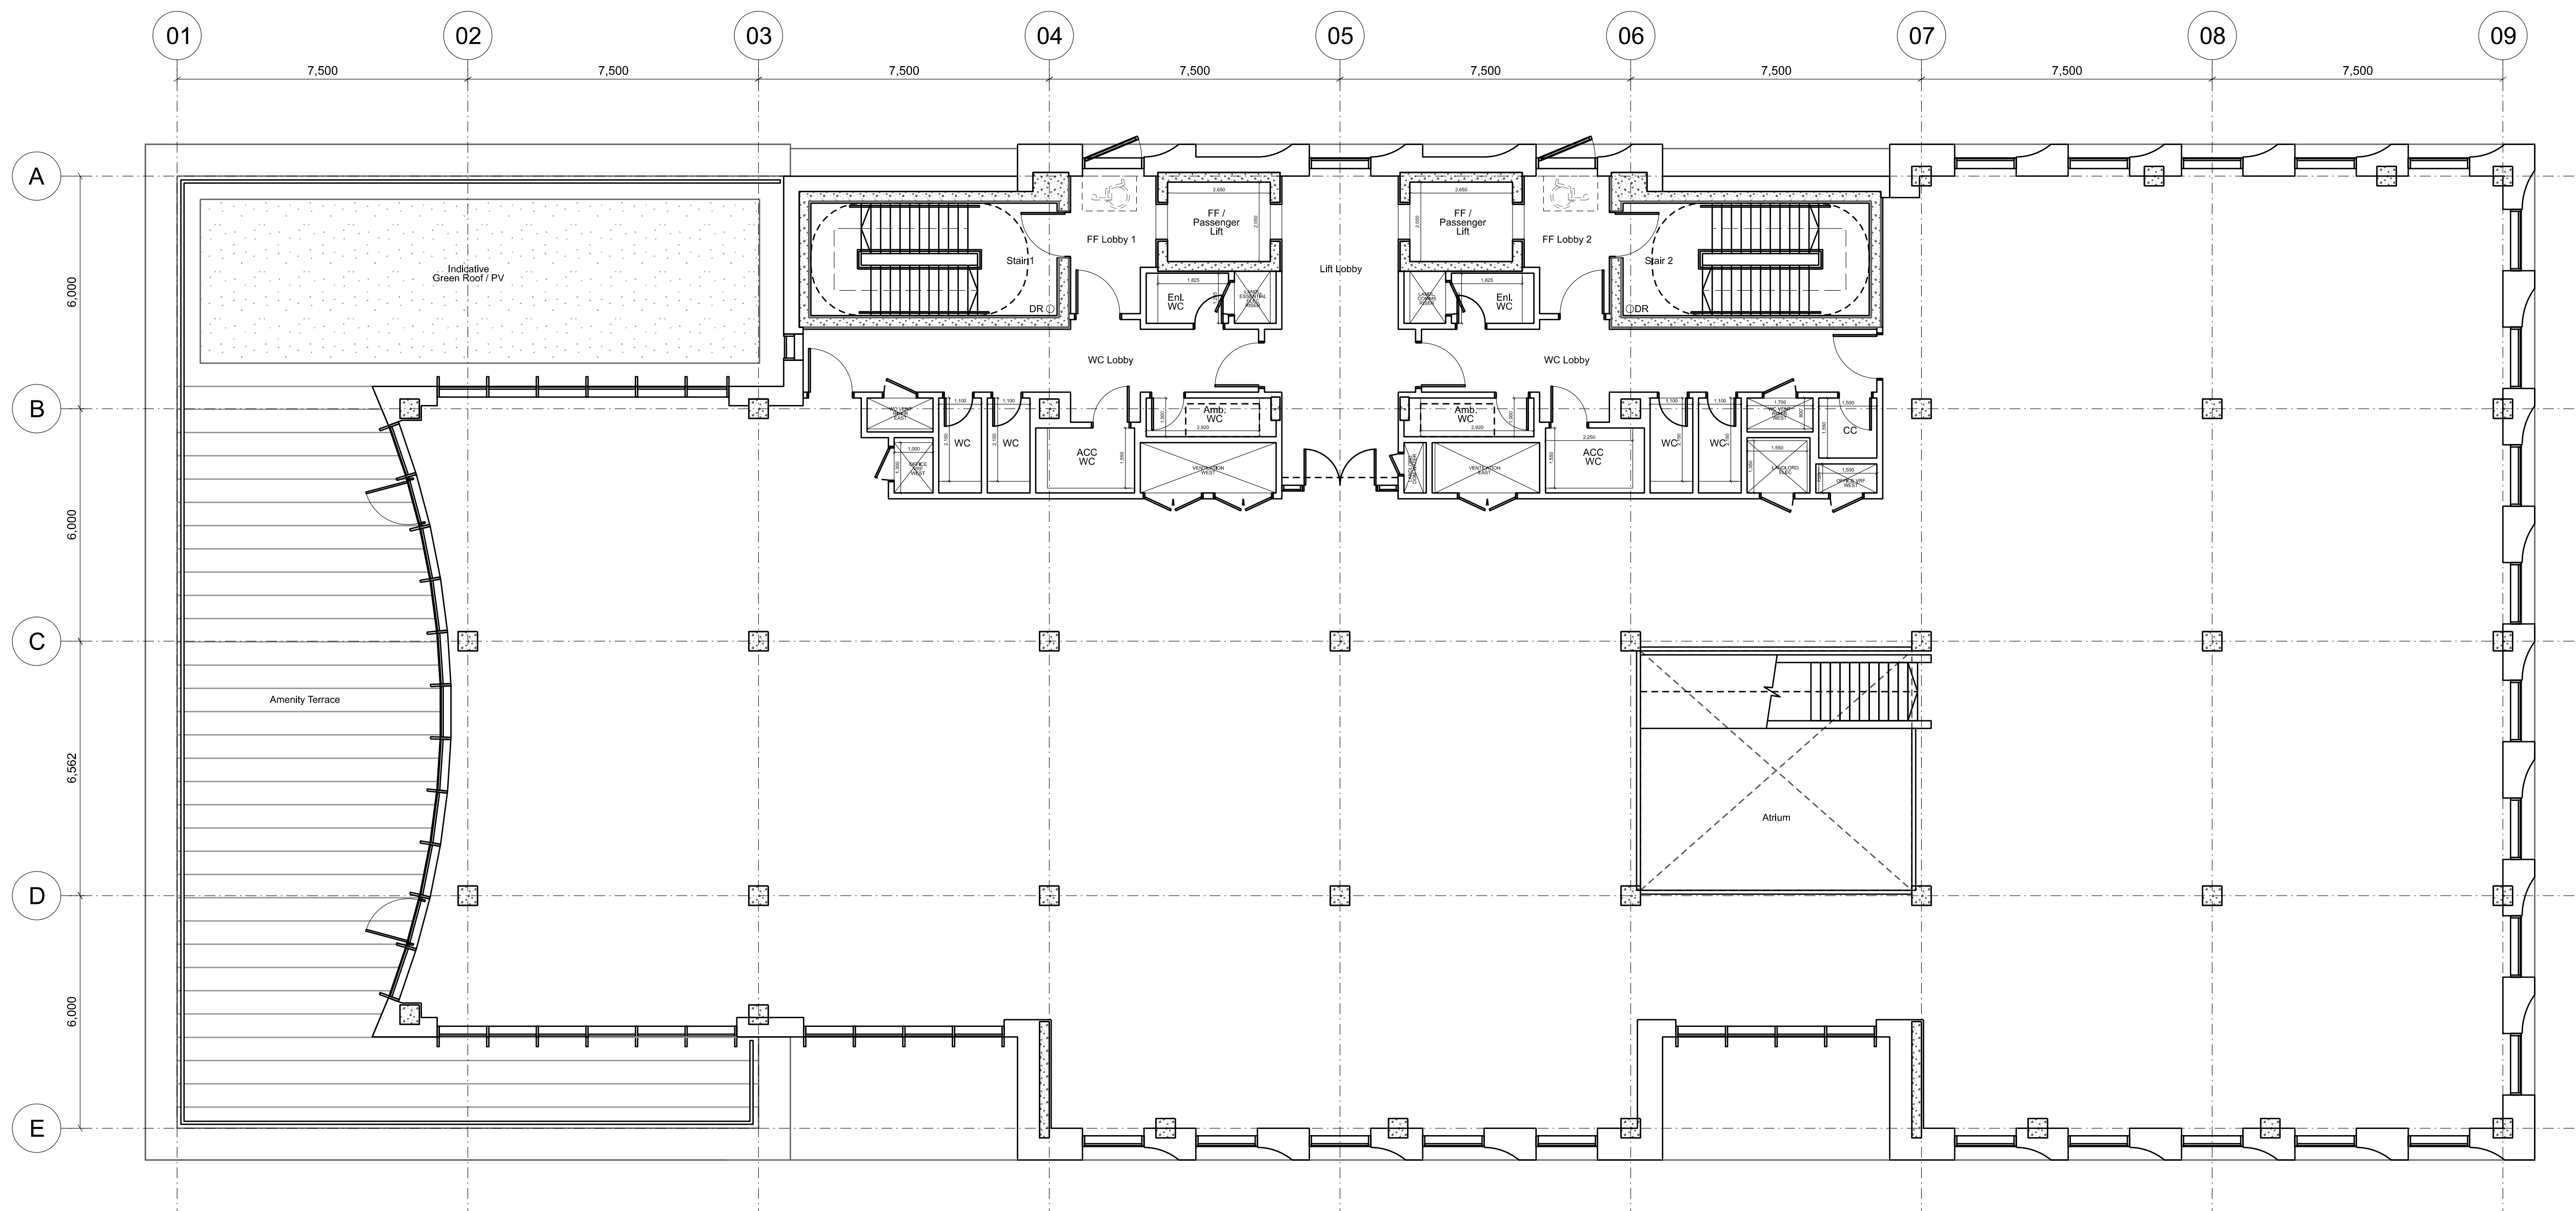

P06 15/07/26 Planning (Stage 2) Issue - Reduced CHQ Size
P05 25/07/25 Planning (Stage 2) Issue
P04 23/05/25 Stage 2 frozen design issue
P03 06/05/25 Structural coordination & design development.
P02 25/03/25 Review of building areas incorporated.

REV. DATE. DETAILS:

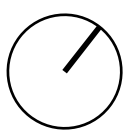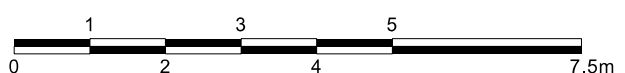

5plus

Manchester, 0161 228 0211
Fourth Floor, The Hive, 47 Lever Street,
Manchester, M1 1FN

London, 0207 253 7644
The Leather Market, Weston Street,
London SE1 3ER

PROJECT: www.5plusarchitects.com

KMBC Council Headquarters
Huyton

TITLE:
Level 03
General Arrangement Plan

SCALE: 1:100 @ A1 ORIGIN DATE: 12/03/25 DRAWN: HF CHECKED: PN

STATUS: Planning (Stage 2)

PROJECT DRAWING NO: 06147 5PA-B1-03-DR-A-022203

REV: P06