


Copyright of this drawing is vested in 5plus Architects and it must not be copied or reproduced without written consent.
This drawing is for the use of the client only and is not to be used for any other purpose without the written consent of 5plus Architects.
All construction must be in accordance with the drawings and the client must be responsible for obtaining all necessary permissions and consents.
This drawing is for the use of the client only and is not to be used for any other purpose without the written consent of 5plus Architects.
All construction must be in accordance with the drawings and the client must be responsible for obtaining all necessary permissions and consents.


KEY PLAN:

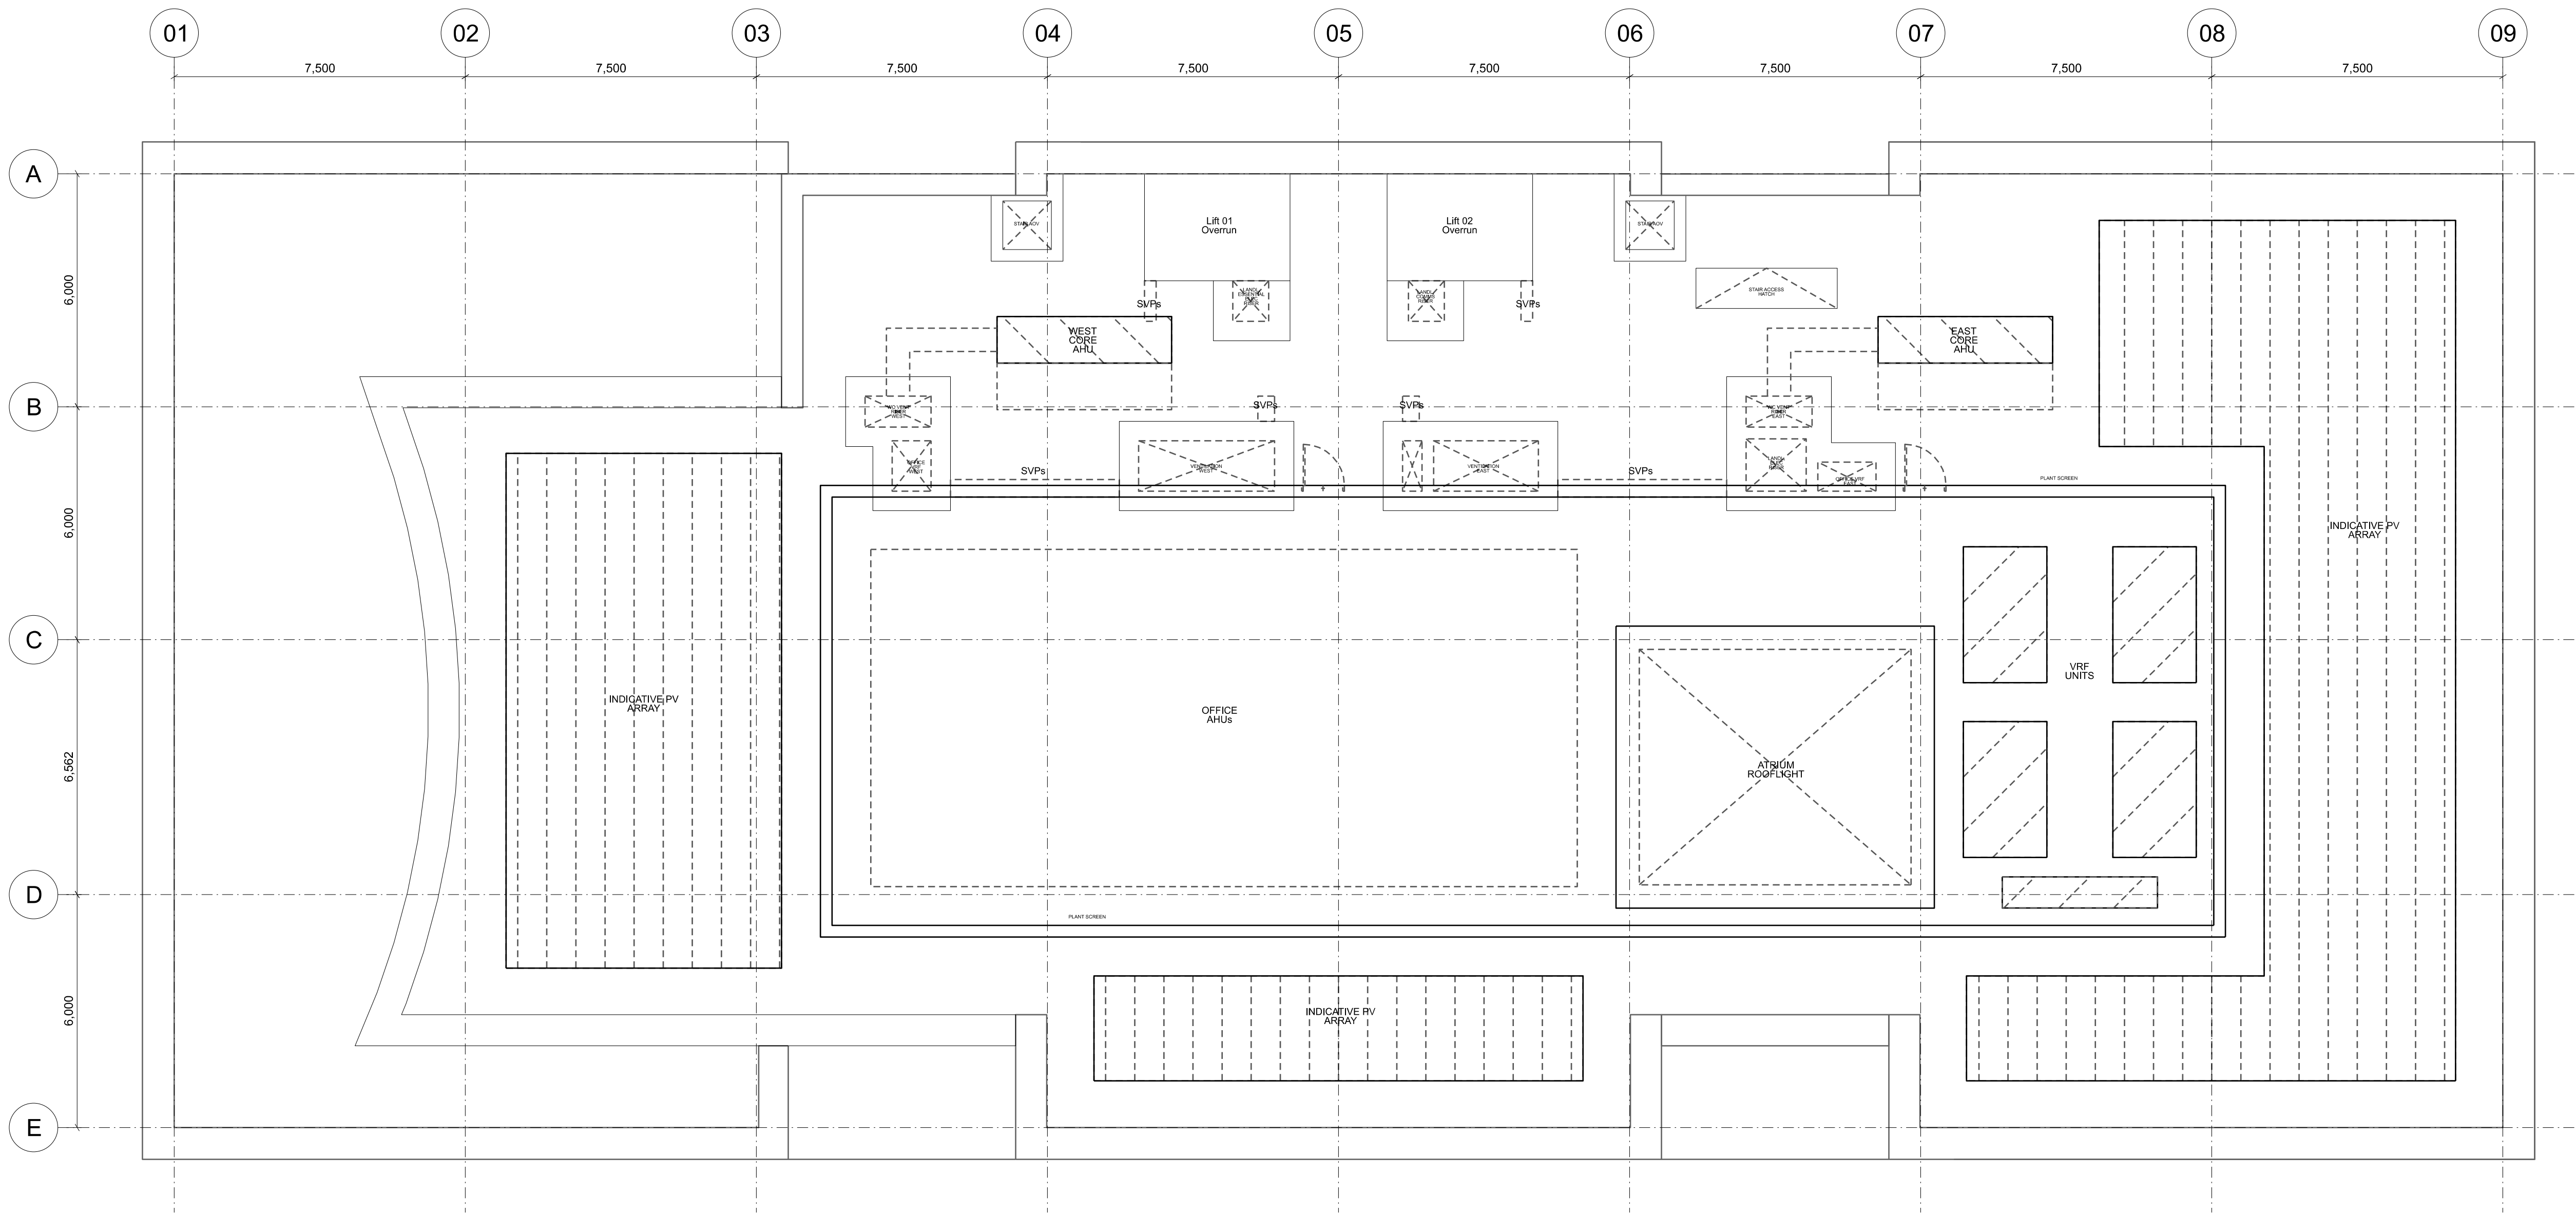

P06 15/07/26 Planning (Stage 2) Issue - Reduced CHQ Size
P05 25/07/25 Planning (Stage 2) Issue
P04 23/05/25 Stage 2 frozen design issue
P03 06/05/25 Structural coordination & design development.
P02 25/03/25 Review of building areas incorporated.

REV: DATE: DETAILS:

0 1 2 3 4 5 7.5m

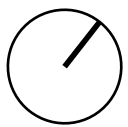

5plus

Manchester, 0161 228 0211
Fourth Floor, The Hive, 47 Lever Street,
Manchester, M1 1FN

London, 0207 253 7644
The Leather Market, Weston Street,
London SE1 3ER

PROJECT: KMBC Council Headquarters
Huyton

TITLE: Roof Level (L.04)
General Arrangement Plan

SCALE: 1:100 @ A1 ORIGIN DATE: 12/03/2025 DRAWN: HF CHECKED: PN

STATUS: Planning (Stage 2)

PROJECT: 06147 DRAWING NO: 5PA-B1-04-DR-A-022204 REV: P06