



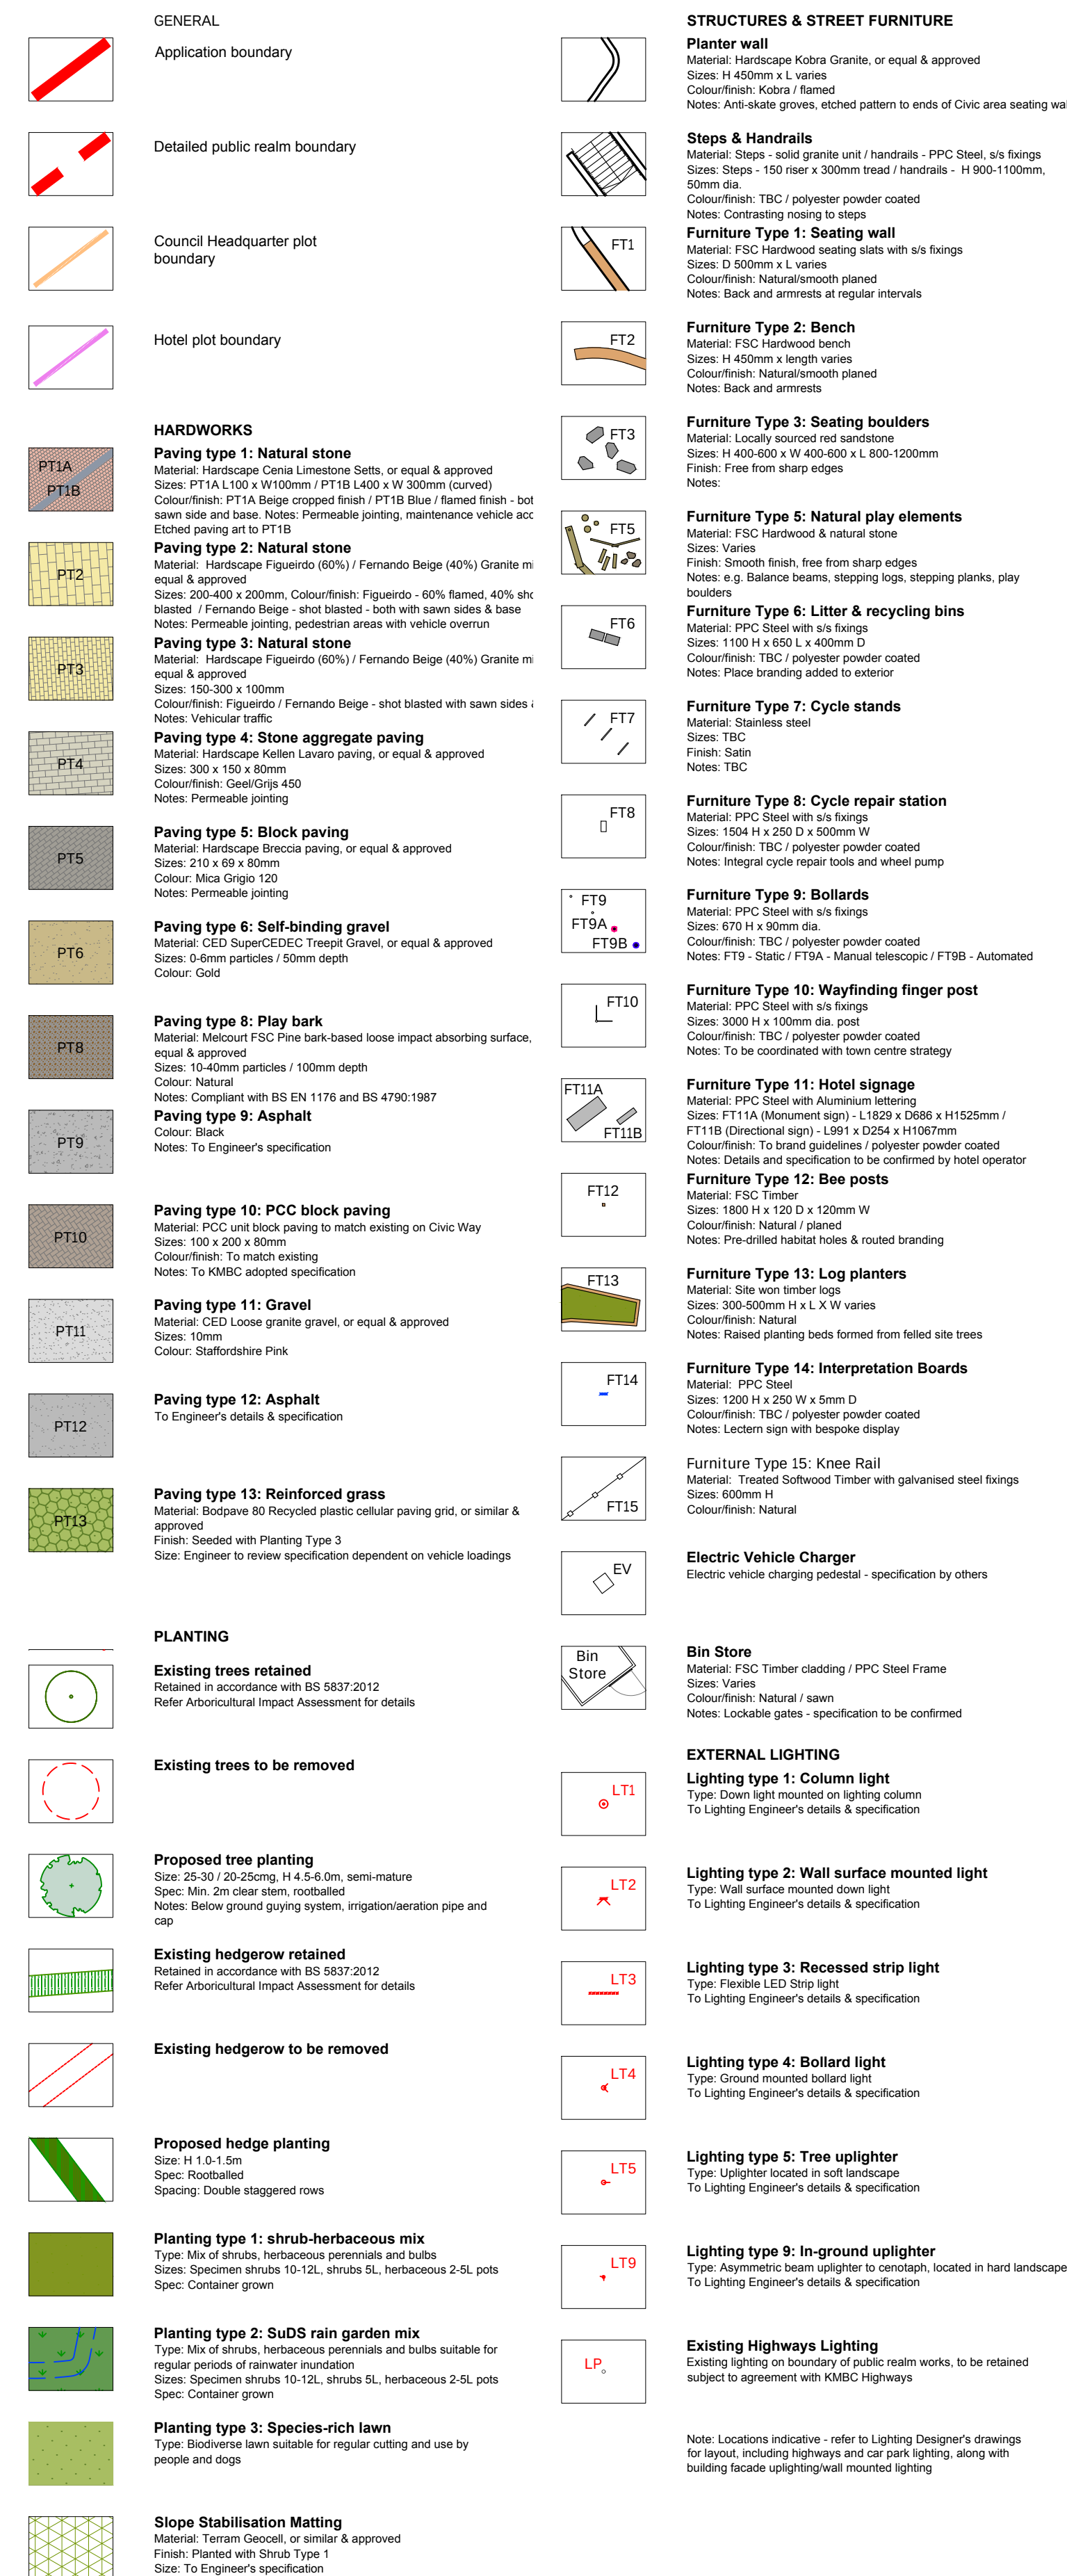

Notes:

1. Do not scale from this drawing
2. Drawing must not be copied without prior written consent from Lucid Design Studio Ltd.
3. Drawing information based on:

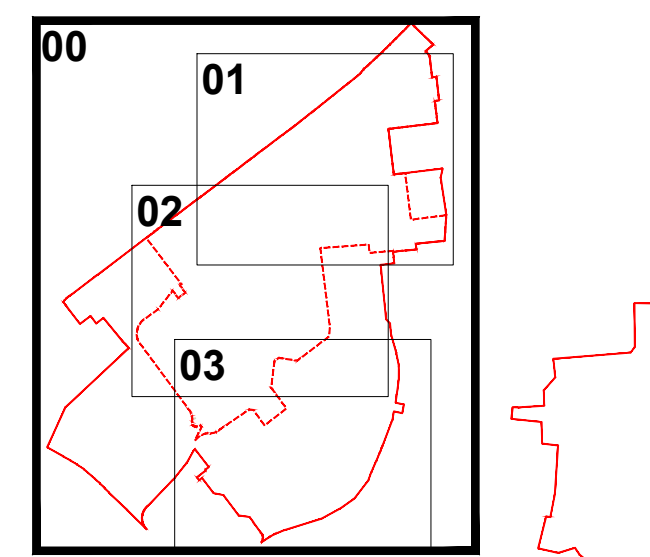

Key Plan

10	Amendments to layout, street furniture and legend.	AW	21/07/26
09	Council Headquarters footprint revised.	AW	14/07/28
08	Cavendish House bin store and parking revised.	AW	11/05/26
	Proposed sub station relocated.		
07	Additional trees removed along Archway Rd	AW	12/01/26
	Additional trees retained along Civic Way		
06	Civic Way layout revised	EB	21/10/25
	Detailed public realm works boundary revised	AW	08/10/25
04	Area around Cavendish House revised. Primary sub at added. Paths amended for fire access. EV's added.	AW	08/09/25
03	Public realm and parking layout revised	AW	08/08/25
02	Additional benches added & hotel service area amended	AW	18/06/25
01	Street furniture and lighting added	AW	05/06/25
Revision	Reason	Initial	Date

Client

Genr8 Kajima

Project Name

St Michael's Place, Huyton

Drawing Title

Public Realm - General Arrangement Plan

Status

Planning

Scale Bar



Scale

1:500@A1

Drawn by

AW

Drawing Number

SMP-LUD-MP-ZZ-DR-L-91-02-00

Date _____

17/04/25

Checked

JF

Revision

10

