


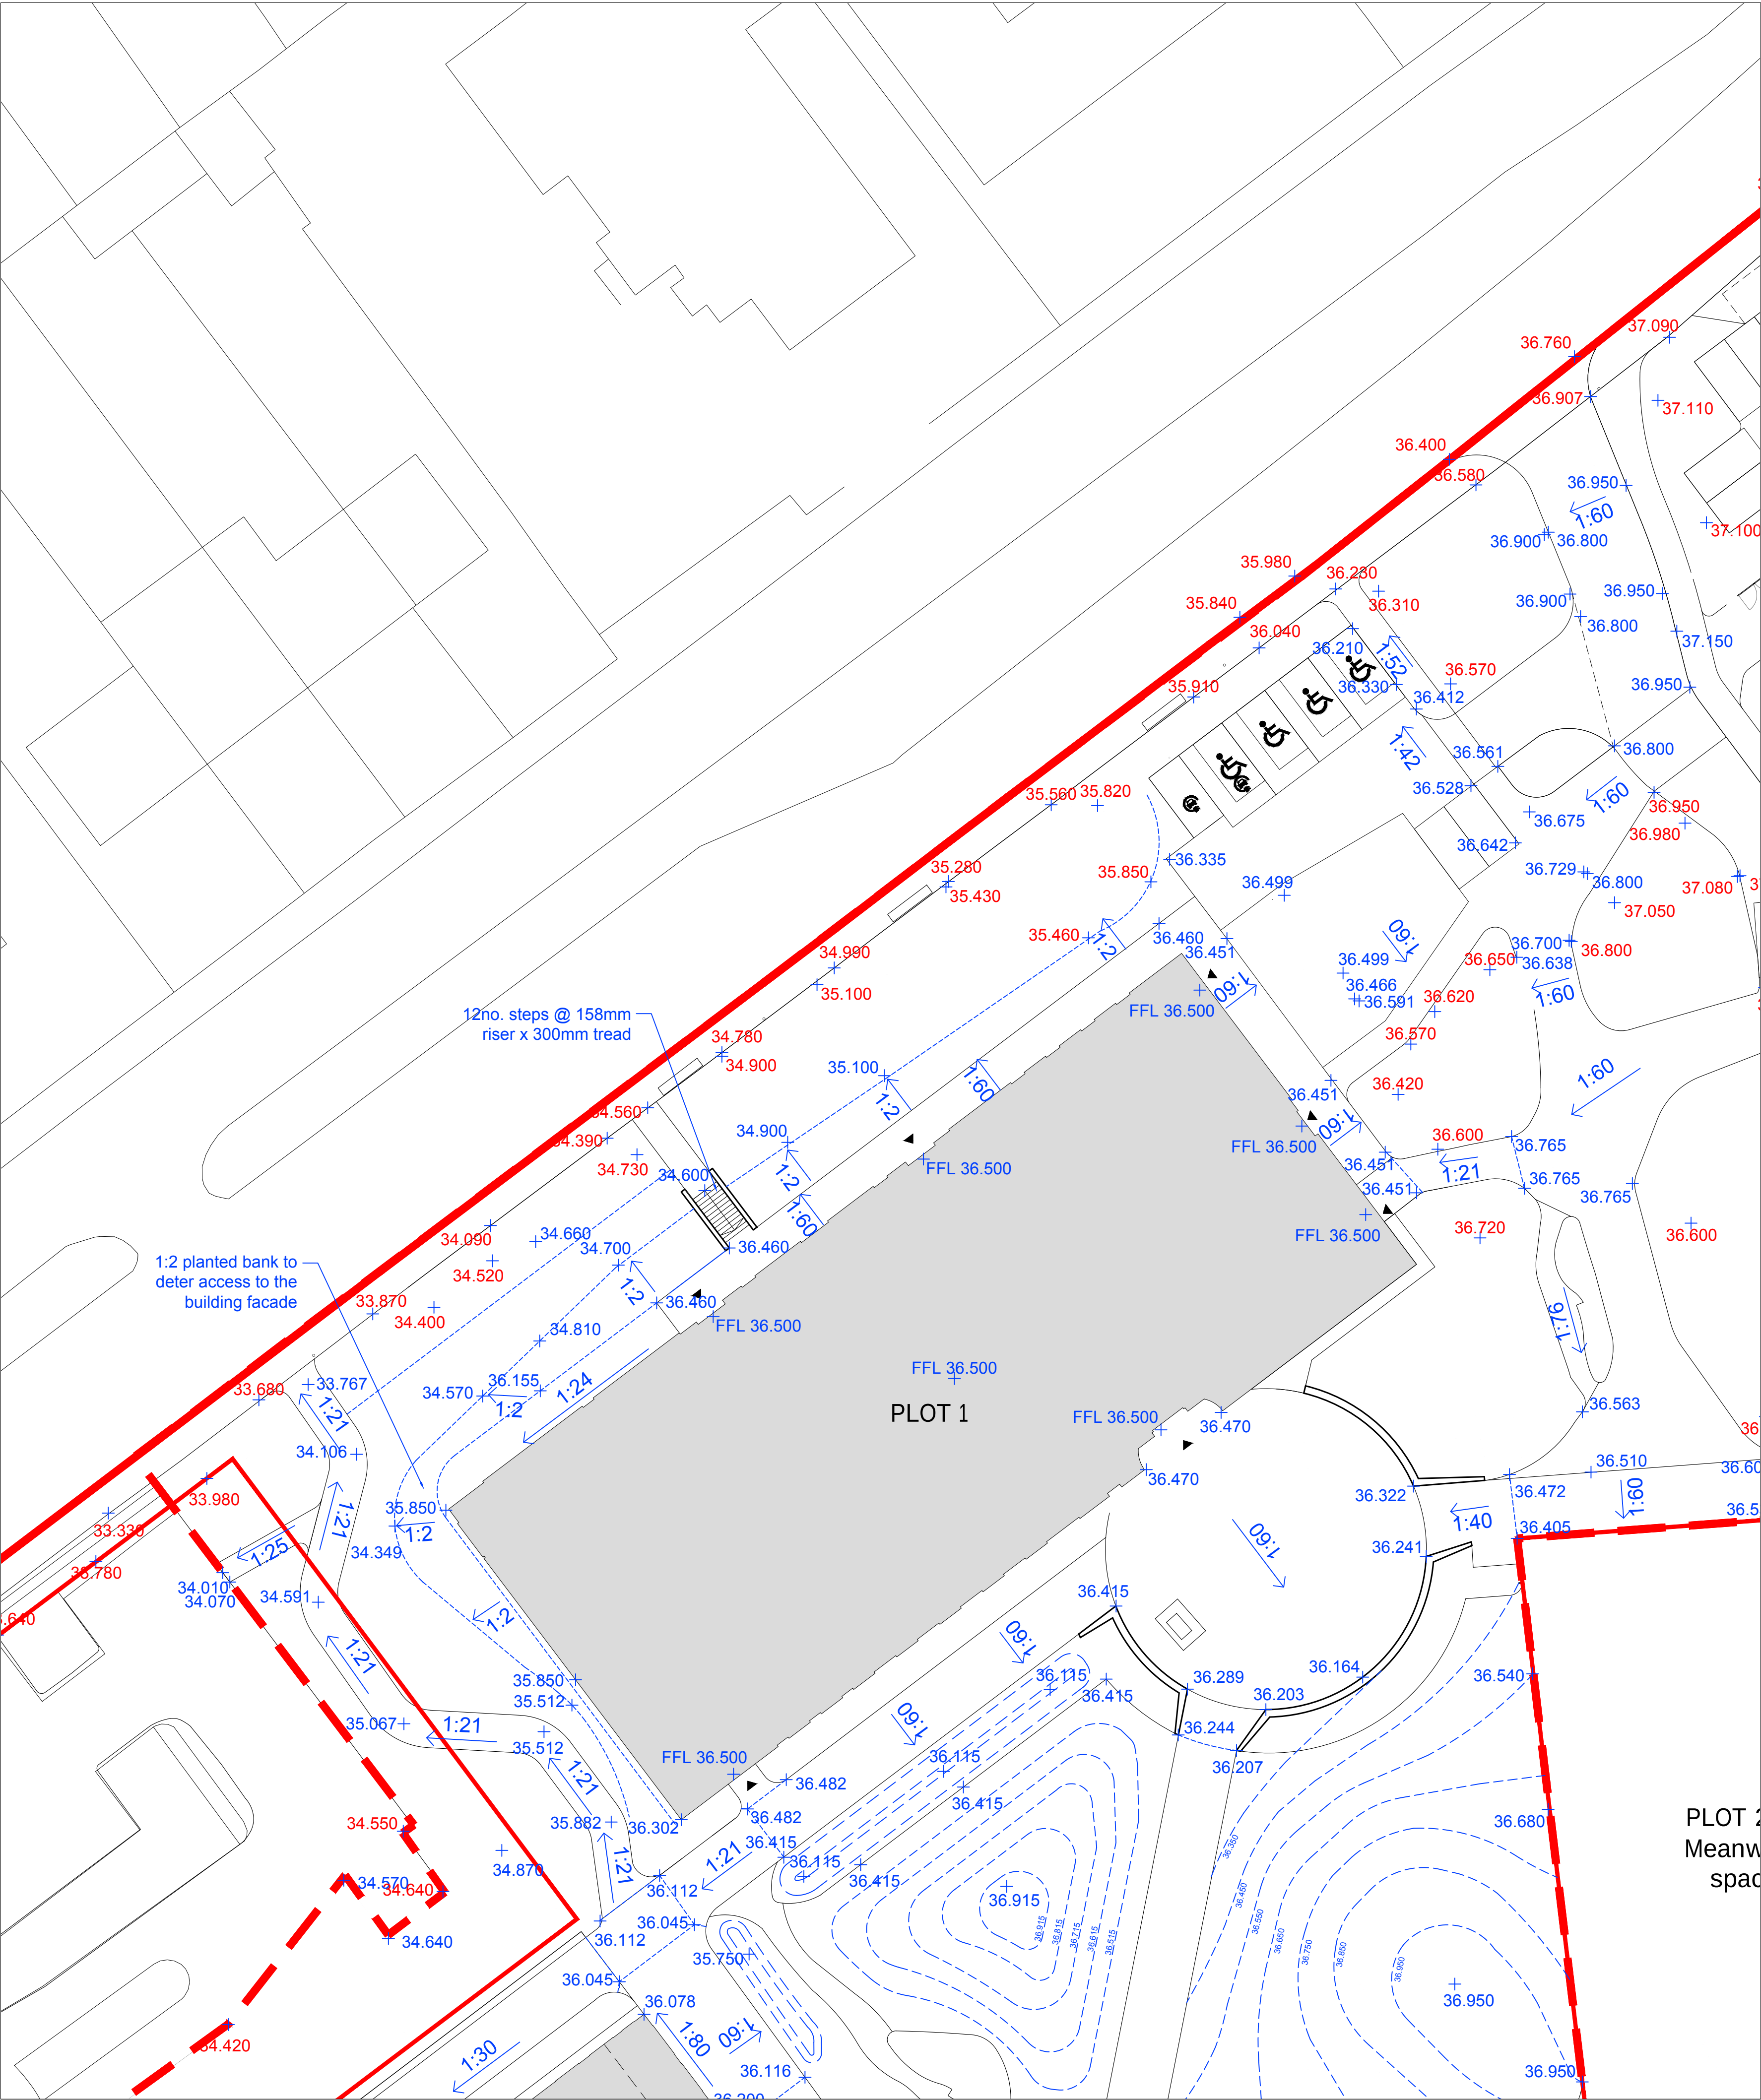


LEGEND

LEVELS & GRADIENTS

- Application boundary
- Detailed public realm boundary
- Council Headquarter plot boundary
- Hotel plot boundary
- Existing level retained
- Proposed level
- Proposed gradient

Notes:
1. Do not scale from this drawing
2. Drawing must not be copied without prior written consent from Lucid Design Studio Ltd.
3. Drawing information based on:

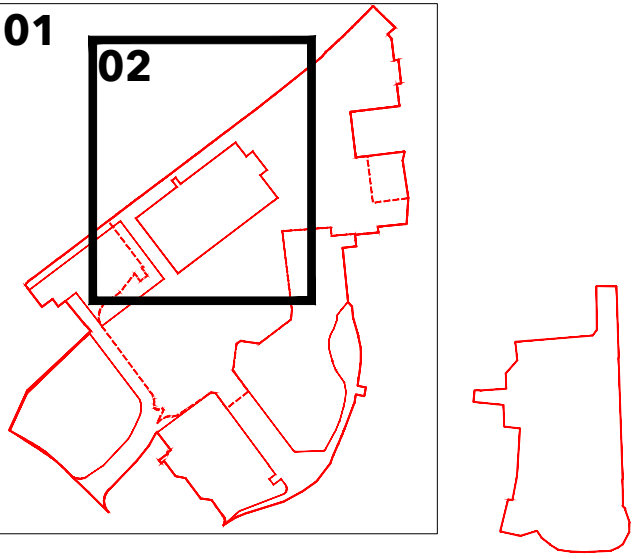

Key Plan

Revision	Reason	Initial	Date
----------	--------	---------	------

Client
Genr8 Kajima
Project Name
St Michael's Place, Huyton
Drawing Title
Public Realm - Council HQ Levels

Status
Planning

Scale Bar

Scale	Date
1:250@A1	21/07/27
Drawn by	Checked
AW	JF
Drawing Number	Revision
SMP-LUD-MP-ZZ-DR-L-96-00-02	00



Renold Building, 32a Atrincham Street, Manchester, M1 7JR