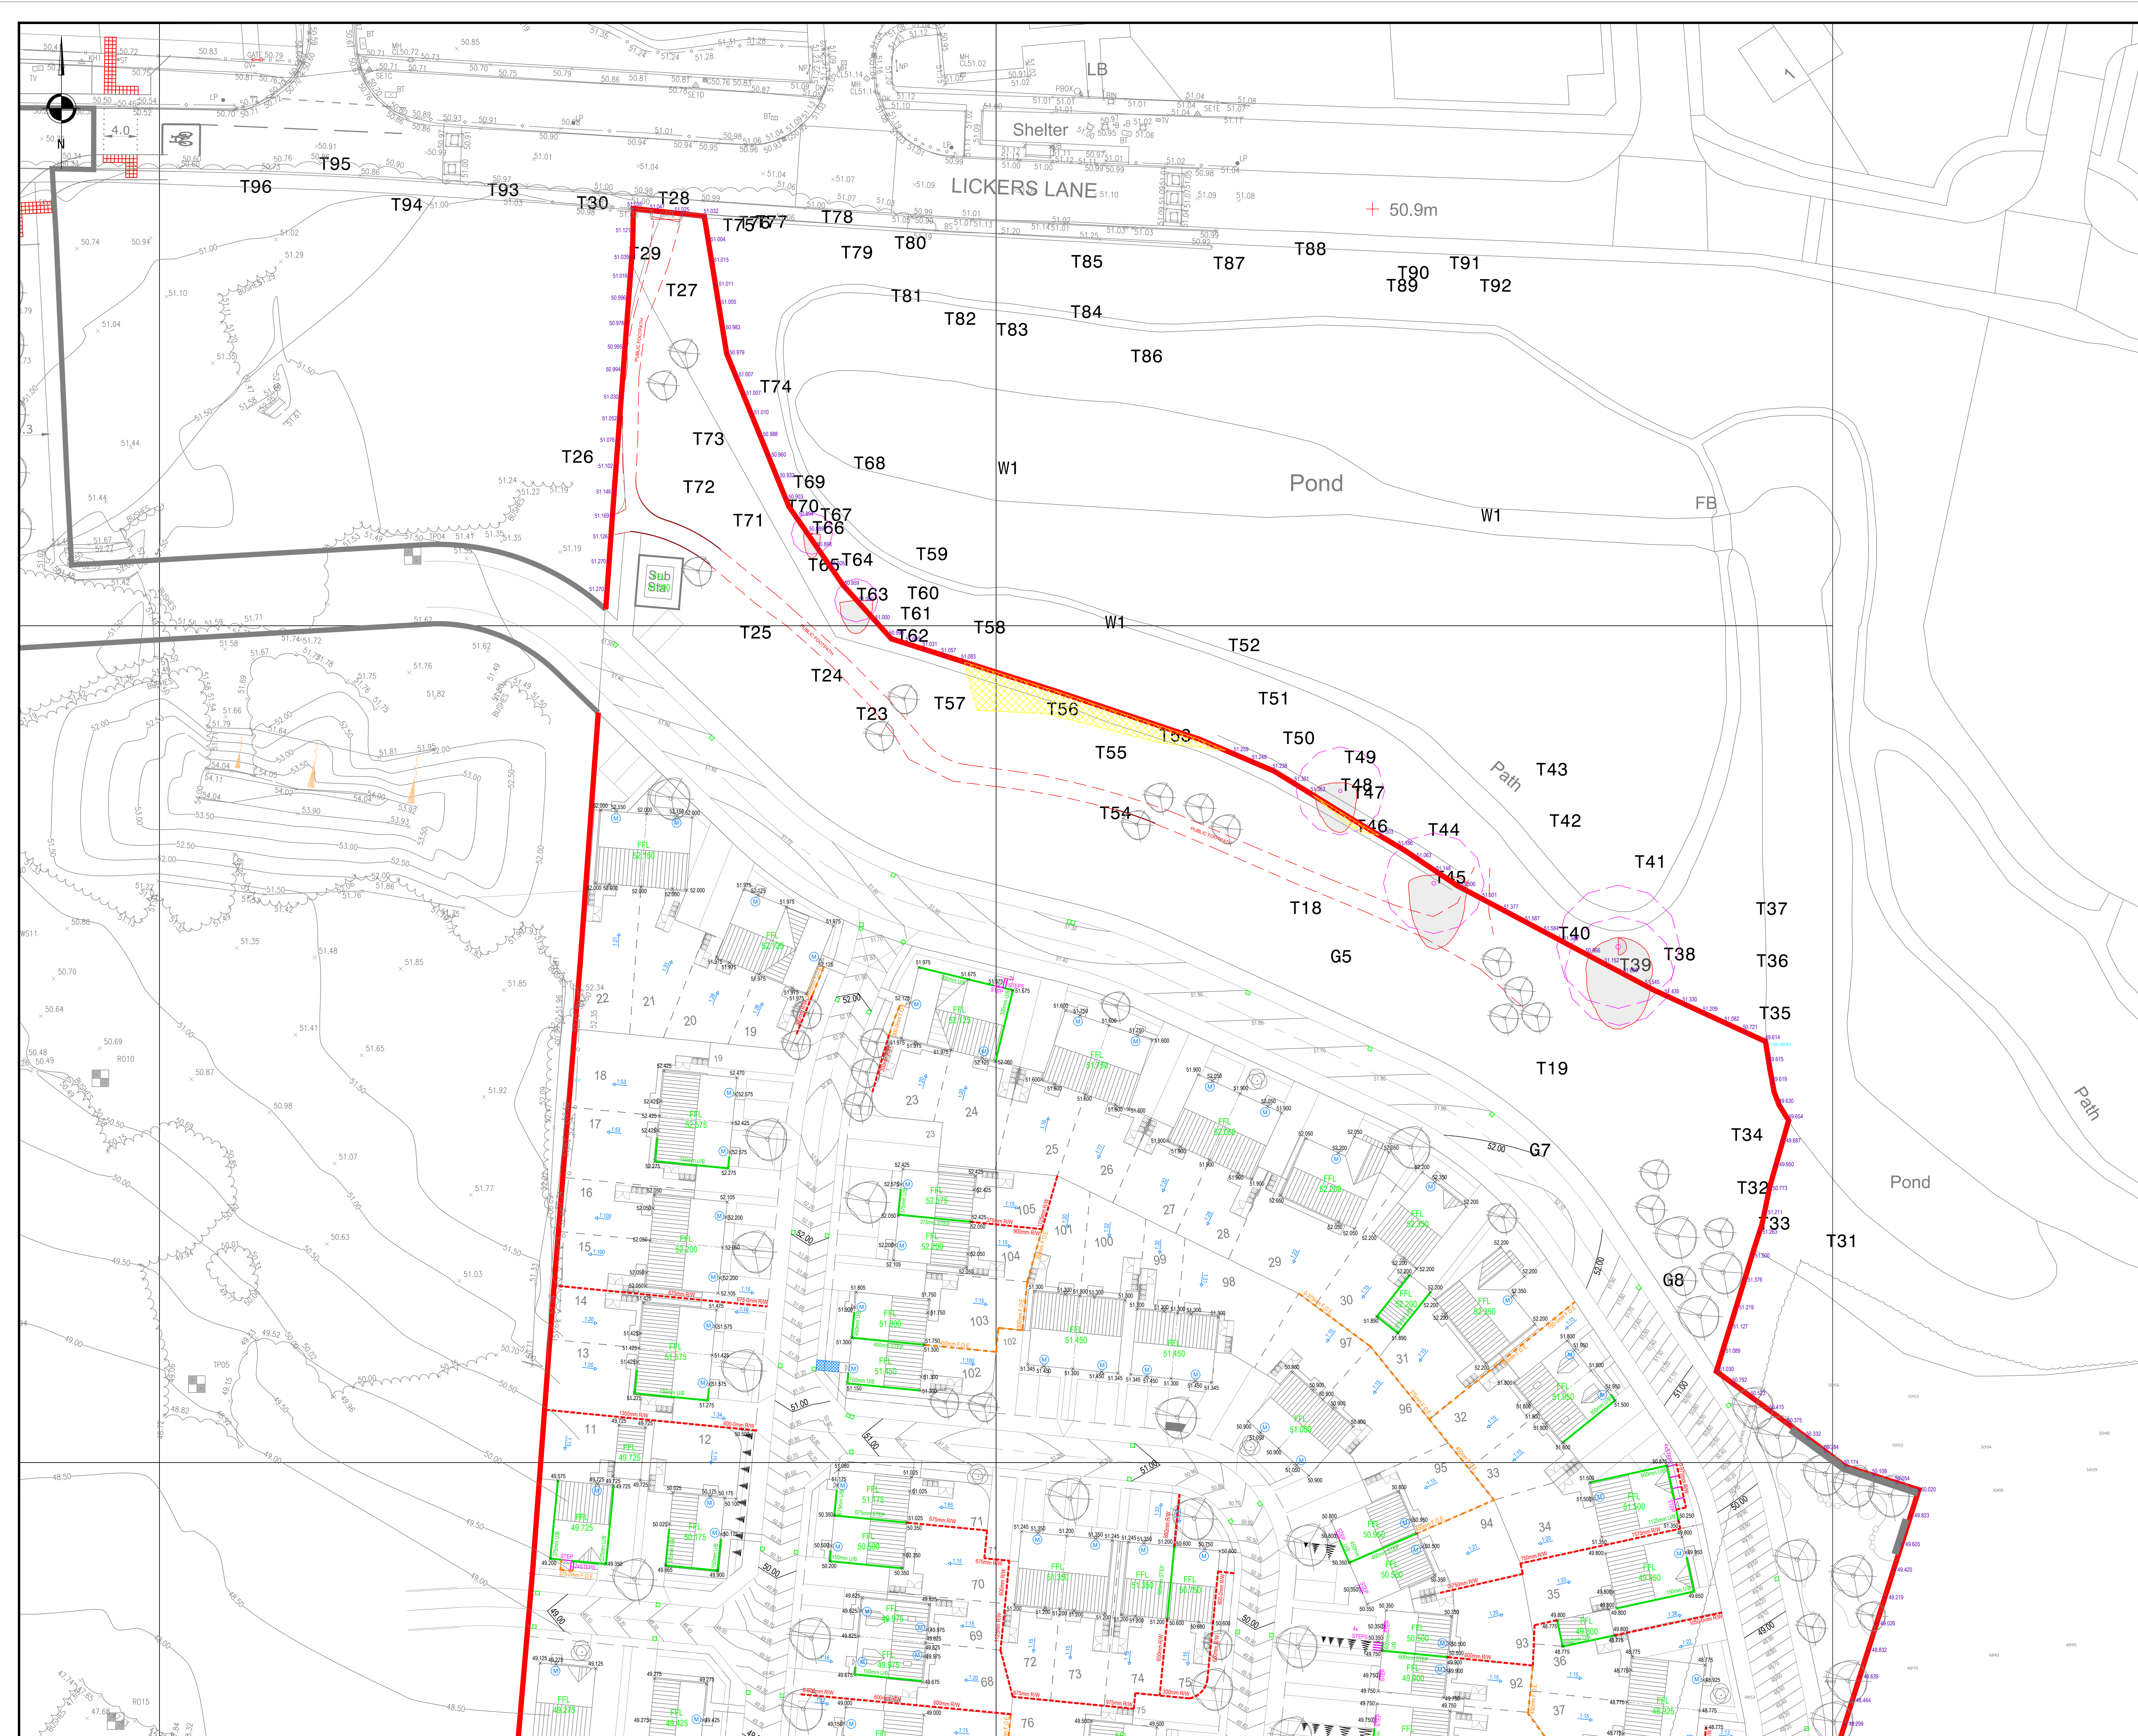


[illegible]

P06	27.06.2023	UPDATED TO SUIT LATEST ARCHITECTS LAYOUT	LS	KOB	KO
P05	24.04.2023	UPDATED TO SUIT LATEST ARCHITECTS LAYOUT	LS	KOB	KO
P04	10.03.2023	UPDATED TO SUIT LATEST ARCHITECTS LAYOUT	LS	KOB	KO
P03	02.09.2022	UPDATED TO SUIT LATEST ARCHITECTS LAYOUT	LS	KOB	KO
P02	22.07.2022	UPDATED TO SUIT LATEST ARCHITECTS LAYOUT	LS	KOB	KO
P01	02.12.2021	PRELIMINARY ISSUE	LS	KOB	KO
REV	DATE	DESCRIPTION	BY	CHK	APP

DRAWING STATUS

PRELIMINARY

CLIENT:

VISTRY PARTNERSHIPS

ARCHIT

MPSI

DDOJFC

HALSNEAD GARDEN VILLAGE
LICKERS LANE
WHISTON

TITLE	
-------	--

FINISHED LEVELS AND RETAINING WALLS

SHEET 1

STATUS:	PROJECT No.	PROJECT	ORIGINATOR	VOUSYS	LEVEL	TYPE	ROLE	DRAWING No.	REV.
S2	221-130	HLL - AJP - XX - 00 - DR - C - 1401							P06

SCALE @ A0.

DESIGNED:	
-----------	--

DRAWING

CHECKED:

APPROVED:	
-----------	--

DATE: _____

1:250

LS

LS

AMc

K08

NOV 2021