


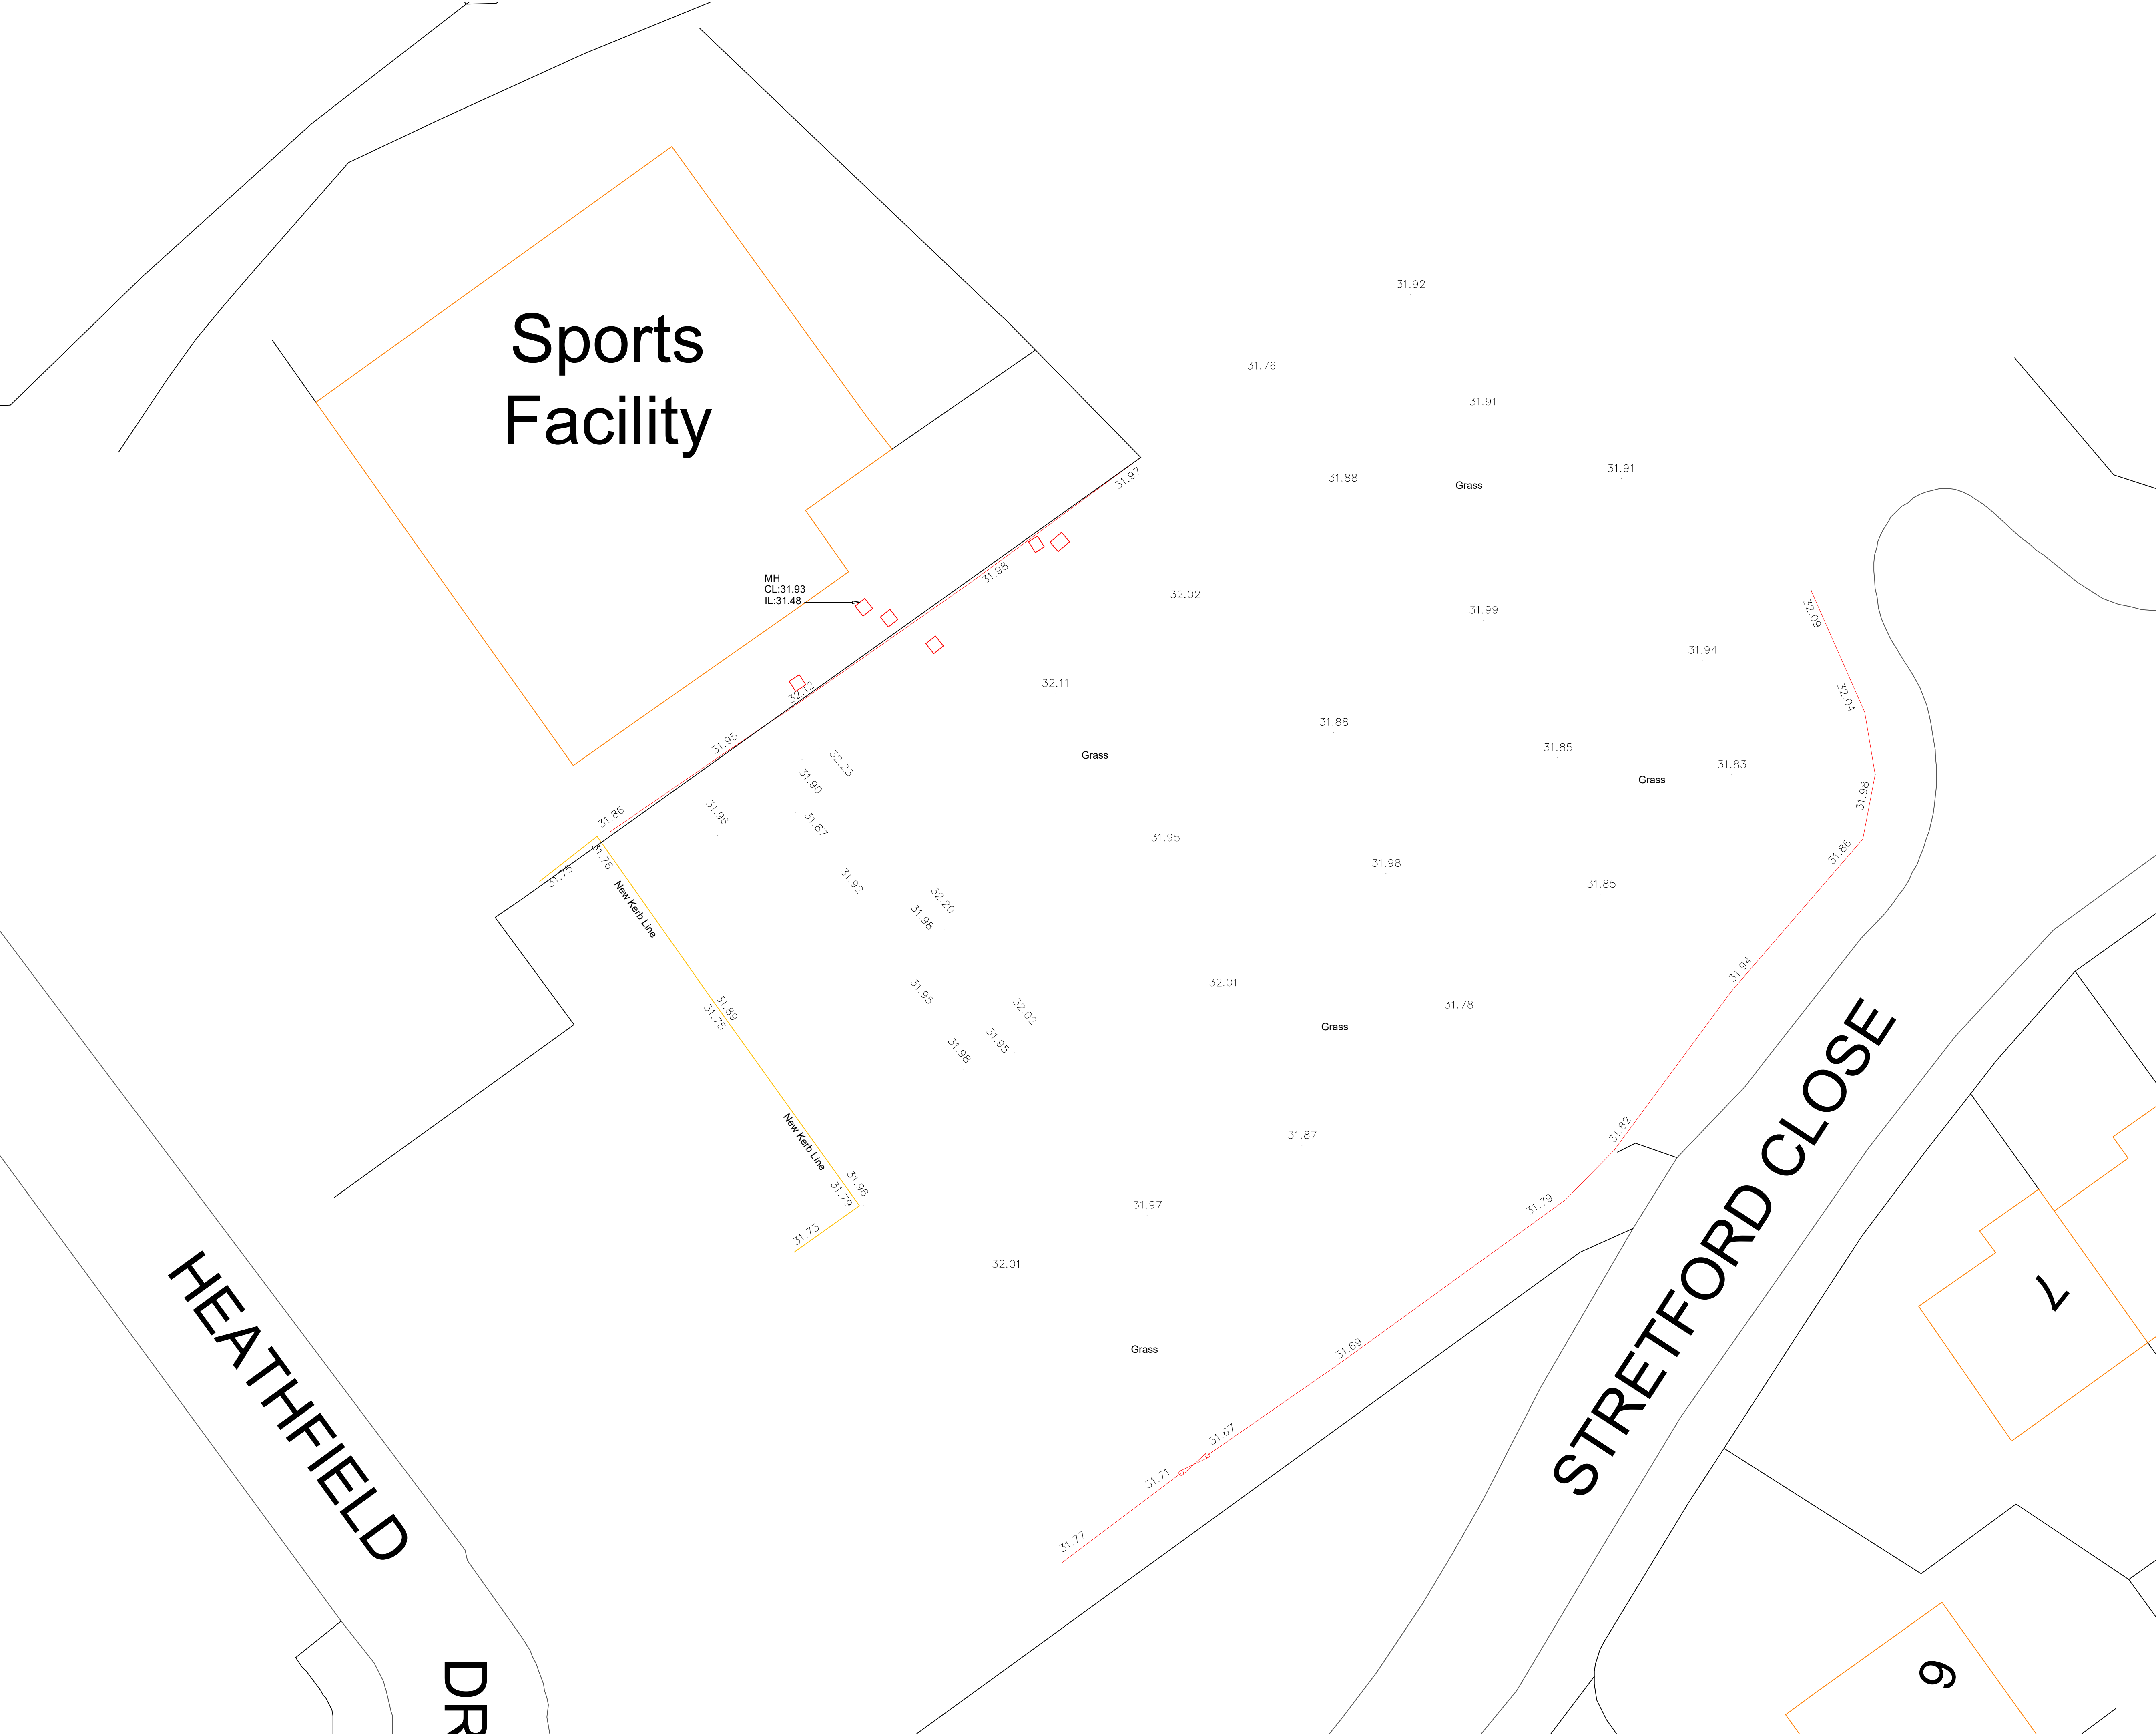



Notes

It is the contractors responsibility to check design levels and sizes for compliance. Any discrepancies or errors to be identified to the design team.

Key

- Fence
- Kerb

Copyright Sports Labs Ltd 2026

Revision	Date	Description	By

Status



Sports Labs
1 Adam Square
Brucefield Industrial Estate
Livingston
info@sportslabs.co.uk

Client
Knowsley Council

Site
Tower Hill ABC, Heathfield Drive, Kirkby L33 1WU

Drawing Title
Topographical Survey

Drawing No.
3450-DR-050-TS-R00

Scale @ A1	Date	Drawn By	Checked By
1:1250	04/2026	PM	CH

Scale Bar (metres)

