



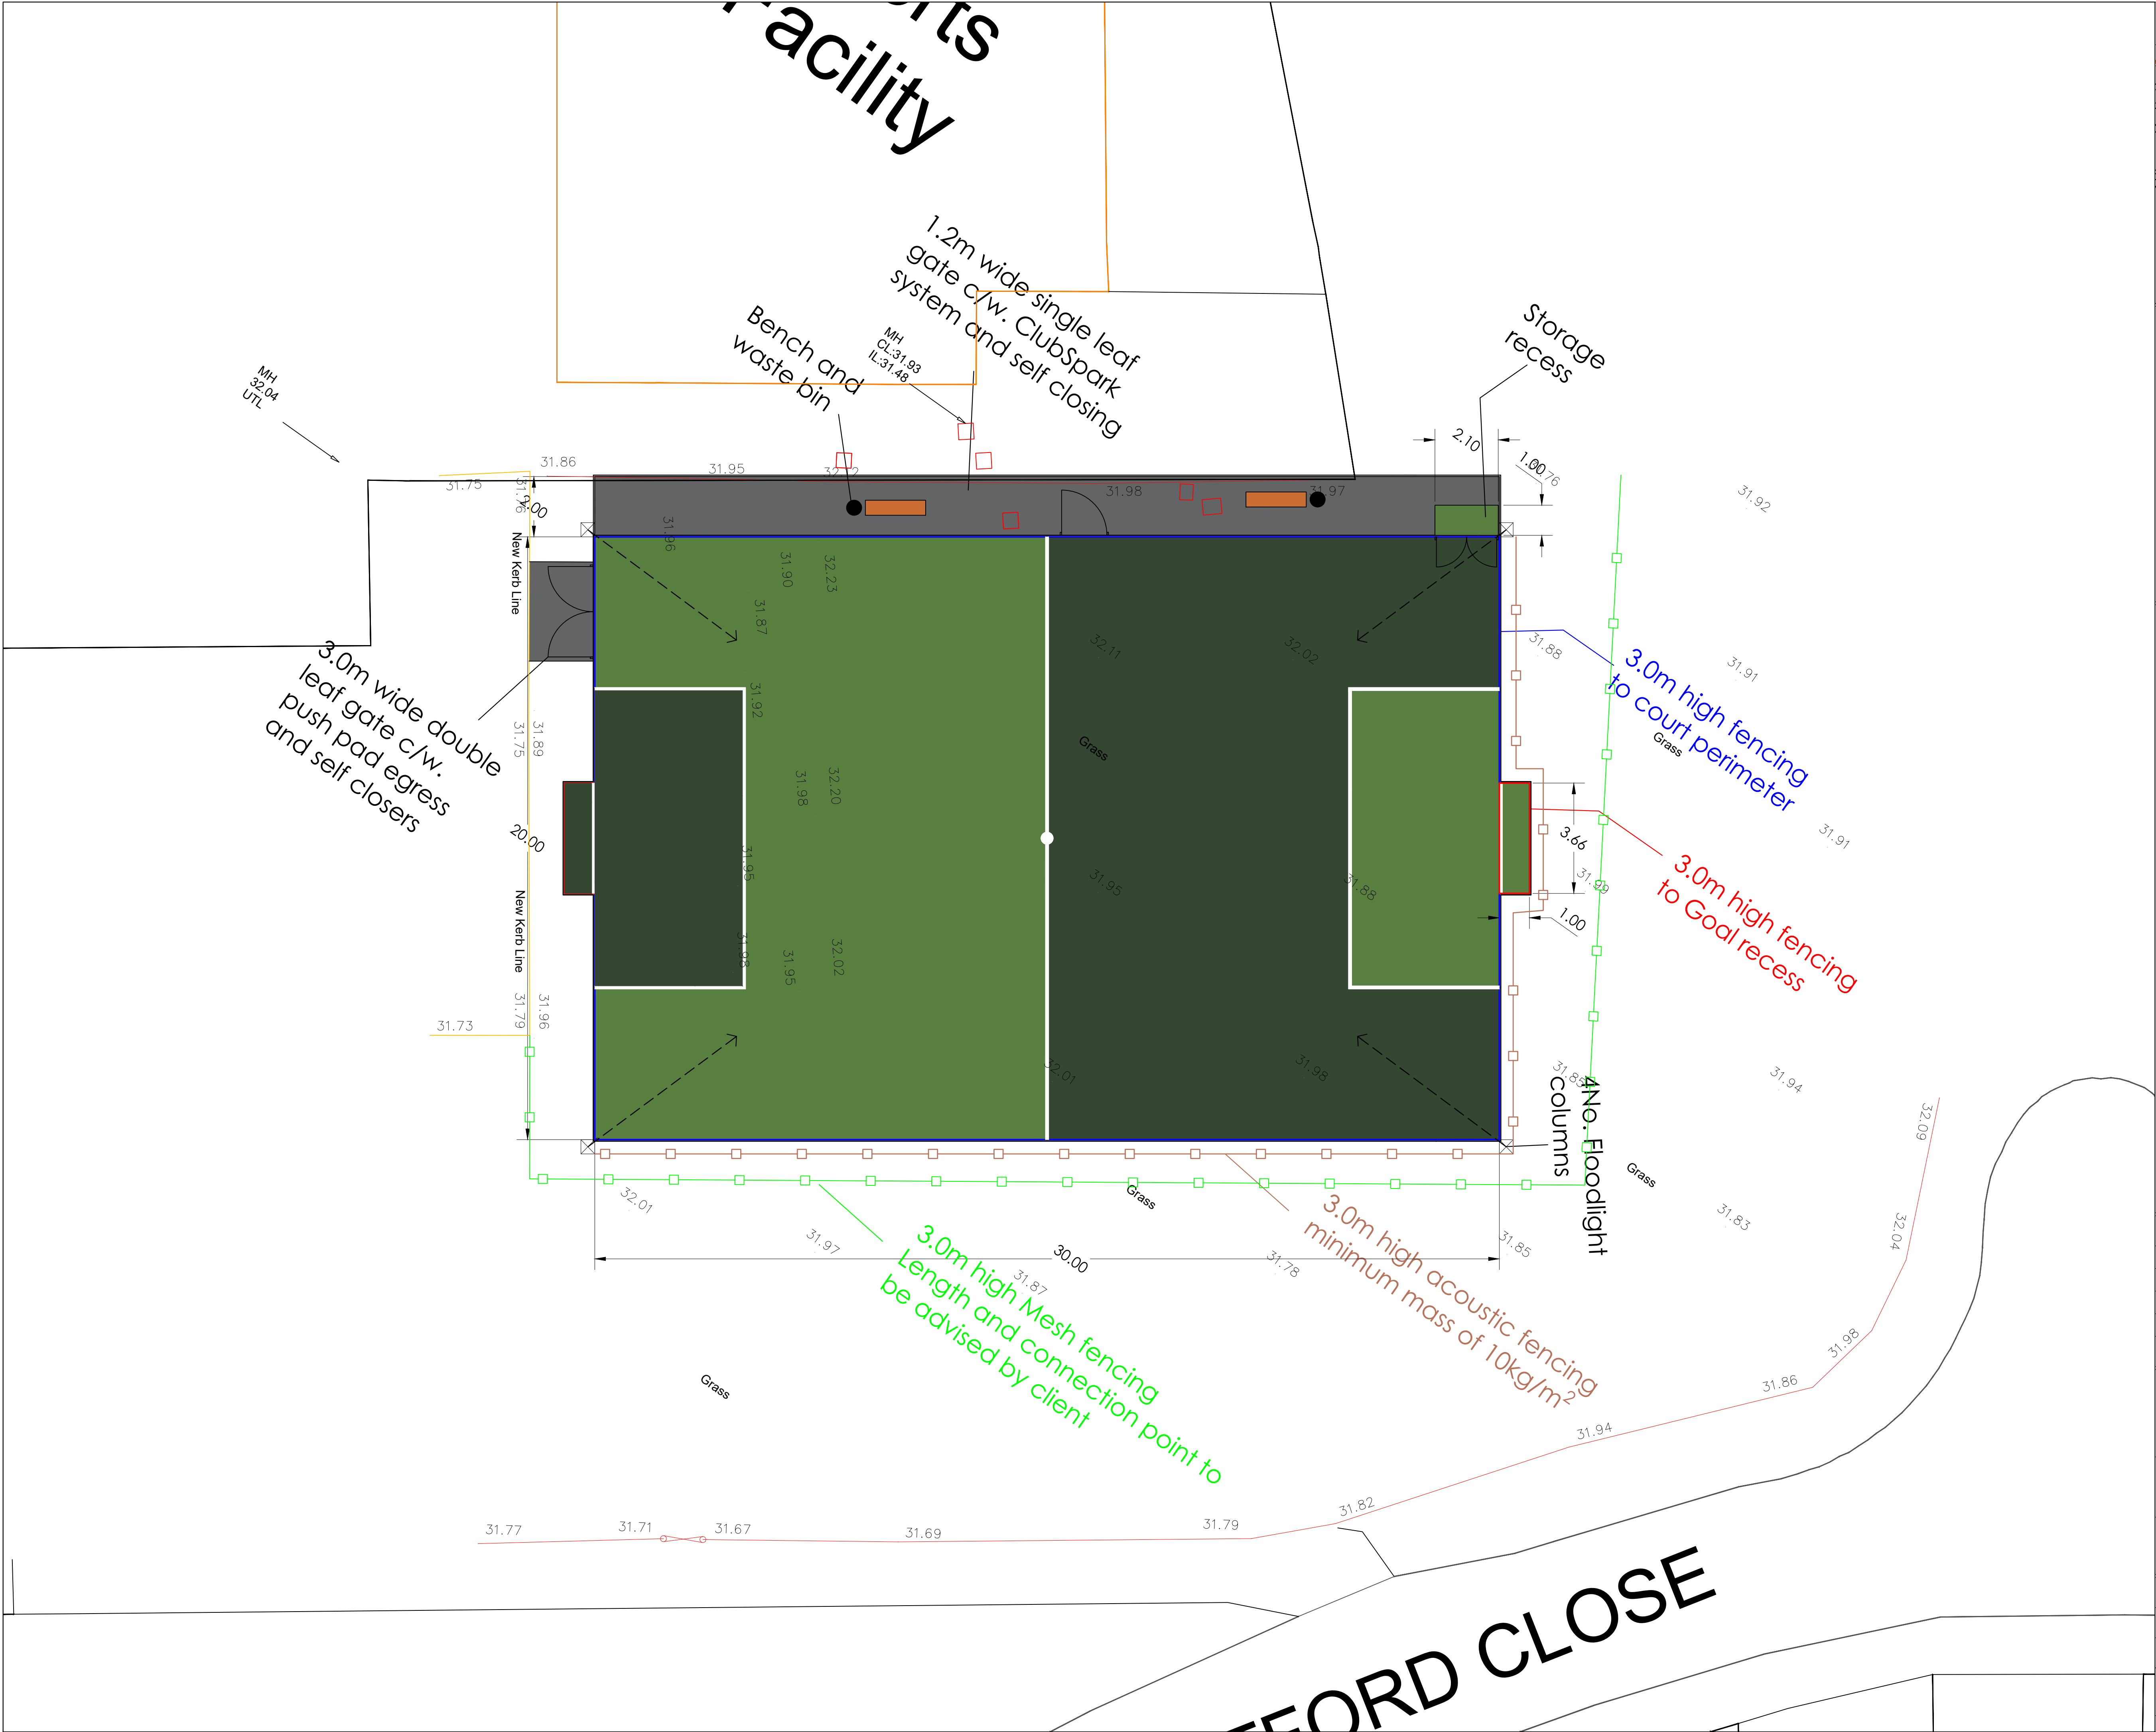

Notes

It is the contractors responsibility to check design levels and sizes for compliance. Any discrepancies or errors to be identified to the design team.

 

Revision	Date	Description	By
Status			
Sports Labs 1 Adam Square Brucefield Industrial Estate Livingston info@sportslabs.co.uk			
Client Knowsley Council			
Site Tower Hill ABC, Heathfield Drive, Kirkby L33 1WU			
Drawing Title General Arrangement			
Drawing No. 3450-DR-100-GA-R02			
Scale @ A1 1:100	Date 04/2026	Drawn By PM	Checked By CH
Scale Bar (metres) 0 10 20 30 40 50			