


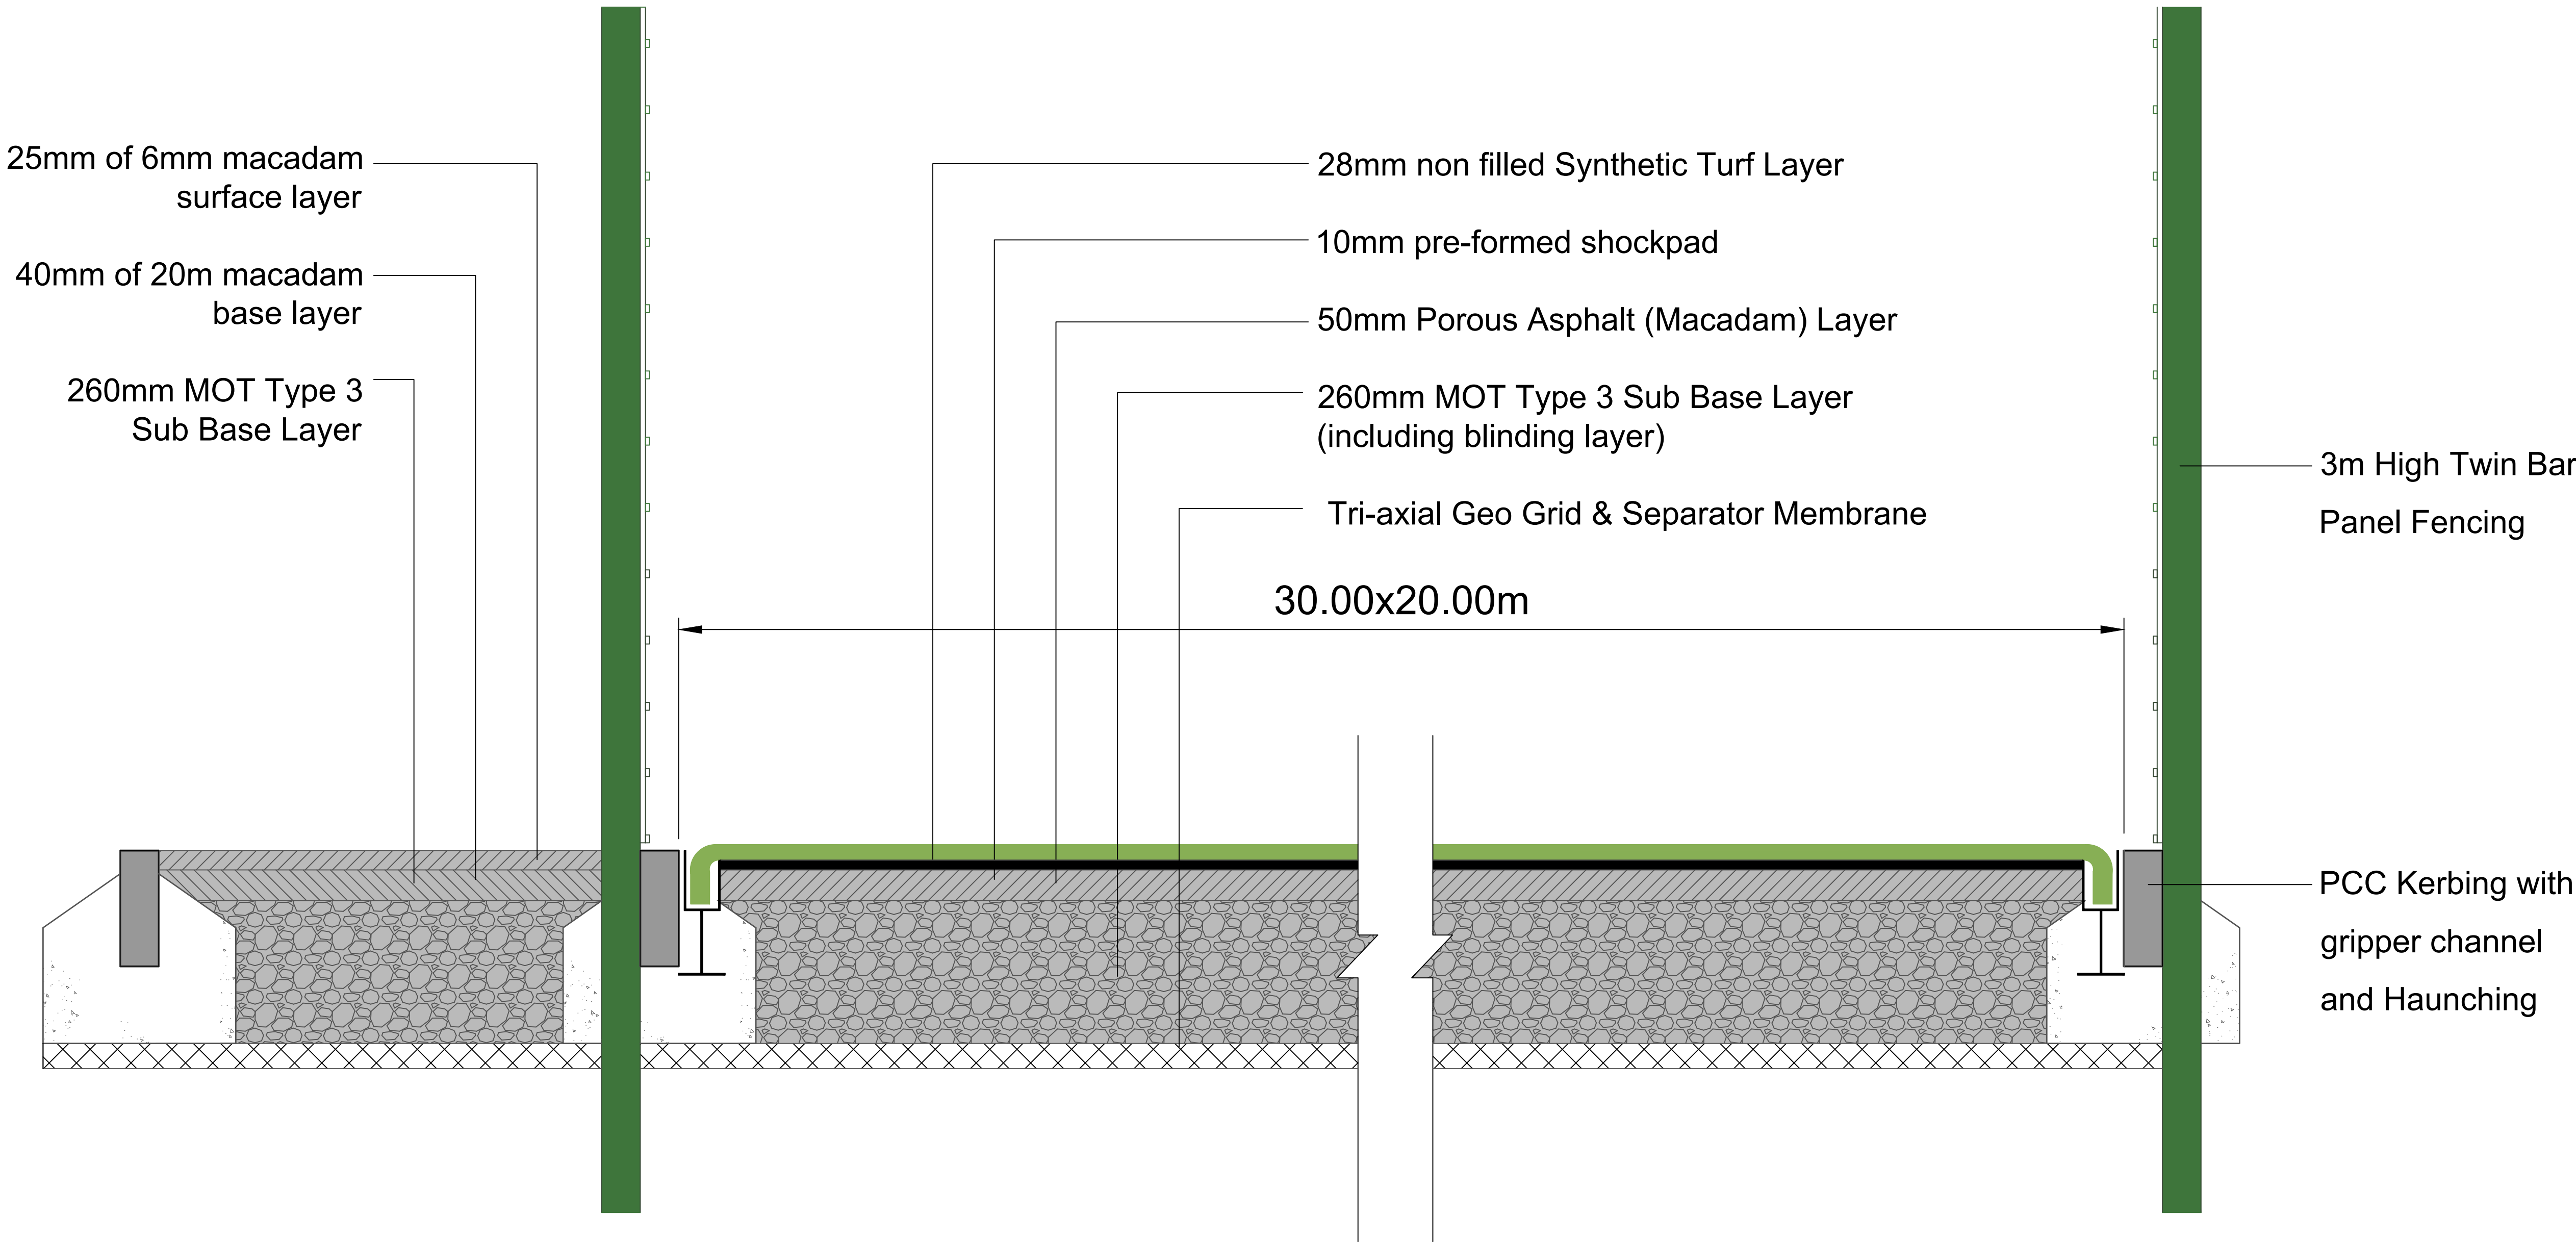

Notes

It is the contractors responsibility to check design levels and sizes for compliance. Any discrepancies or errors to be identified to the design team.

Key

Copyright Sports Labs Ltd 2026

Revision	Date	Description	By

Status



Sports Labs
1 Adam Square
Brucefield Industrial Estate
Livingston
info@sportslabs.co.uk

Client
Knowsley Council

Site
Tower Hill ABC, Heathfield Drive, Kirkby L33 1WU

Drawing Title
Pitch Construction

Drawing No.
3450-DR-350-PC-R00

Scale @ A1	Date	Drawn By	Checked By
1:100	04/2026	PM	CH

Scale Bar (metres)

