


Building Plan

rev | amendments | by | skd | date
Unit 02, Symmetry Park, Merseyside

Building Plan

TRITAX SYMMETRY
A TRITAX BIG BOX COMPANY

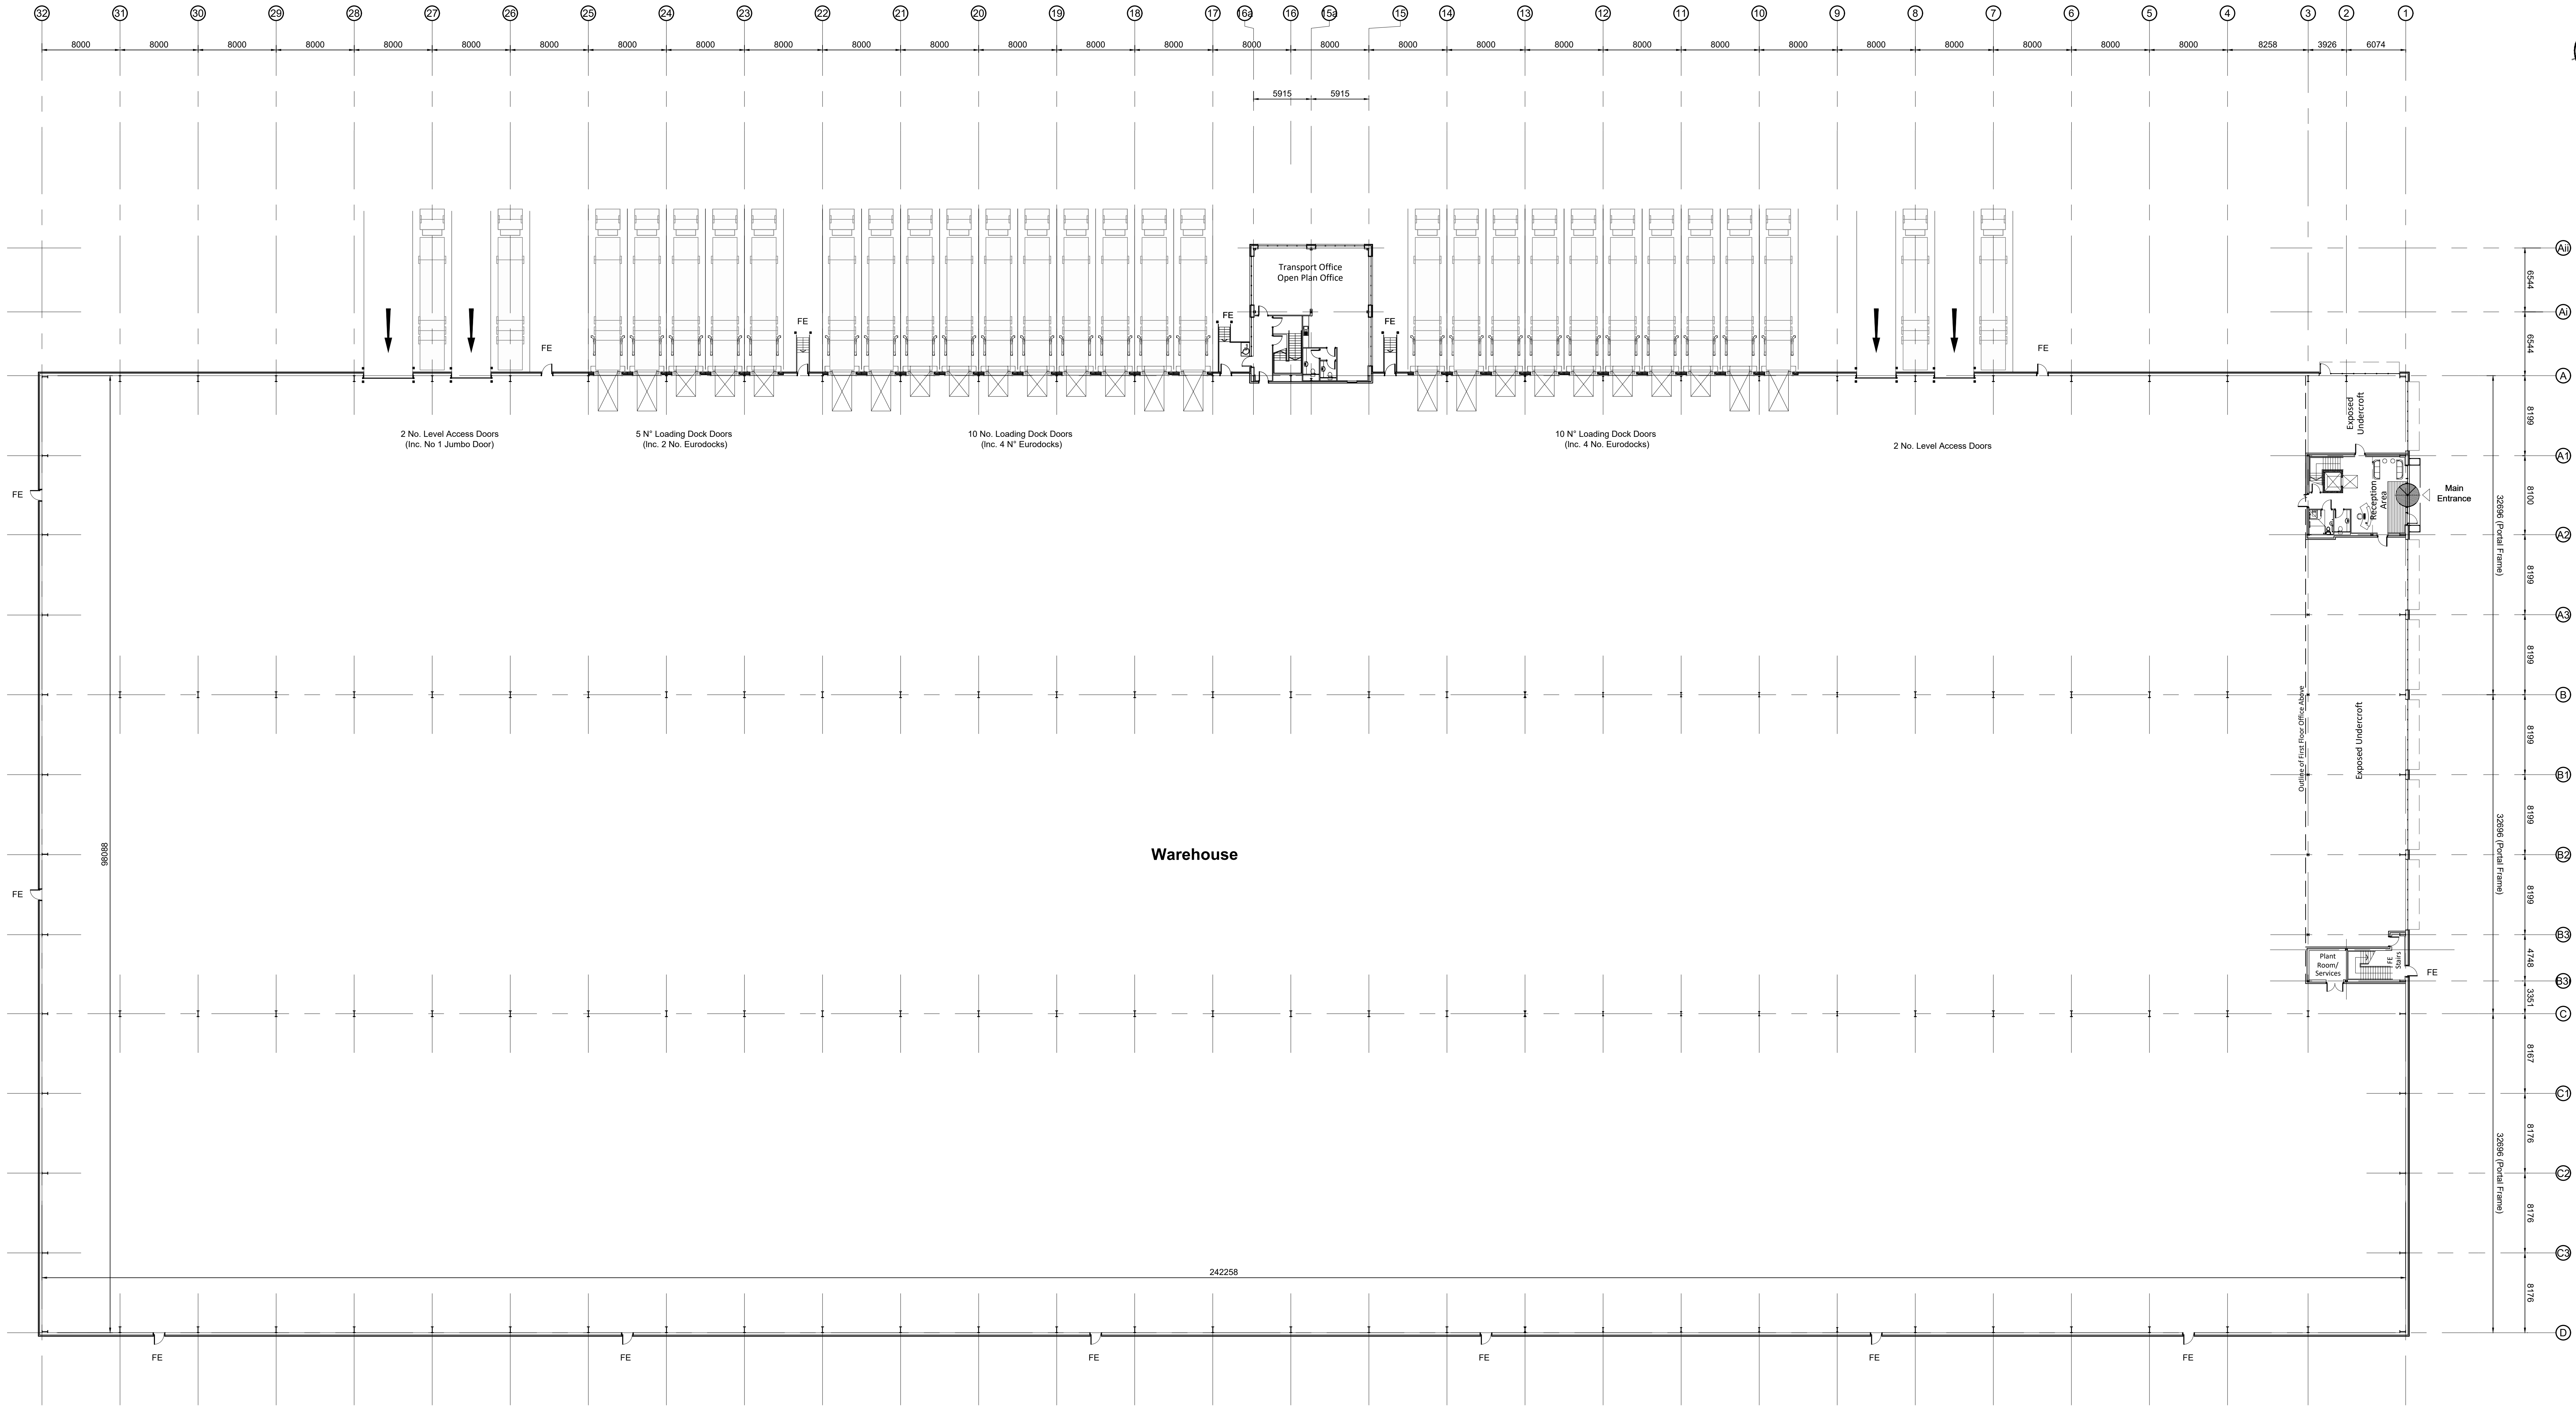

RIBA Plot Stage: 2 - Concept Design
Document Suitability: S2
Drawn / Checked: MY / DEB
Date: 20/02/23
Scale: 1:250 @ A0
UMC Project Number: 22604
Document Reference: Drawing no: 22604 - UMC - XXXX - 00 - DR - A - 1001
Revision: P03

PLANNING
THIS DRAWING IS TO BE USED FOR PLANNING PURPOSES ONLY AND SHOULD NOT BE USED FOR ANY OTHER PURPOSE

5m SCALE 1:250