

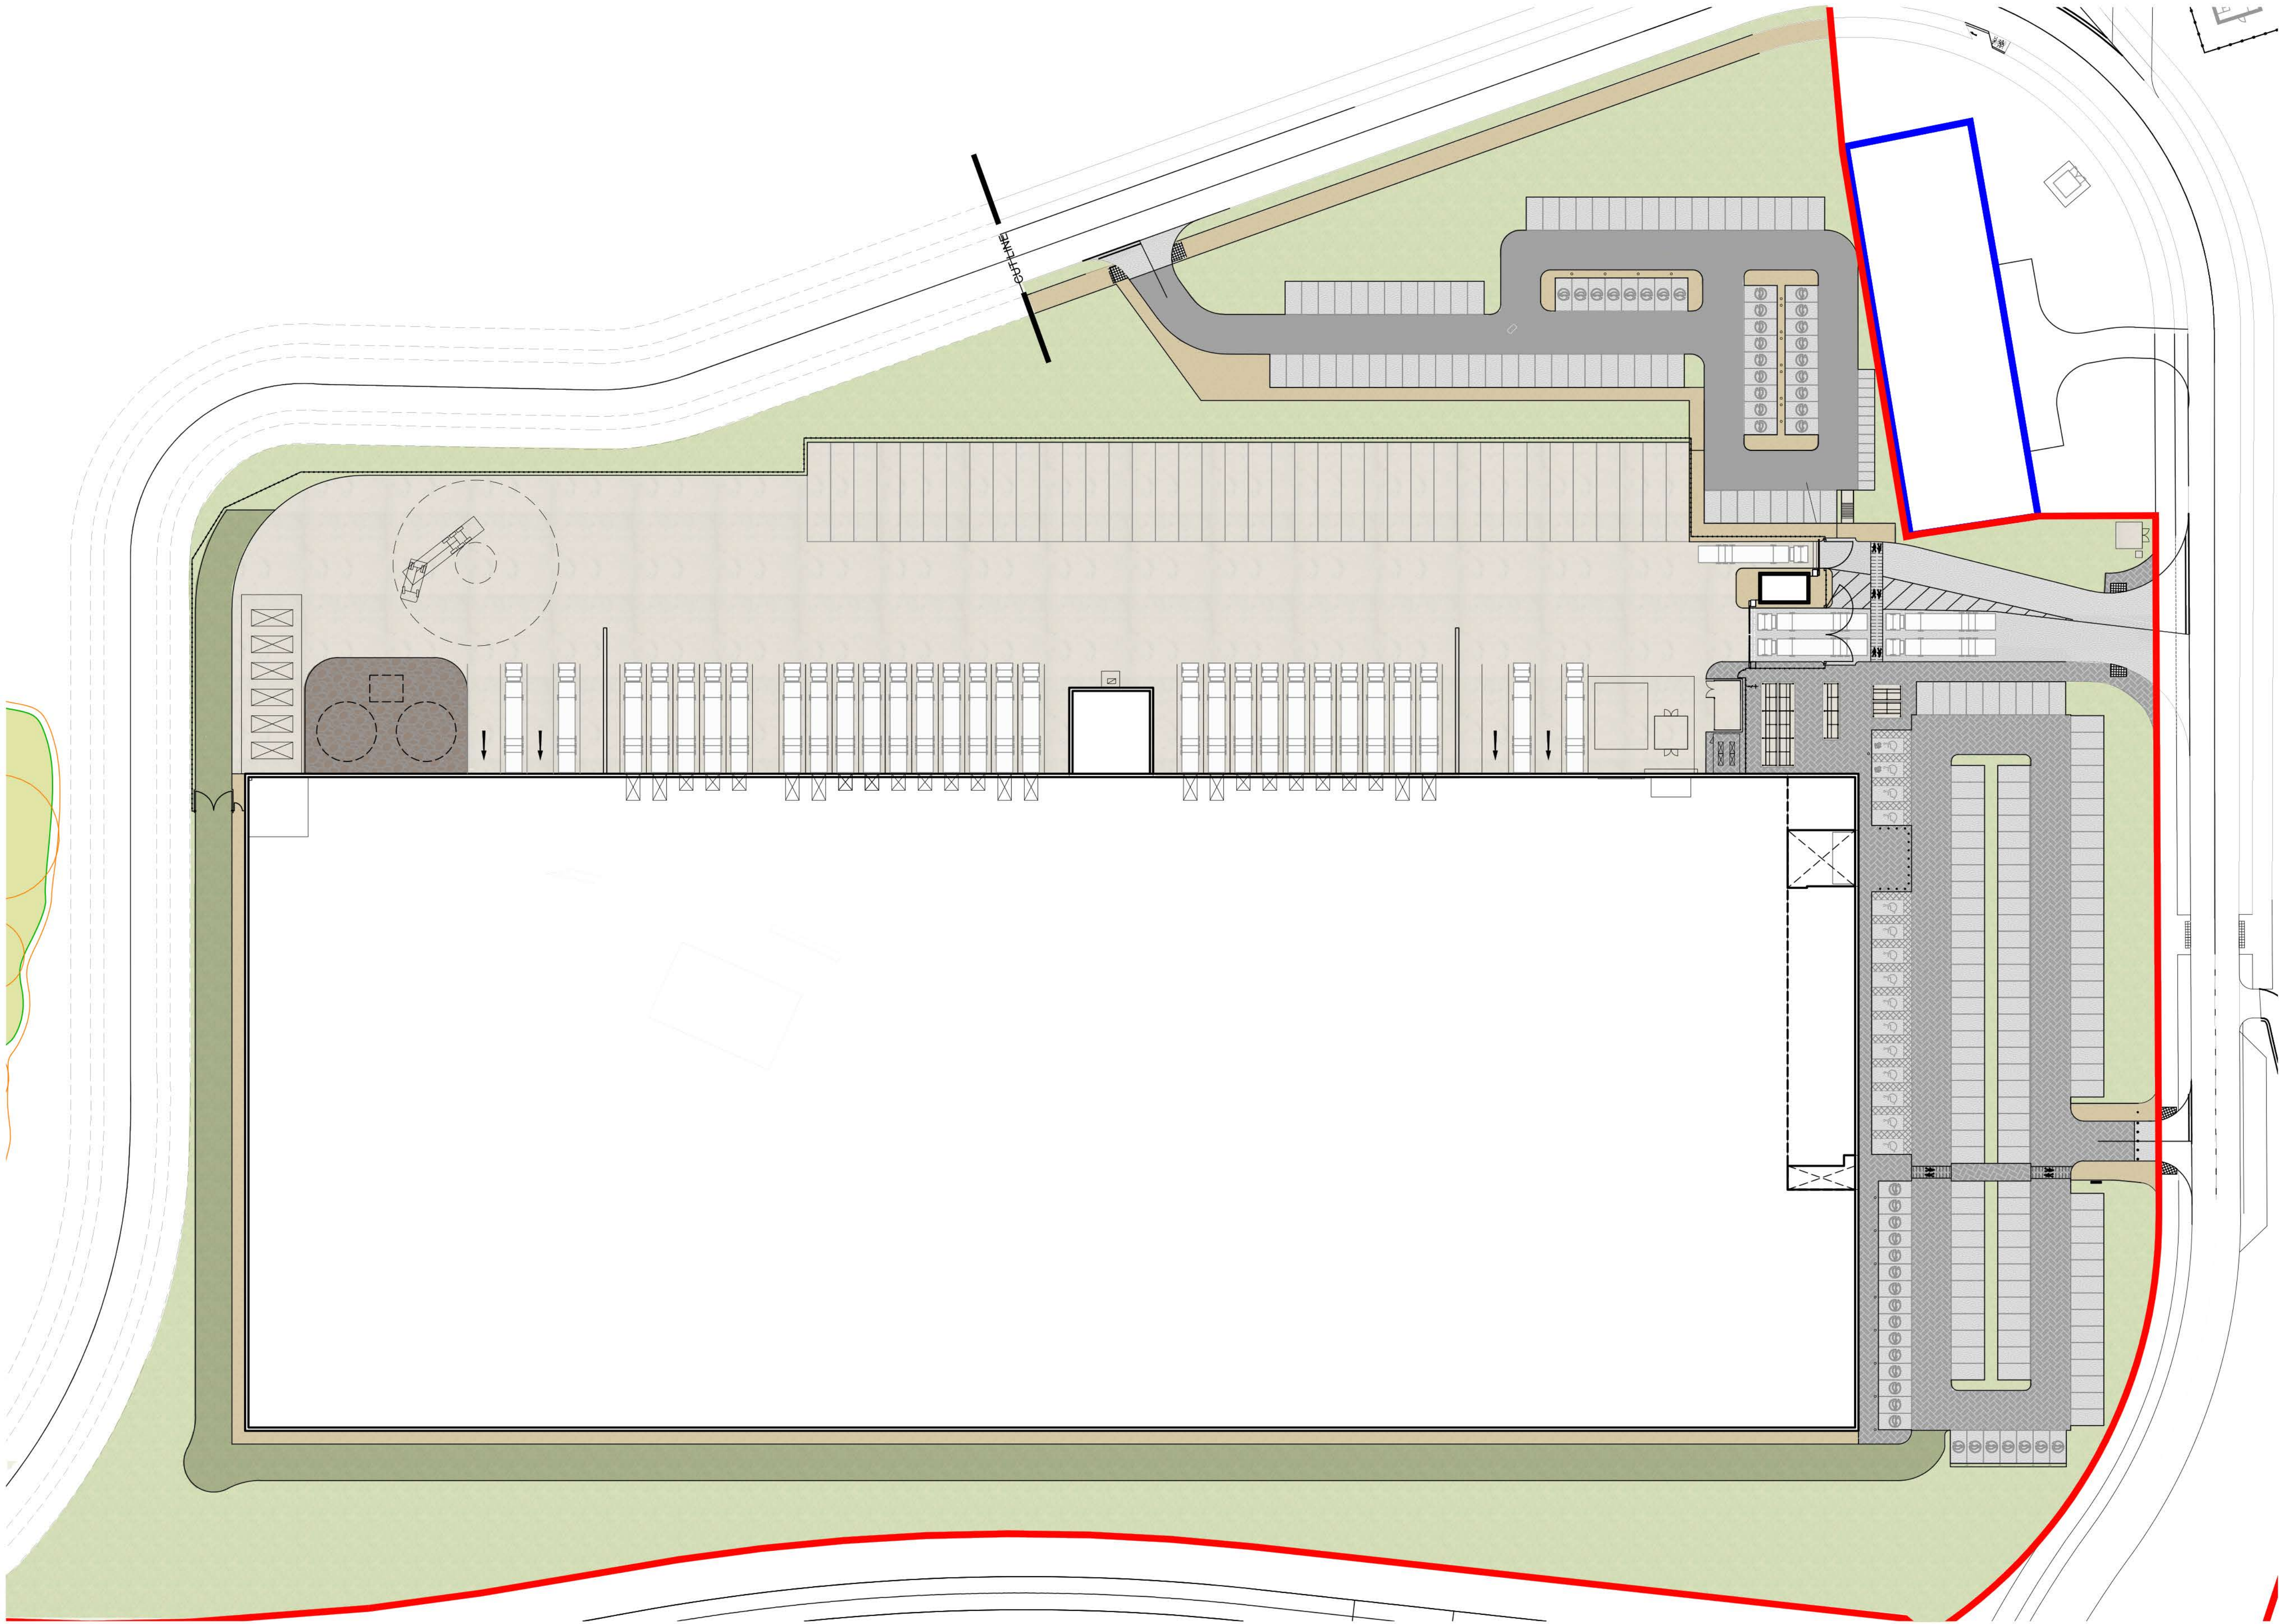


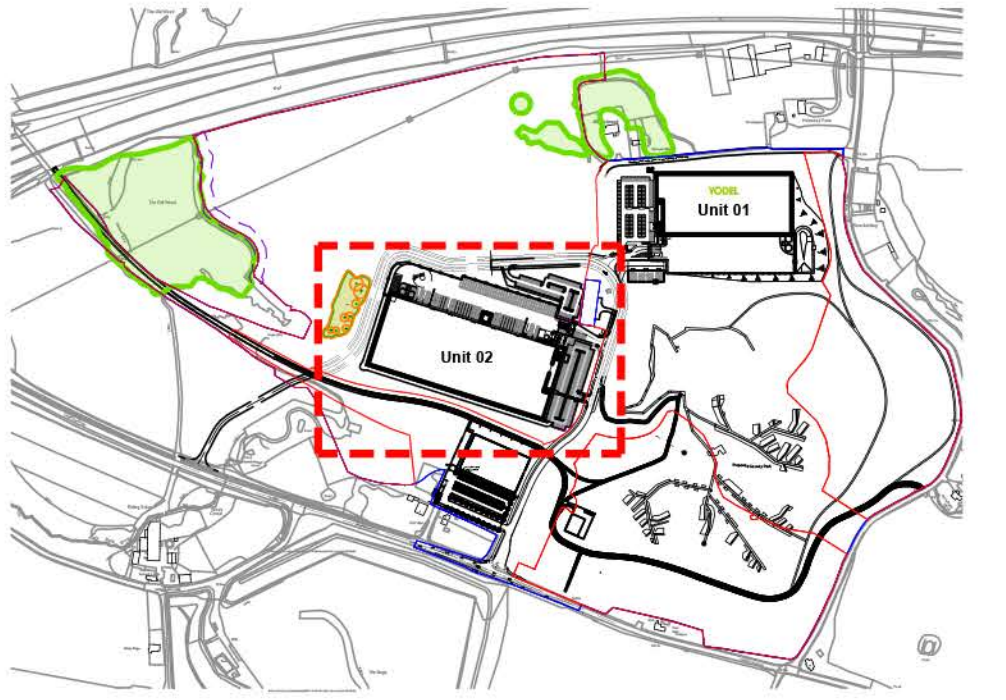

- Dimensions are in millimeters, unless stated otherwise.
- Scaling of this drawing is not recommended.
- It is the recipient's responsibility to print this document to the correct scale.
- All relevant drawings and specifications should be read in conjunction with this drawing.

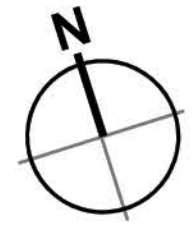

Key Plan
Scale 1:10000

- Masterplan Boundary
— TSL Purchase Boundary

Key:	
	Concrete Service Yard
	Bitumen macadam to Engineers details
	Pre-cast concrete paving slabs Marshalls 'Perfecta' smooth 400x400mm Colour: Natural
	Soft Landscaping
	Road grade block paving on sandbed Brett Omega classic 200x100mm Colour: Charcoal (CL)
	Gravel /Stone
	Grasscrete

rev	amendments	by	ckd	date
-----	------------	----	-----	------

Unit 02, Symmetry Park, Merseyside

External Finishes Plan

LOD 1	LOI 1
-------	-------

TRITAX SYMMETRY
A TRITAX BIG BOX COMPANY



RIBA PoW Stage:	2 - Concept Design
Document Suitability:	S2
Drawn / Checked:	MY / DEB
Date:	30/01/2023
Scale:	As Noted @ A1
UMC Project Number:	22604
Document Reference:	Drawing no: Revision:
22604 - UMC - XXXX - SI - DR - A	0701 P05

External Finishes Plan



PLANNING
THIS DRAWING IS TO BE USED FOR THE STATED PURPOSE ONLY AND SHOULD NOT BE USED FOR ANY OTHER