

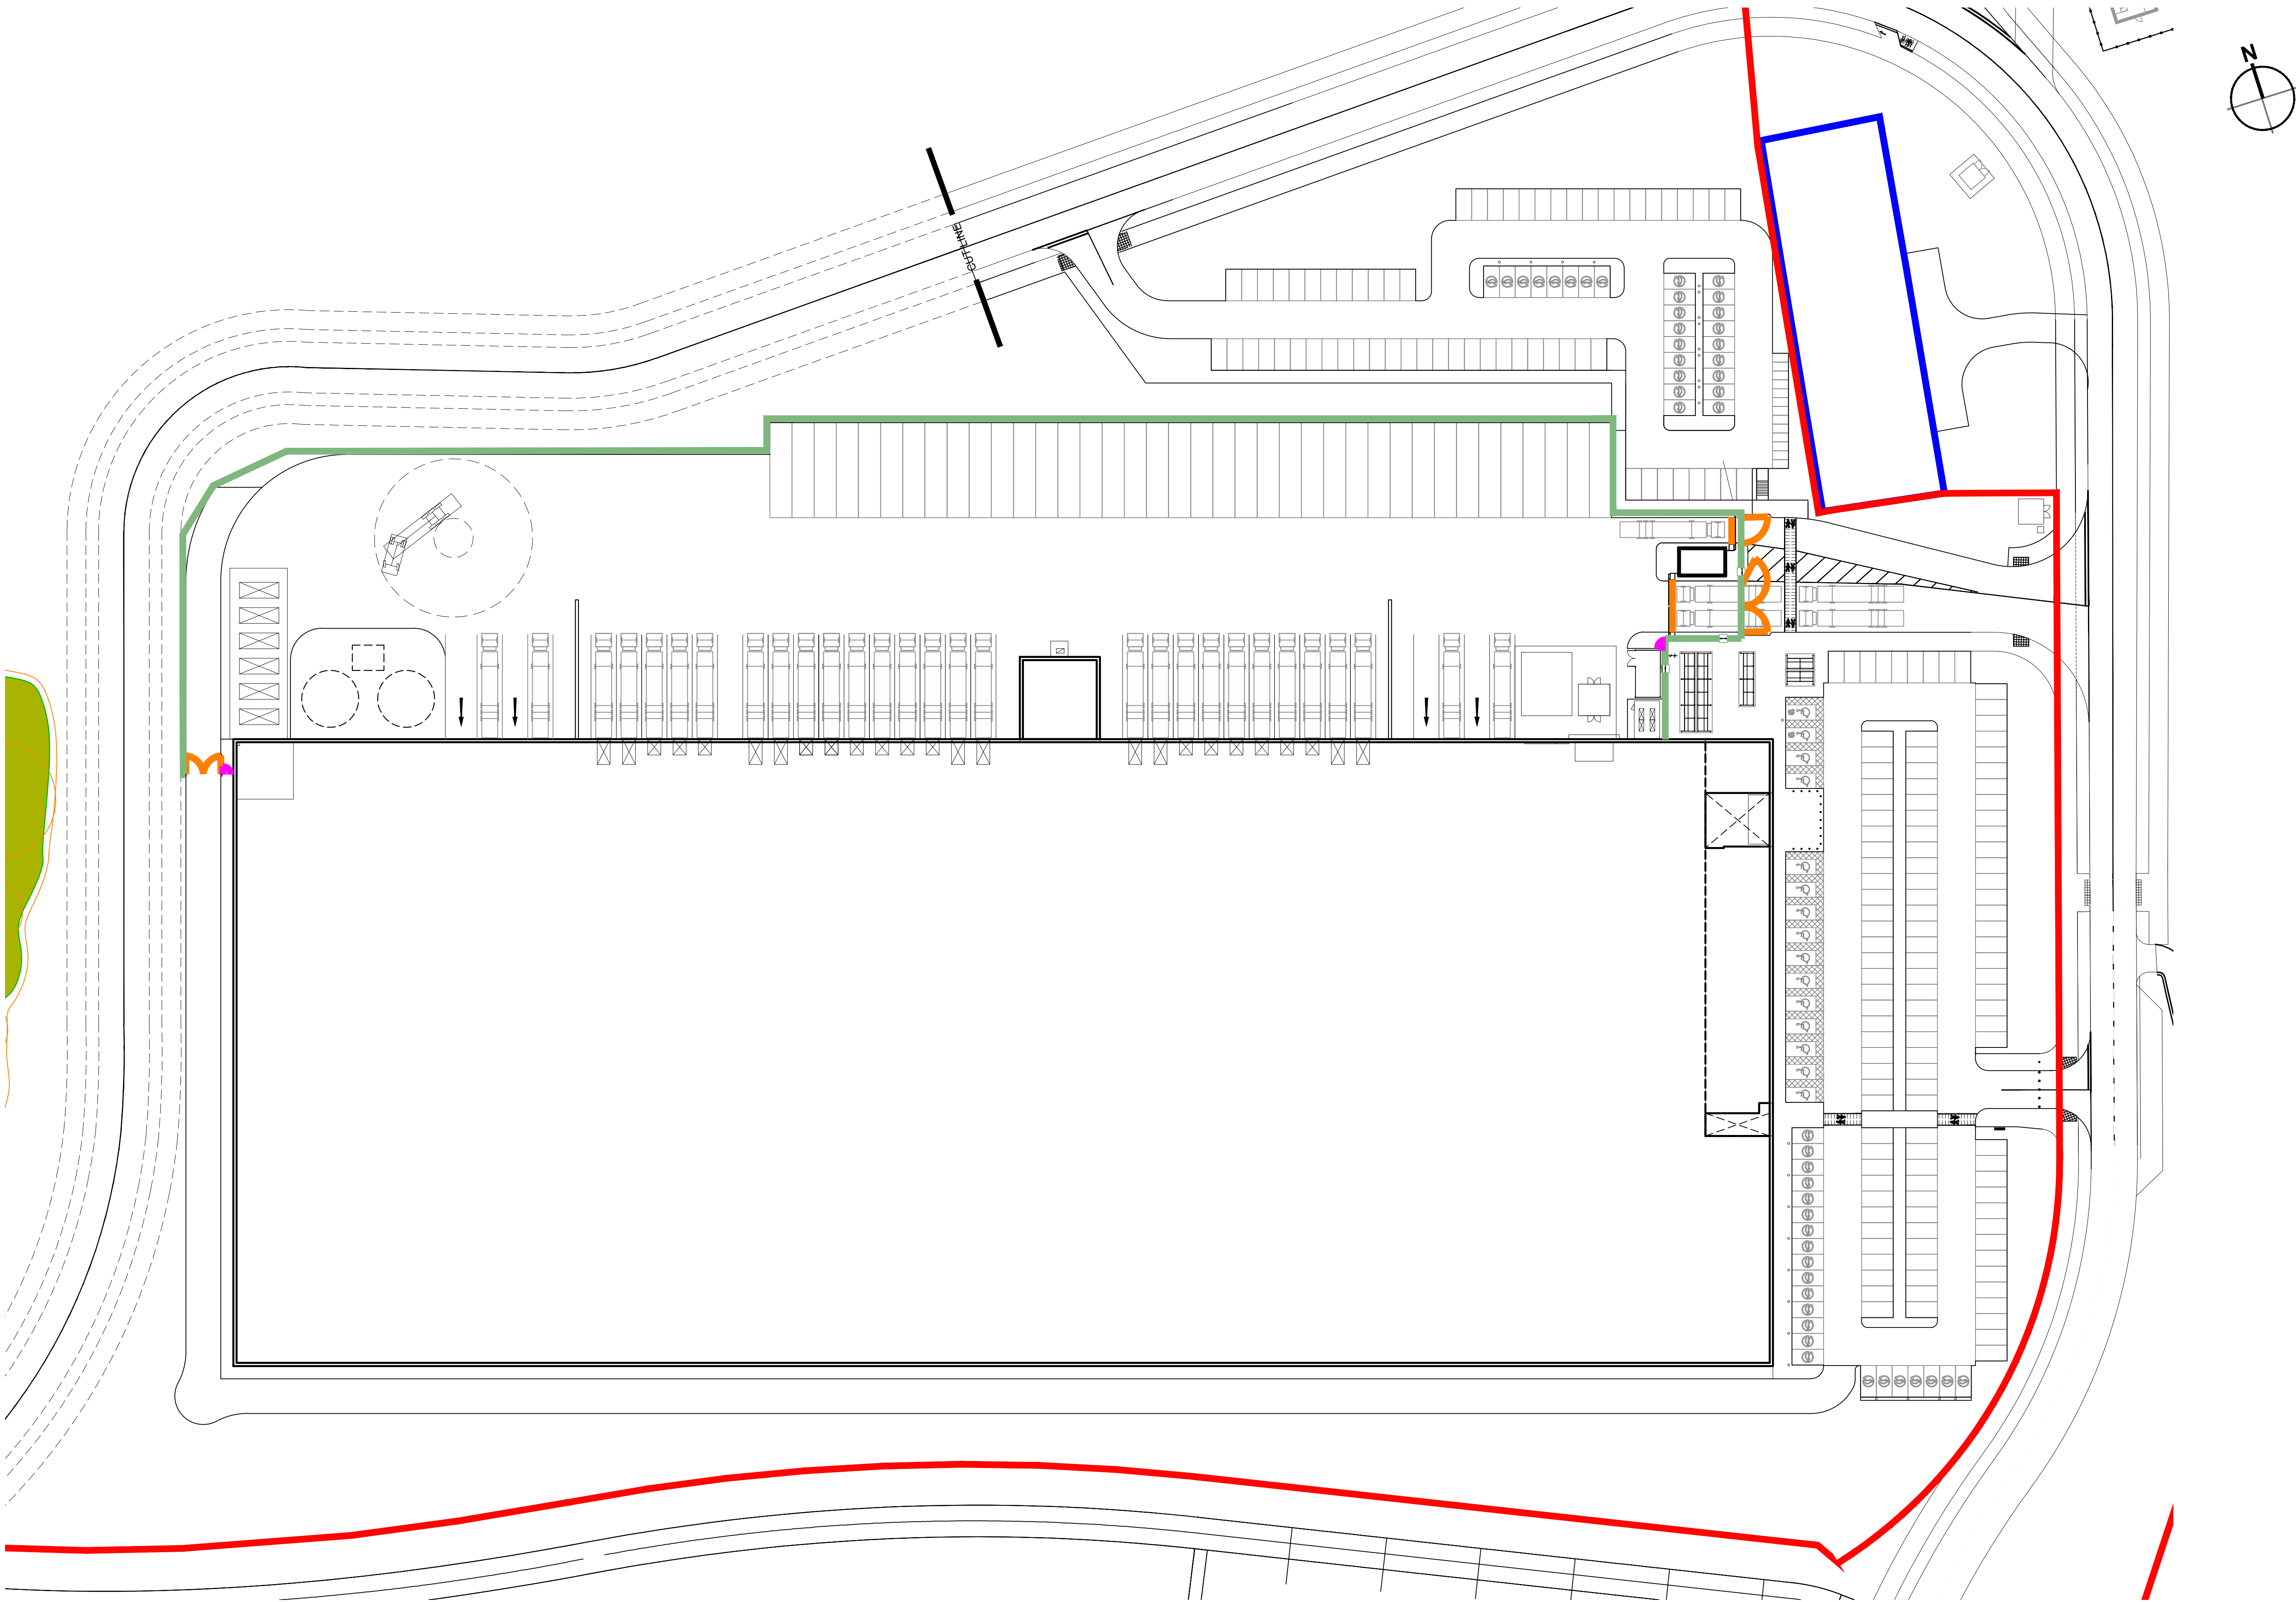


- Dimensions are in millimetres, unless stated otherwise.
- It is the recipient's responsibility to print this document to the correct scale.
- All relevant drawings and specifications should be read in conjunction with this drawing.

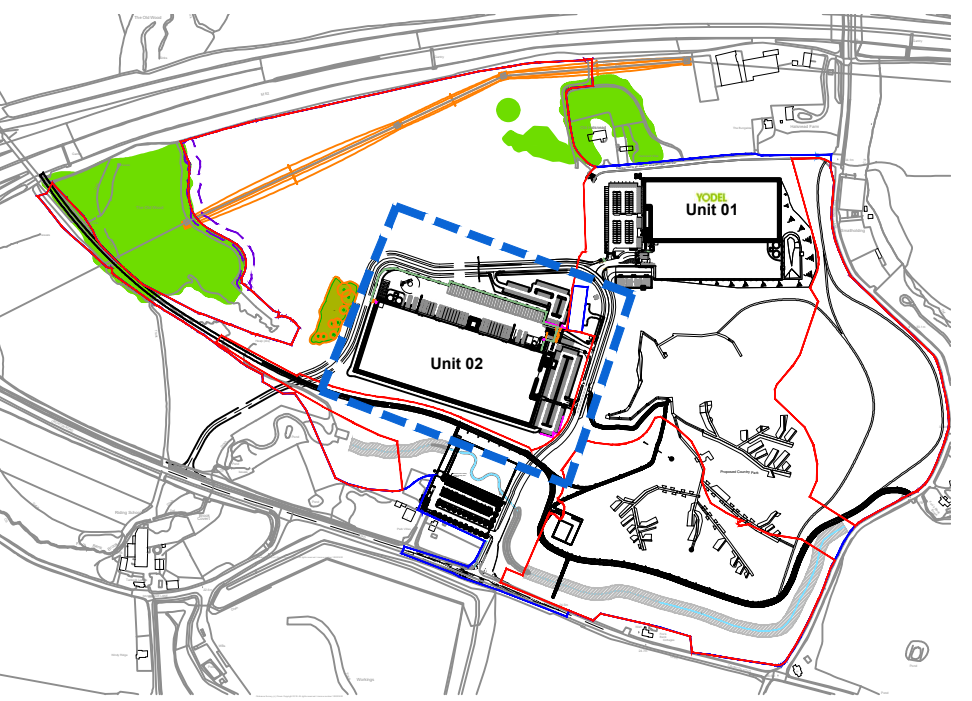


Fencing Plan Scale 1:500

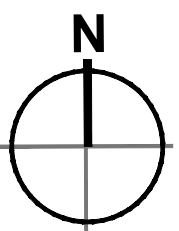


Key Plan
Scale 1:10000

Key


- Masterplan Boundary
- Application Boundary
- Proposed Fencing:
2.4m high, galvanised polyester
powder coated paladin security fence
Colour: Green.
- Single and Double Arm Automatic
Barrier Gate
- Personnel Door
Colour: Green.
- 2.4m high Security Access Gate
Colour: Green.

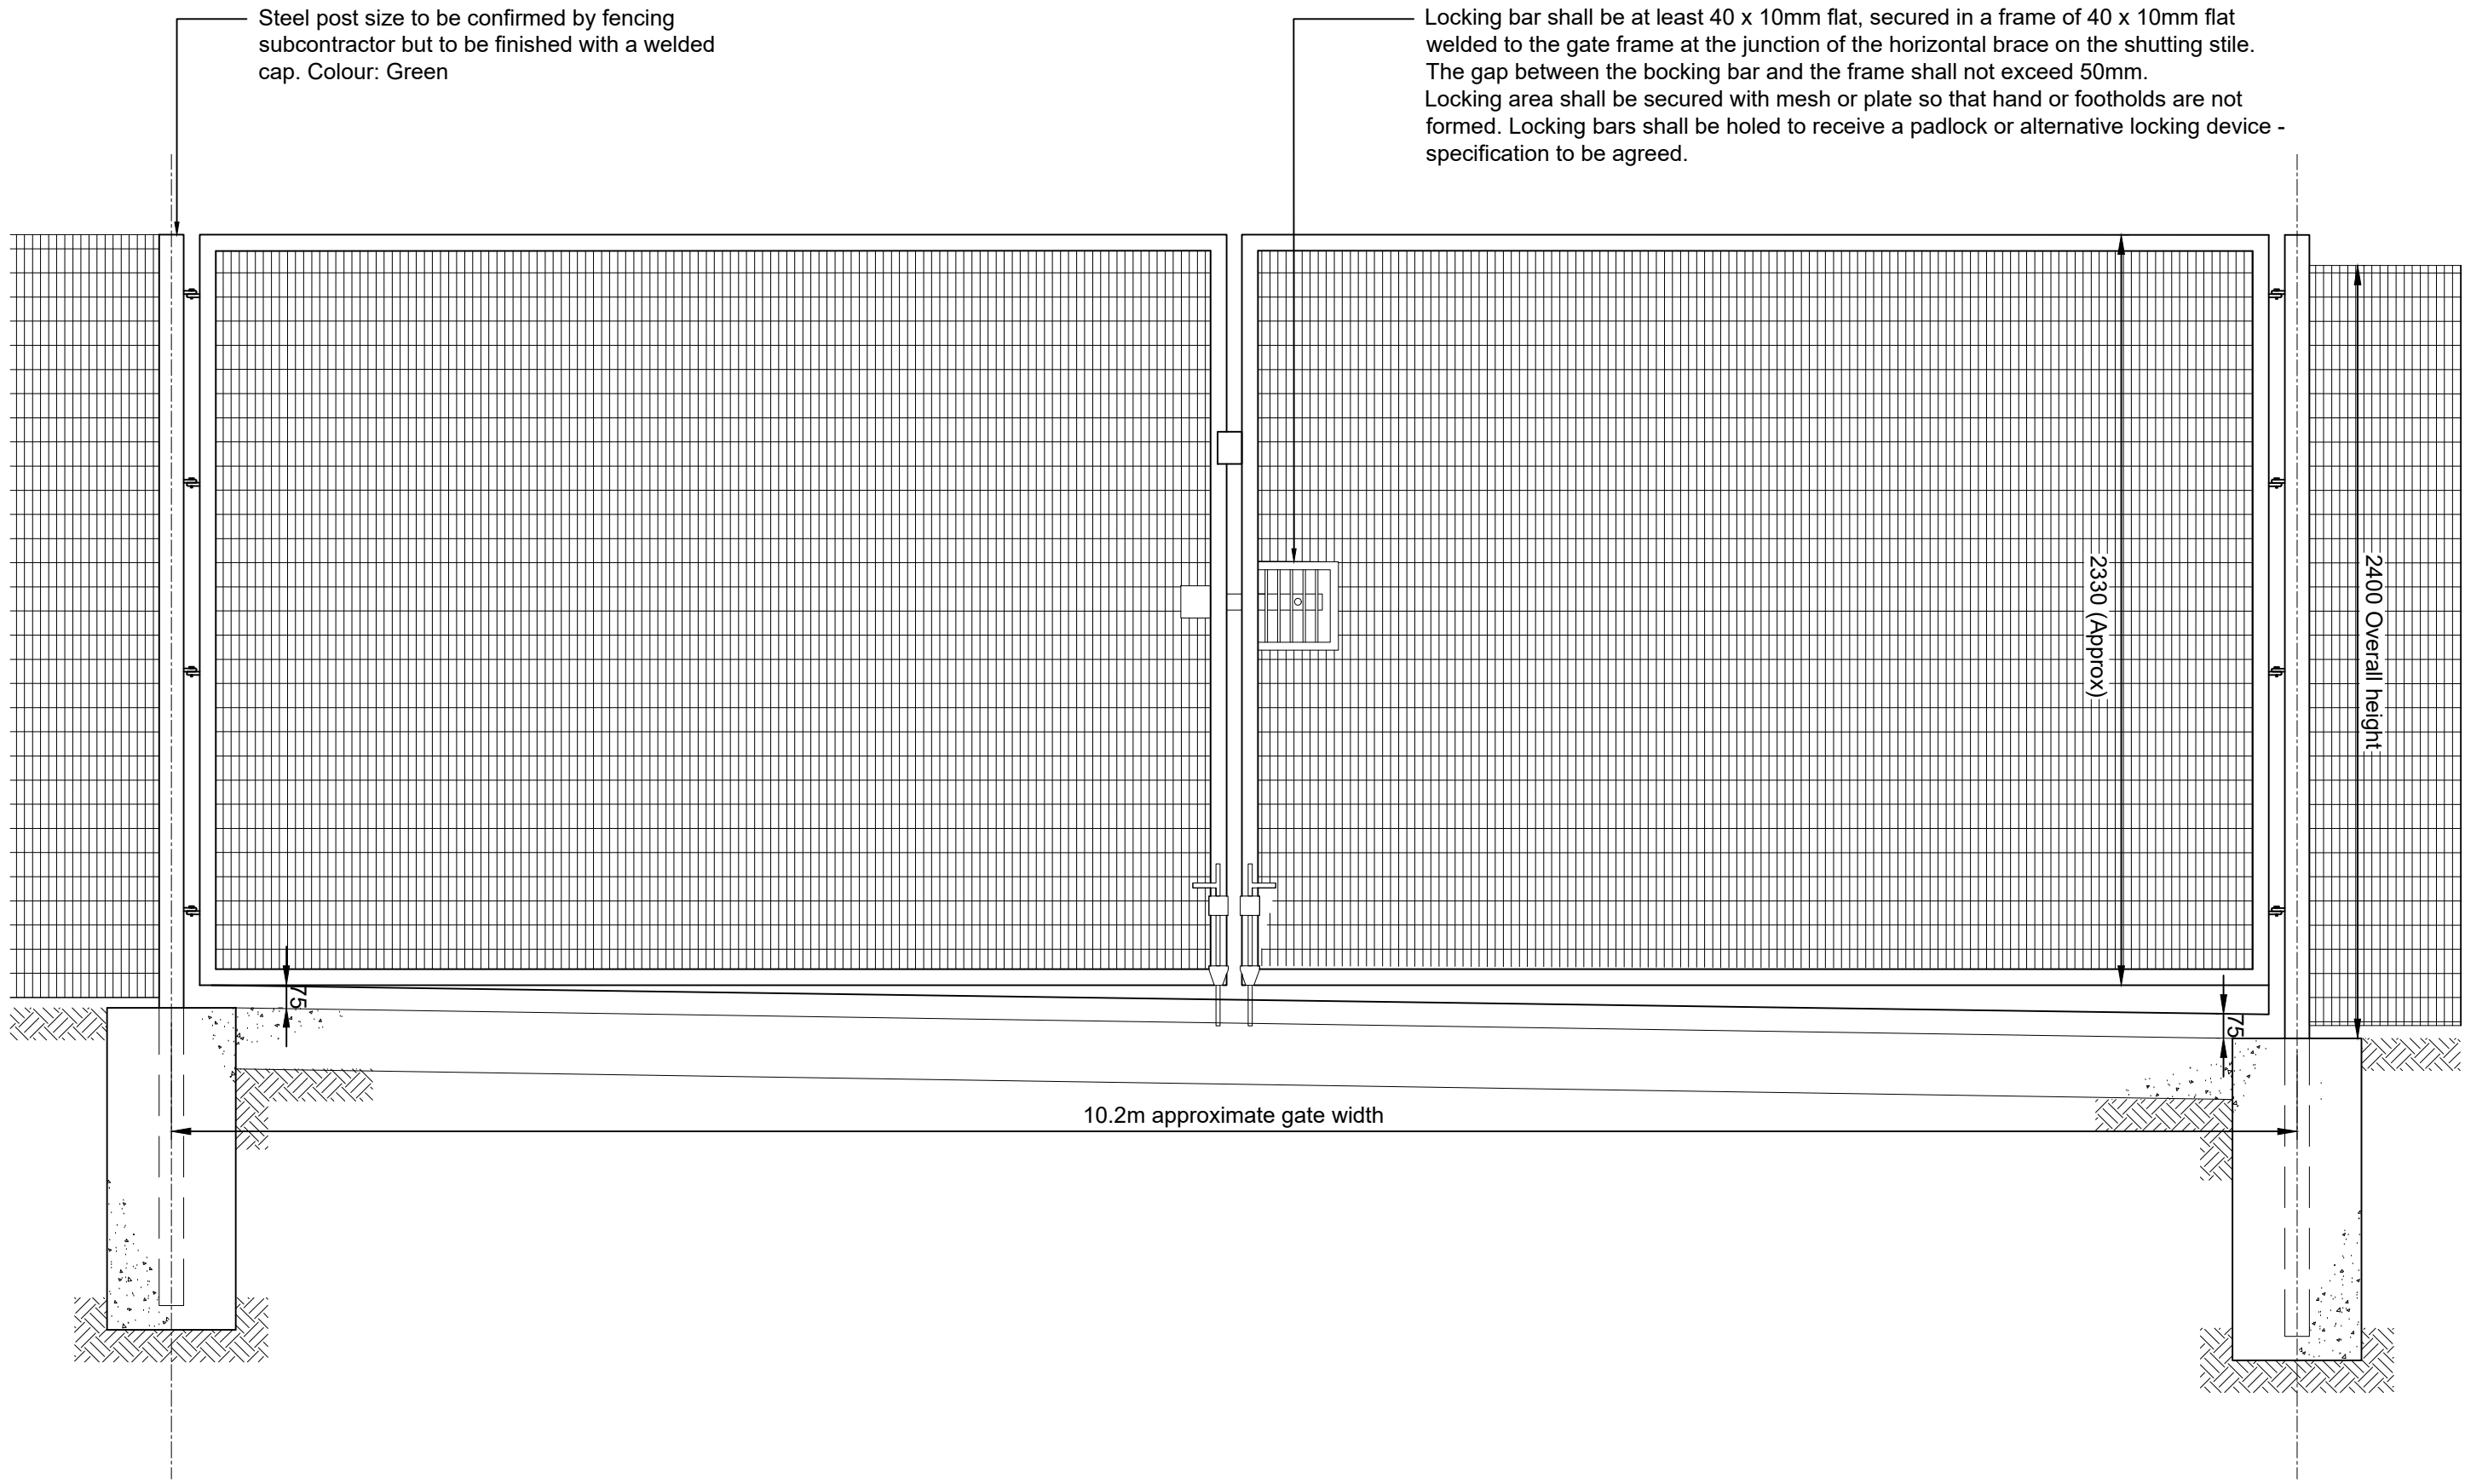

Security Access Gate Details Scale 1:20

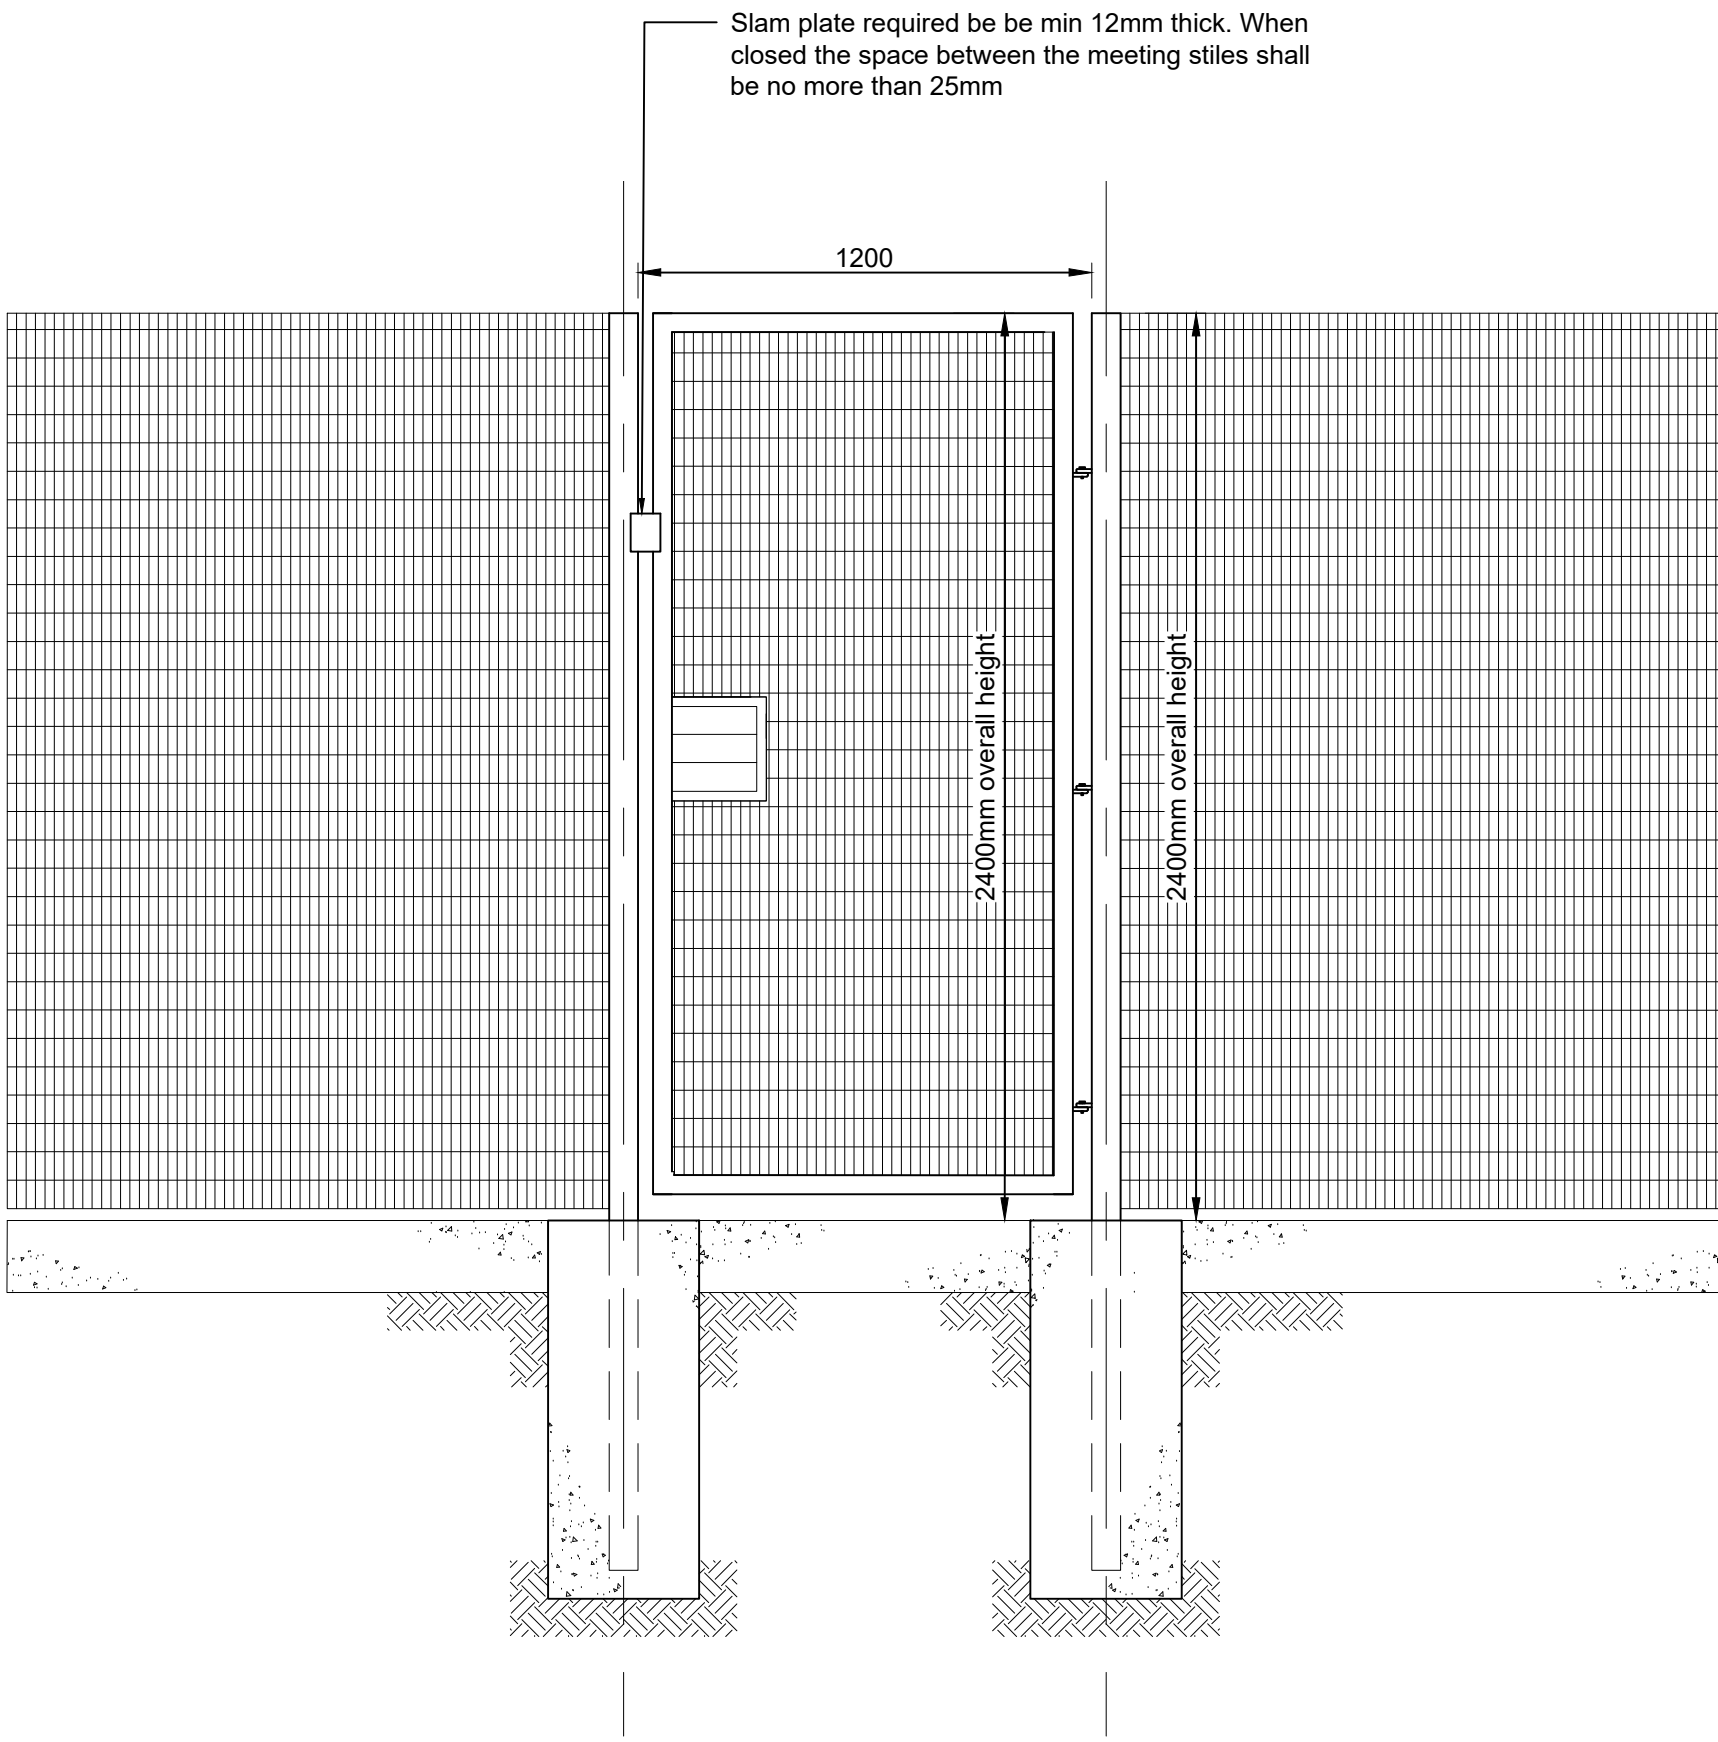

Personnel Gate Details Scale 1:20

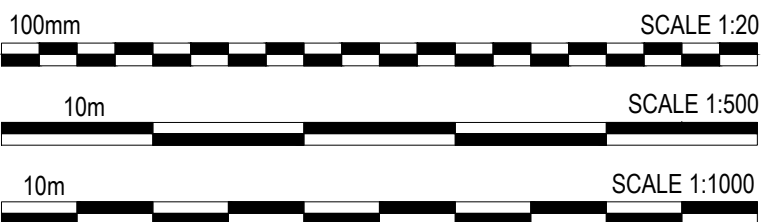

PLANNING

Unit 02, Symmetry Park,
Merseyside
Fencing Details

TRITAX SYMMETRY
A TRITAX BIG BOX COMPANY

umc
architects
3rd Floor, Manchester Club, 81 King Street, Manchester, M2 4AN
t: +44 (0)161 413 0580 e: info@umcarchitects.com

RIBA PoW Stage: 2
Suitability Status: S2
Drawn / Checked: MY / DEB
Date: 17/02/23
Scale: As Noted A0
UMC Project Ref: 22604

Revision: P04