


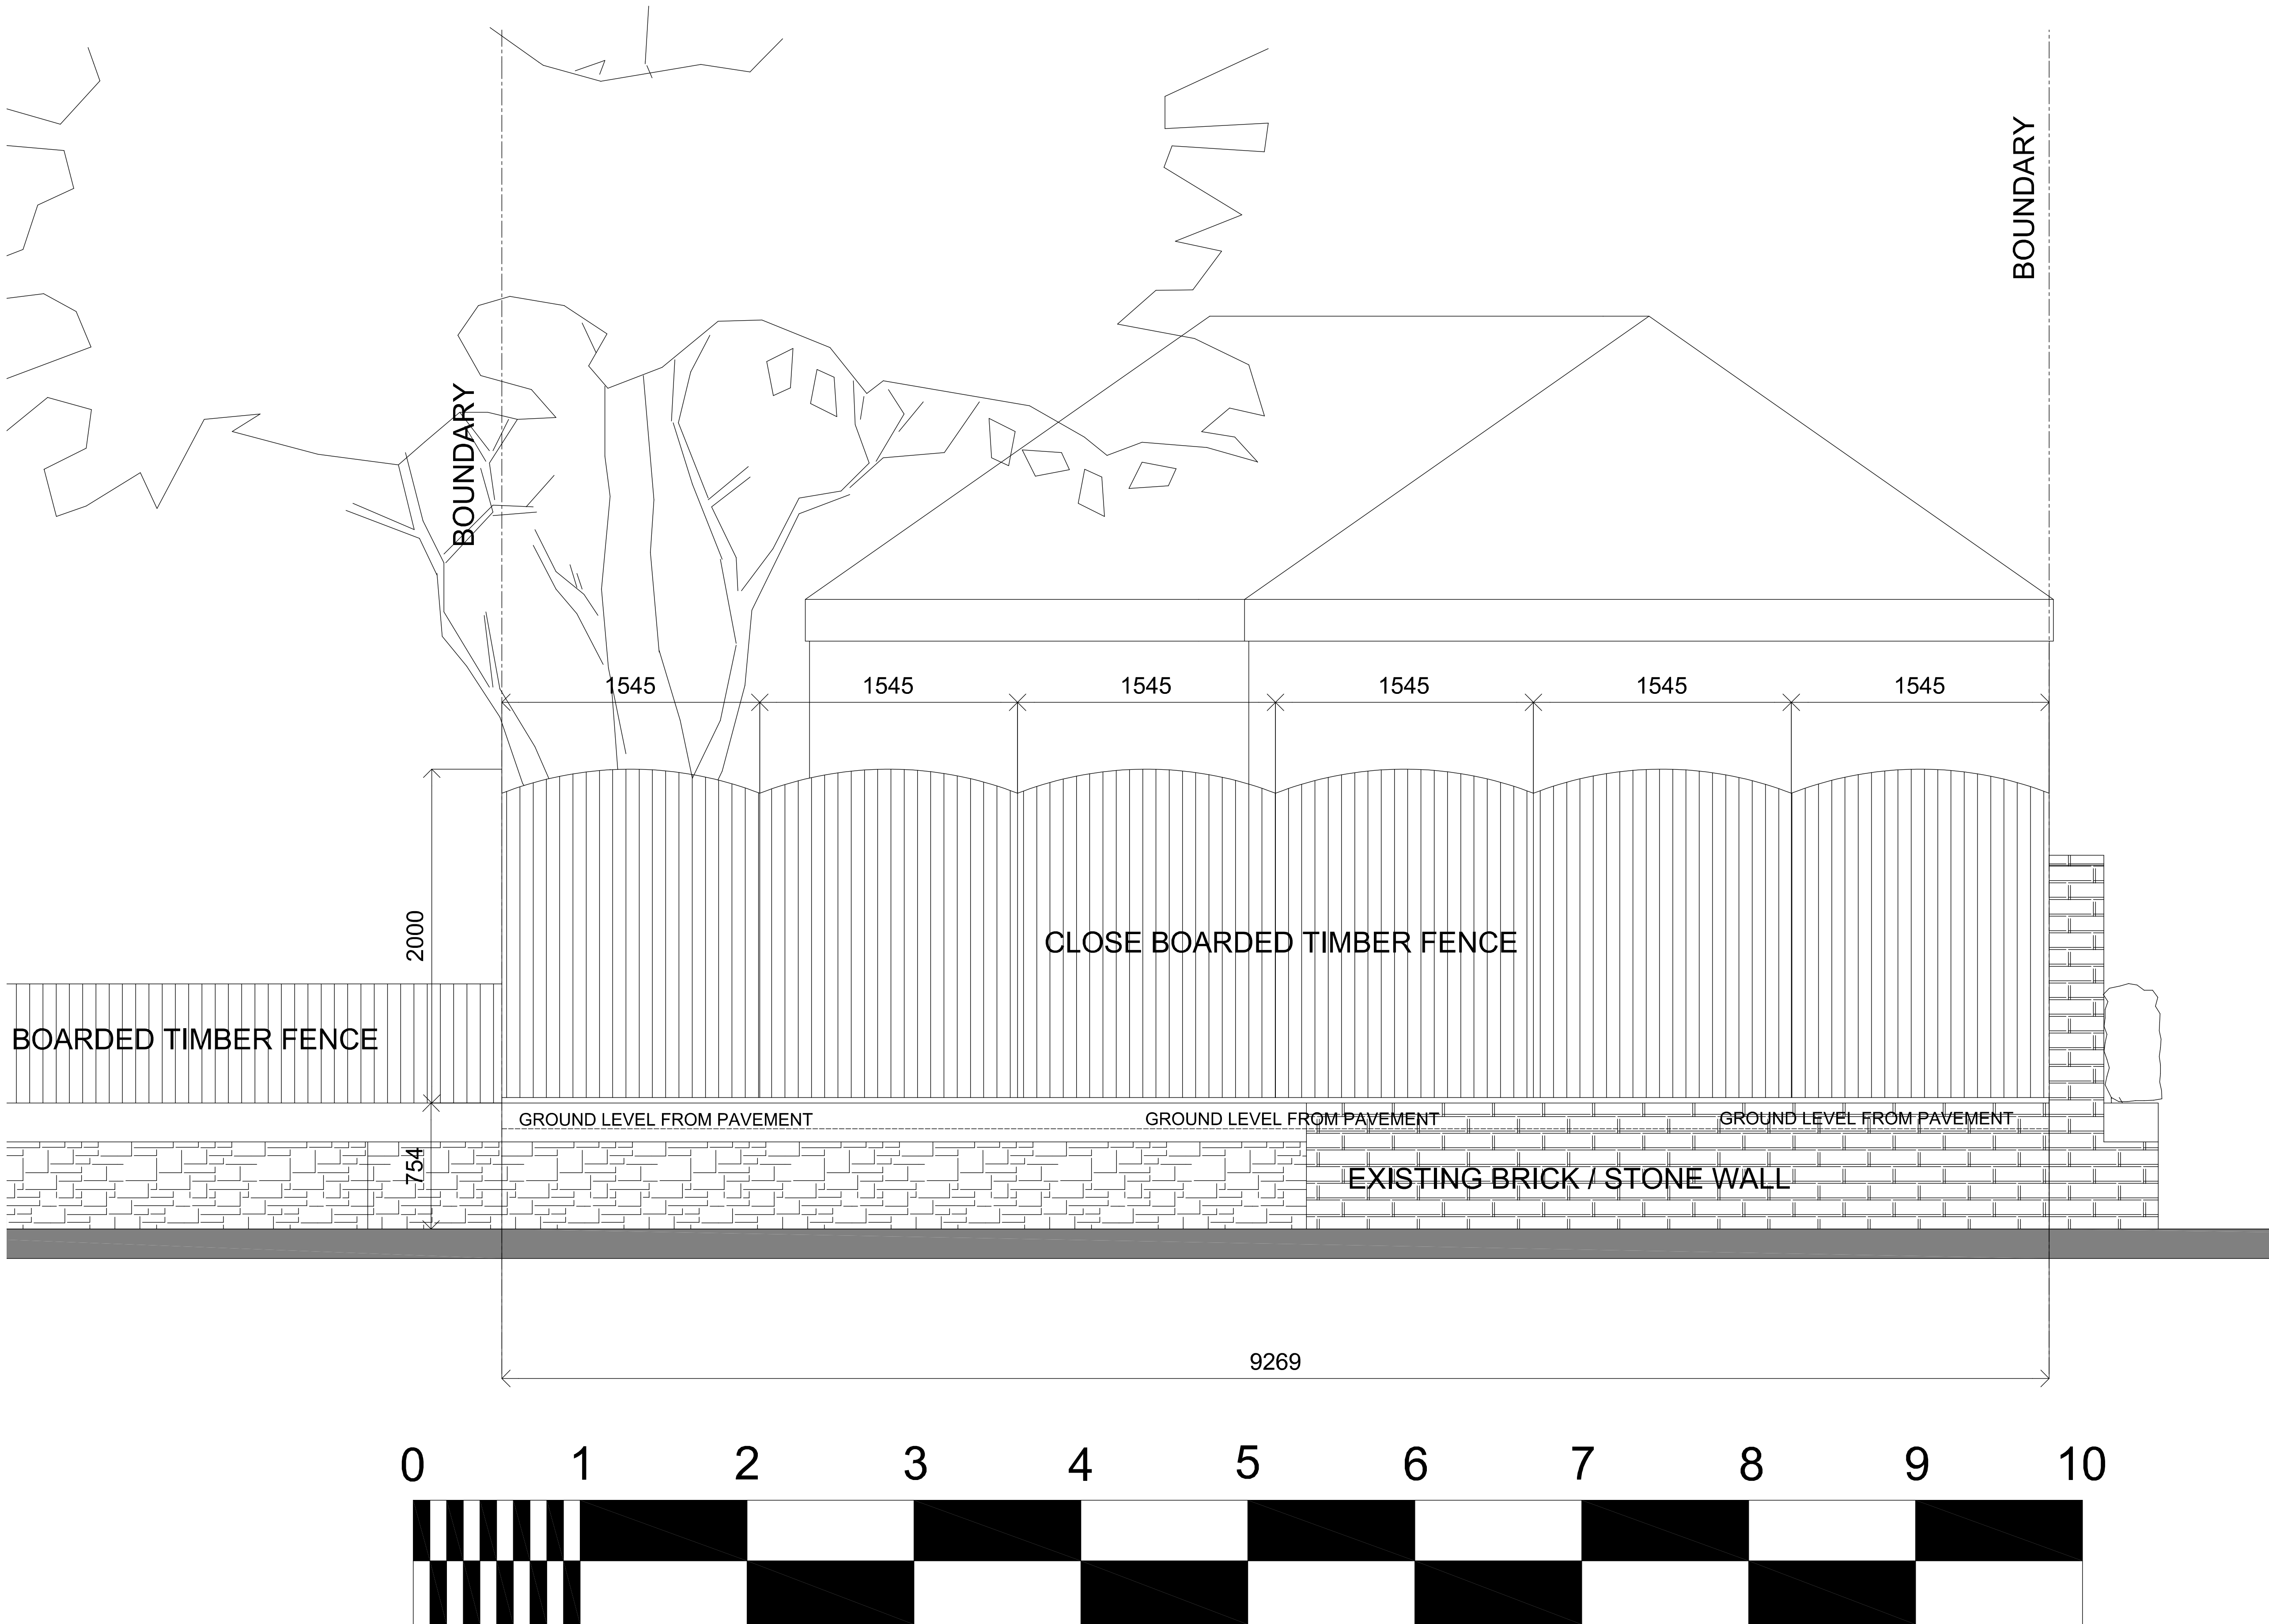

7 KENDAL CLOSE
RAINFORD
WA11 7LG
TEL: 07786 362 196
MAIL: gemorris@blueyonder.co.uk

PROJECT

+ PROPOSED ALTERATIONS TO
BOUNDARY TREATMENT

CLIENT

+ LISA GEE

SITE ADDRESS

+ "THE LODGE"
62 ST. MARY'S ROAD
HUYTON
L36 5ST

DRAWING TITLE

+ 1:20 DETAIL OF PROPOSED FENCE

SCALE

1:20 @A1

DATE

OCT 2022

DRAWING NO.

+ SAR 031022 003

THIS DRAWING AND DESIGN IS COPYRIGHT AND MUST NOT BE
REPRODUCED IN PART OR IN WHOLE WITHOUT PRIOR WRITTEN
CONSENT. CONTRACTORS MUST VERIFY ALL DIMENSIONS ON
SITE BEFORE COMMENCING WORK OR PREPARING SHOP
DRAWINGS.