
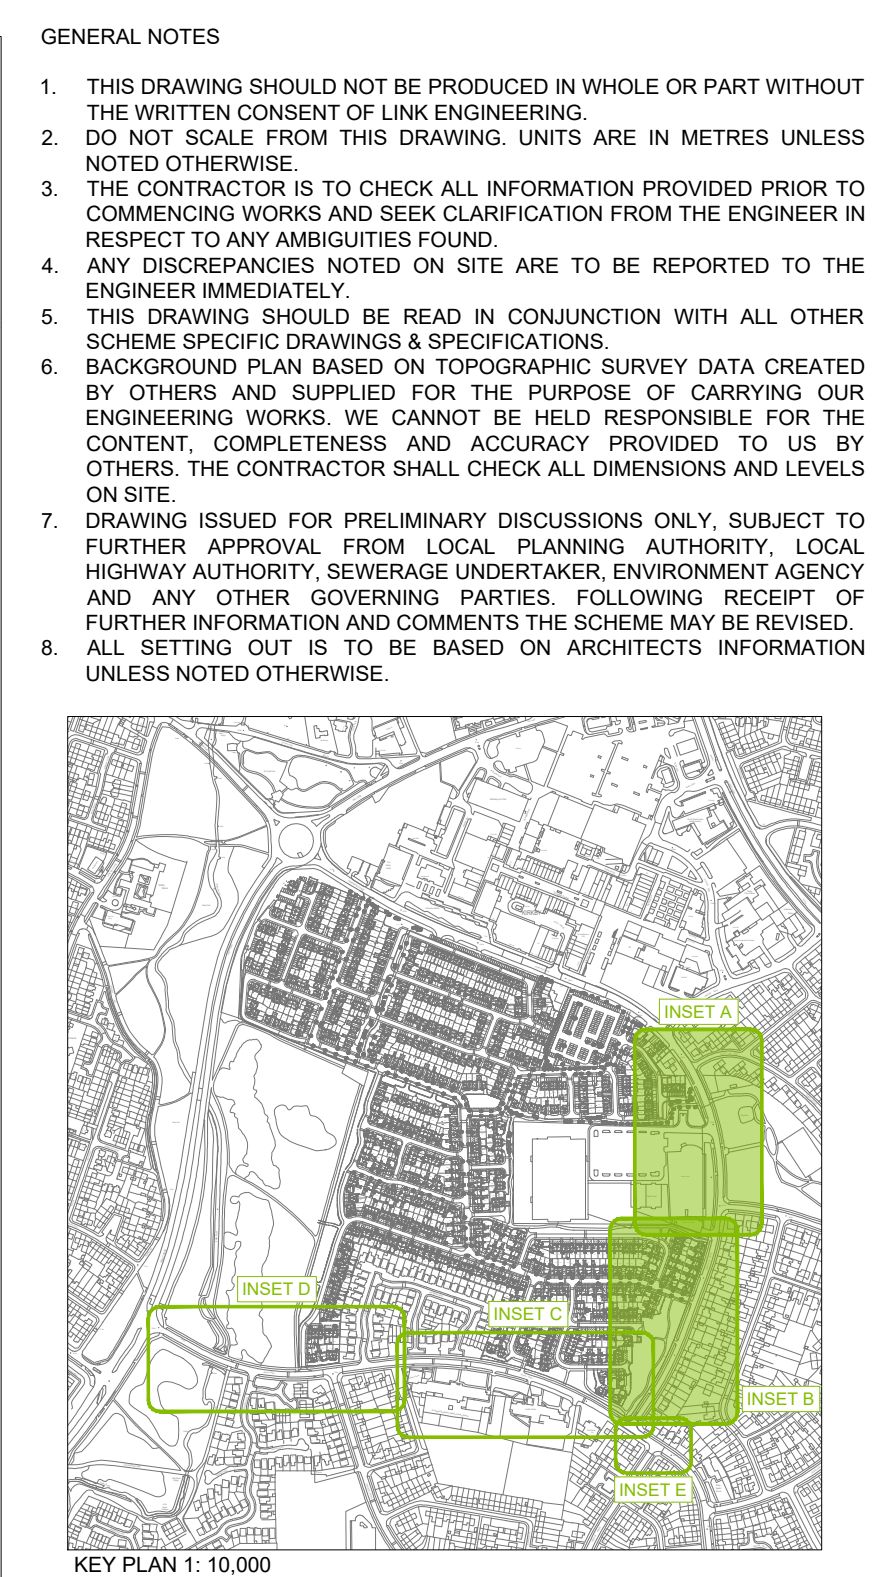


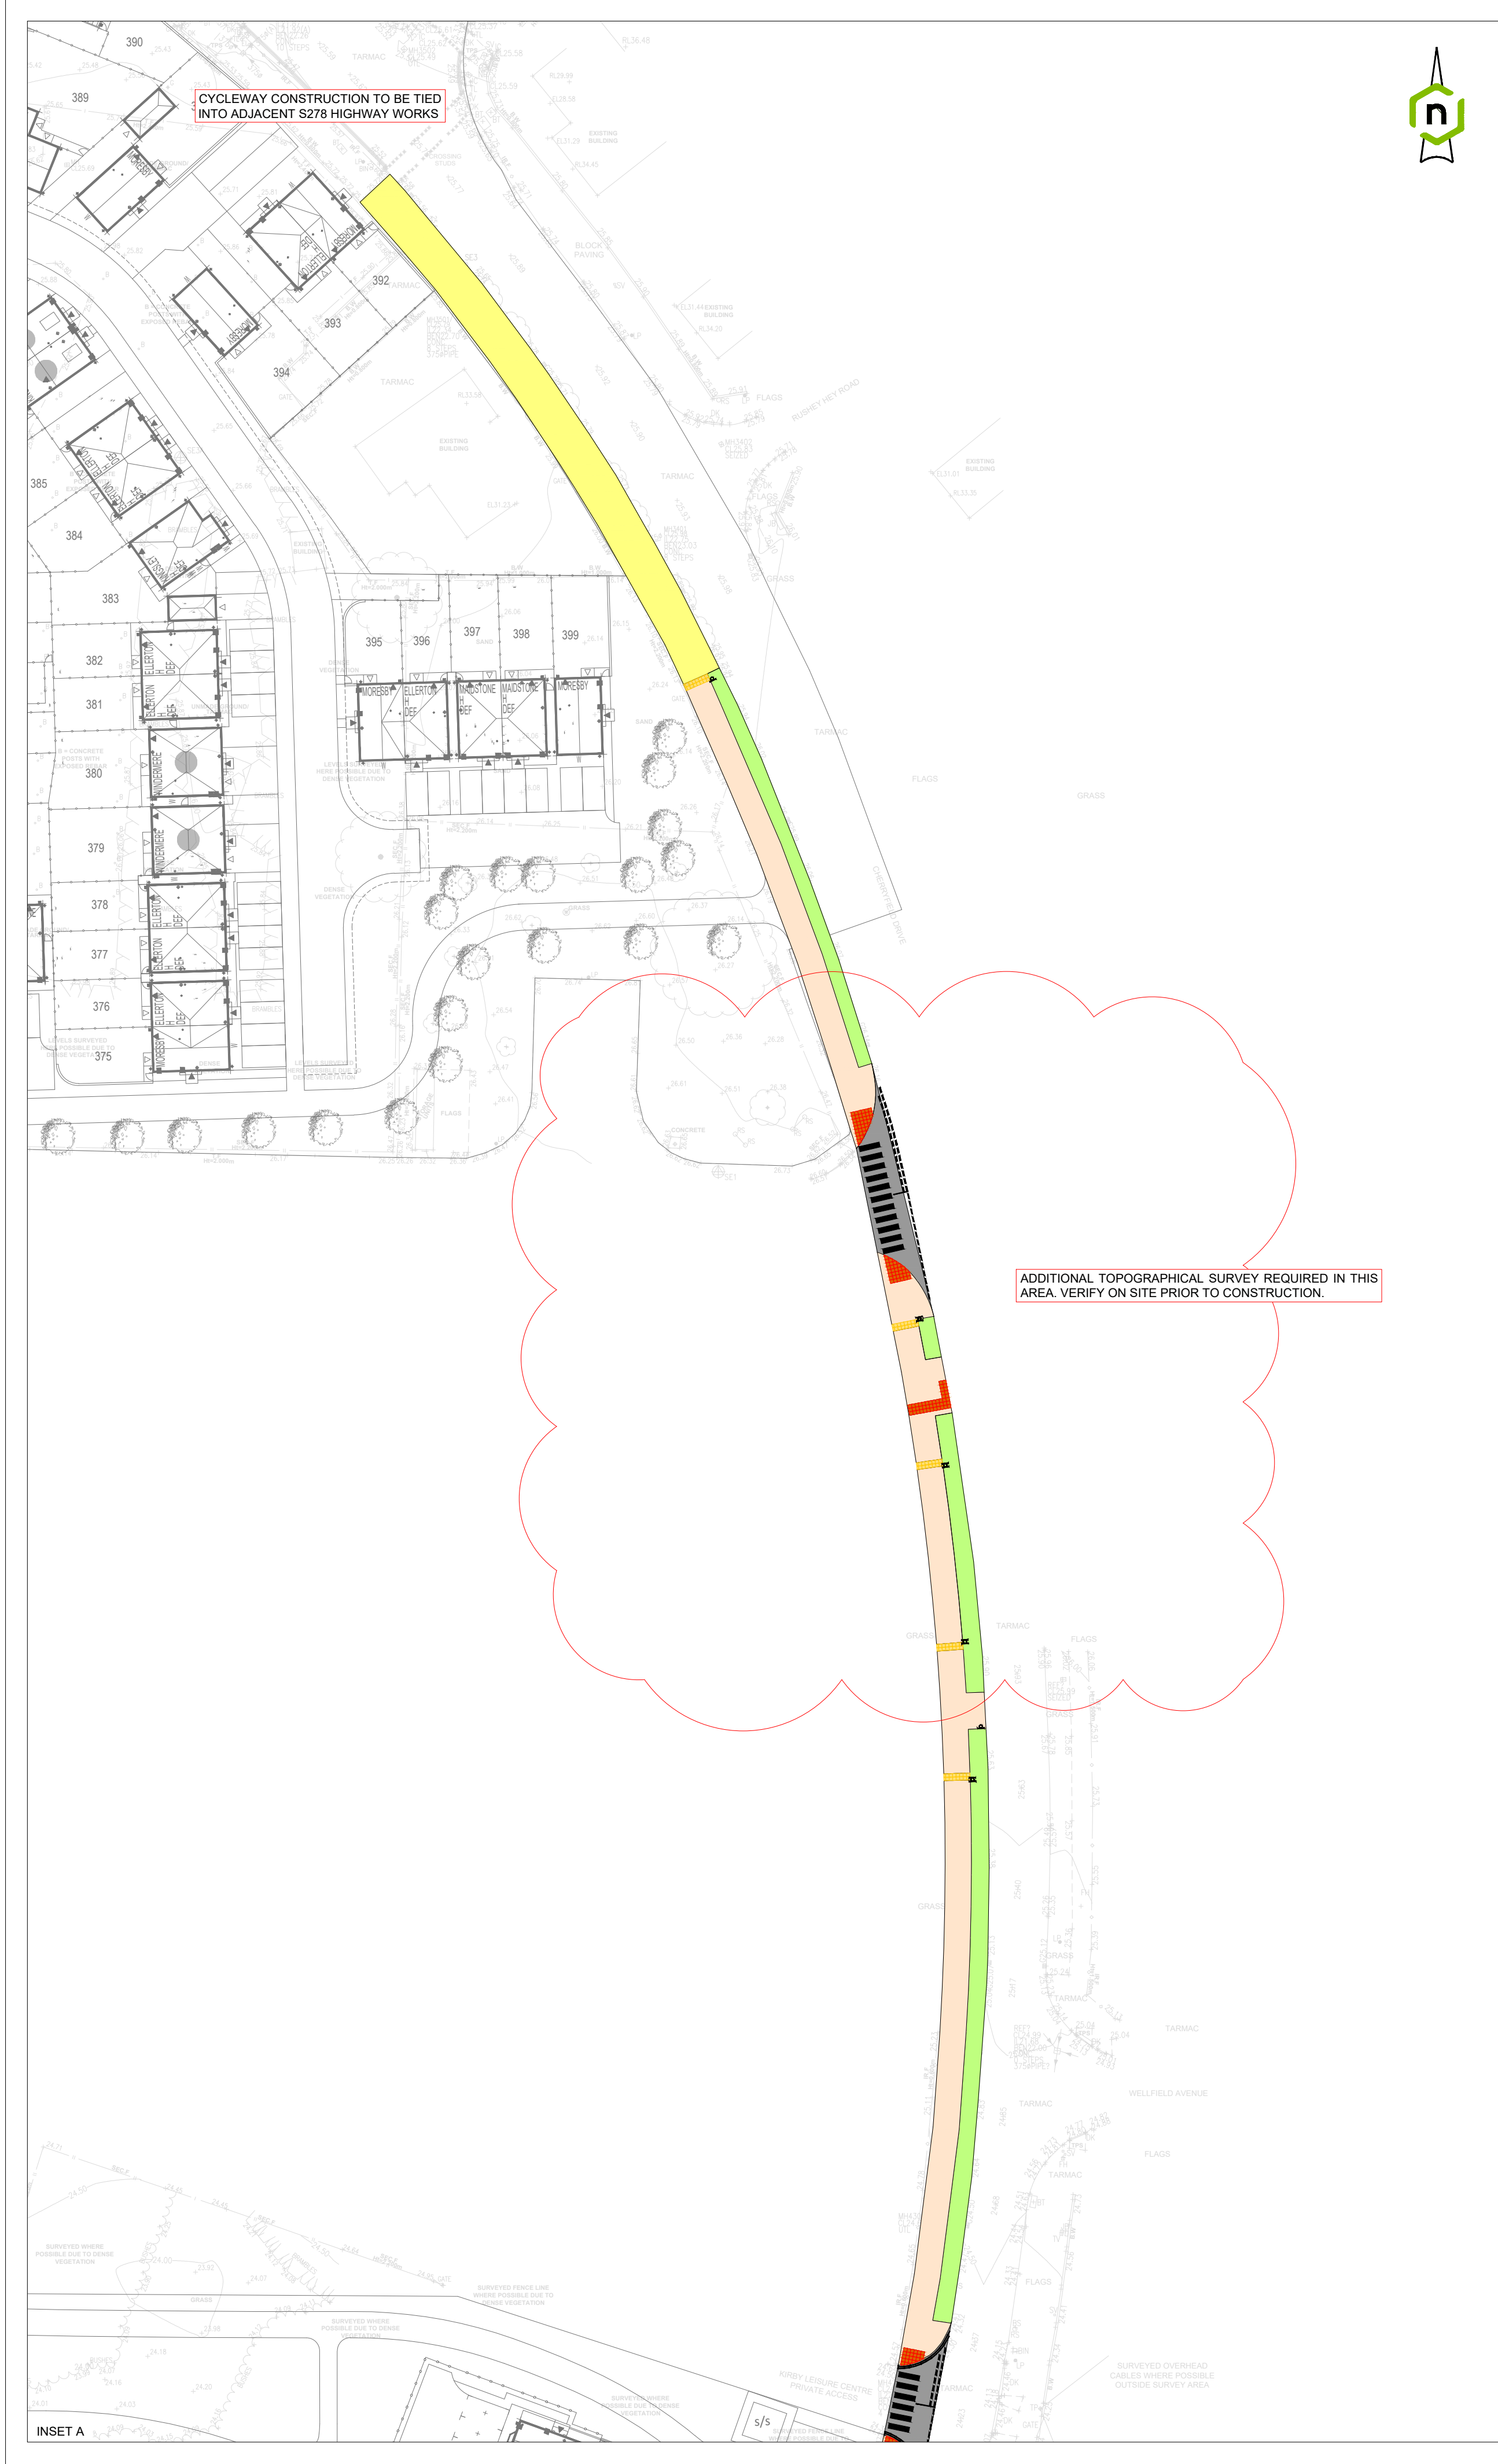

KEY	
	ASPHALT CARRIAGEWAY
	VERGE
	FOOTWAY
	SHARED FOOTWAY AND CYCLEWAY
	400x400x66 BUFF CORDUROY CYCLE TACTILE PAVING
	400x400x66 BUFF TACTILE PAVING FOR CROSSING POINTS
	PROPOSED ROAD SIGN

P0	INITIAL ISSUE:	31.10.25	DK
Rev.	Amendments	Date	By
Revisions			
Client			
 BARRATT HOMES Markfield Mill Lane 305 B-Square Road Markfield Leicestershire LE15 9QD Tel: 01530 850000 www.barratthomes.co.uk			
 Link ENGINEERING Find us @ www.linkeng.co.uk			
Project LE25181 CHERRYFIELD DRIVE			
Drawing CYCLE PATH GENERAL ARRANGEMENT SHEET 1 OF 2			
Scale @ A1 1:500	Drawn DK	Checked TA	Rev P0

CPD-LE-GEN-XX-DR-CE-10100 DRAFT (S0)