




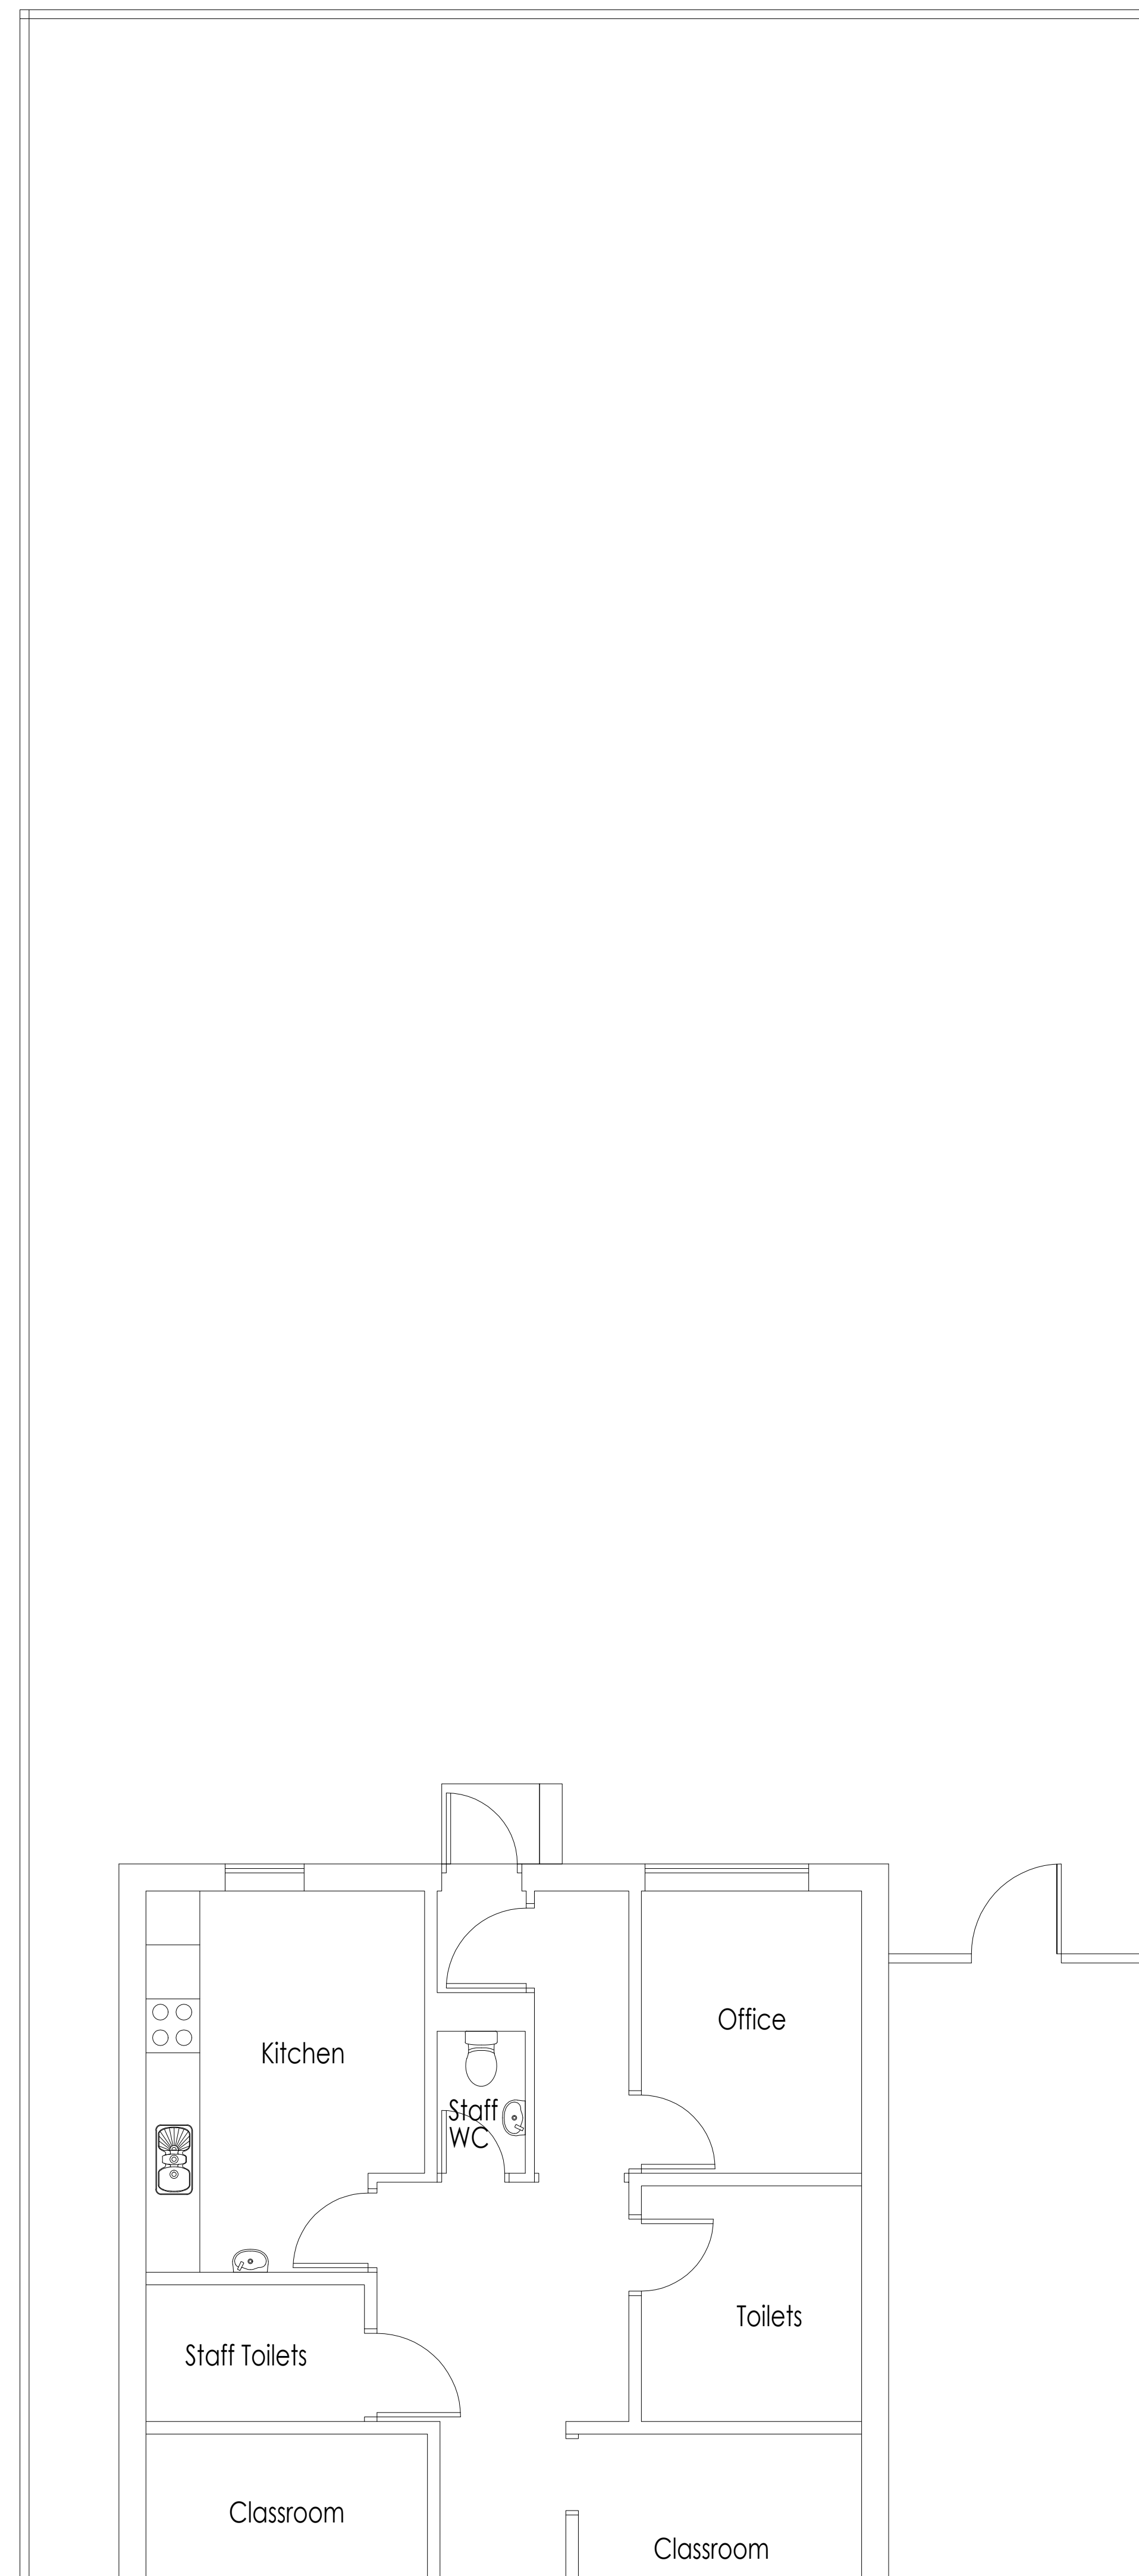

EXISTING GROUND FLOOR PLAN
1:50 @ A0

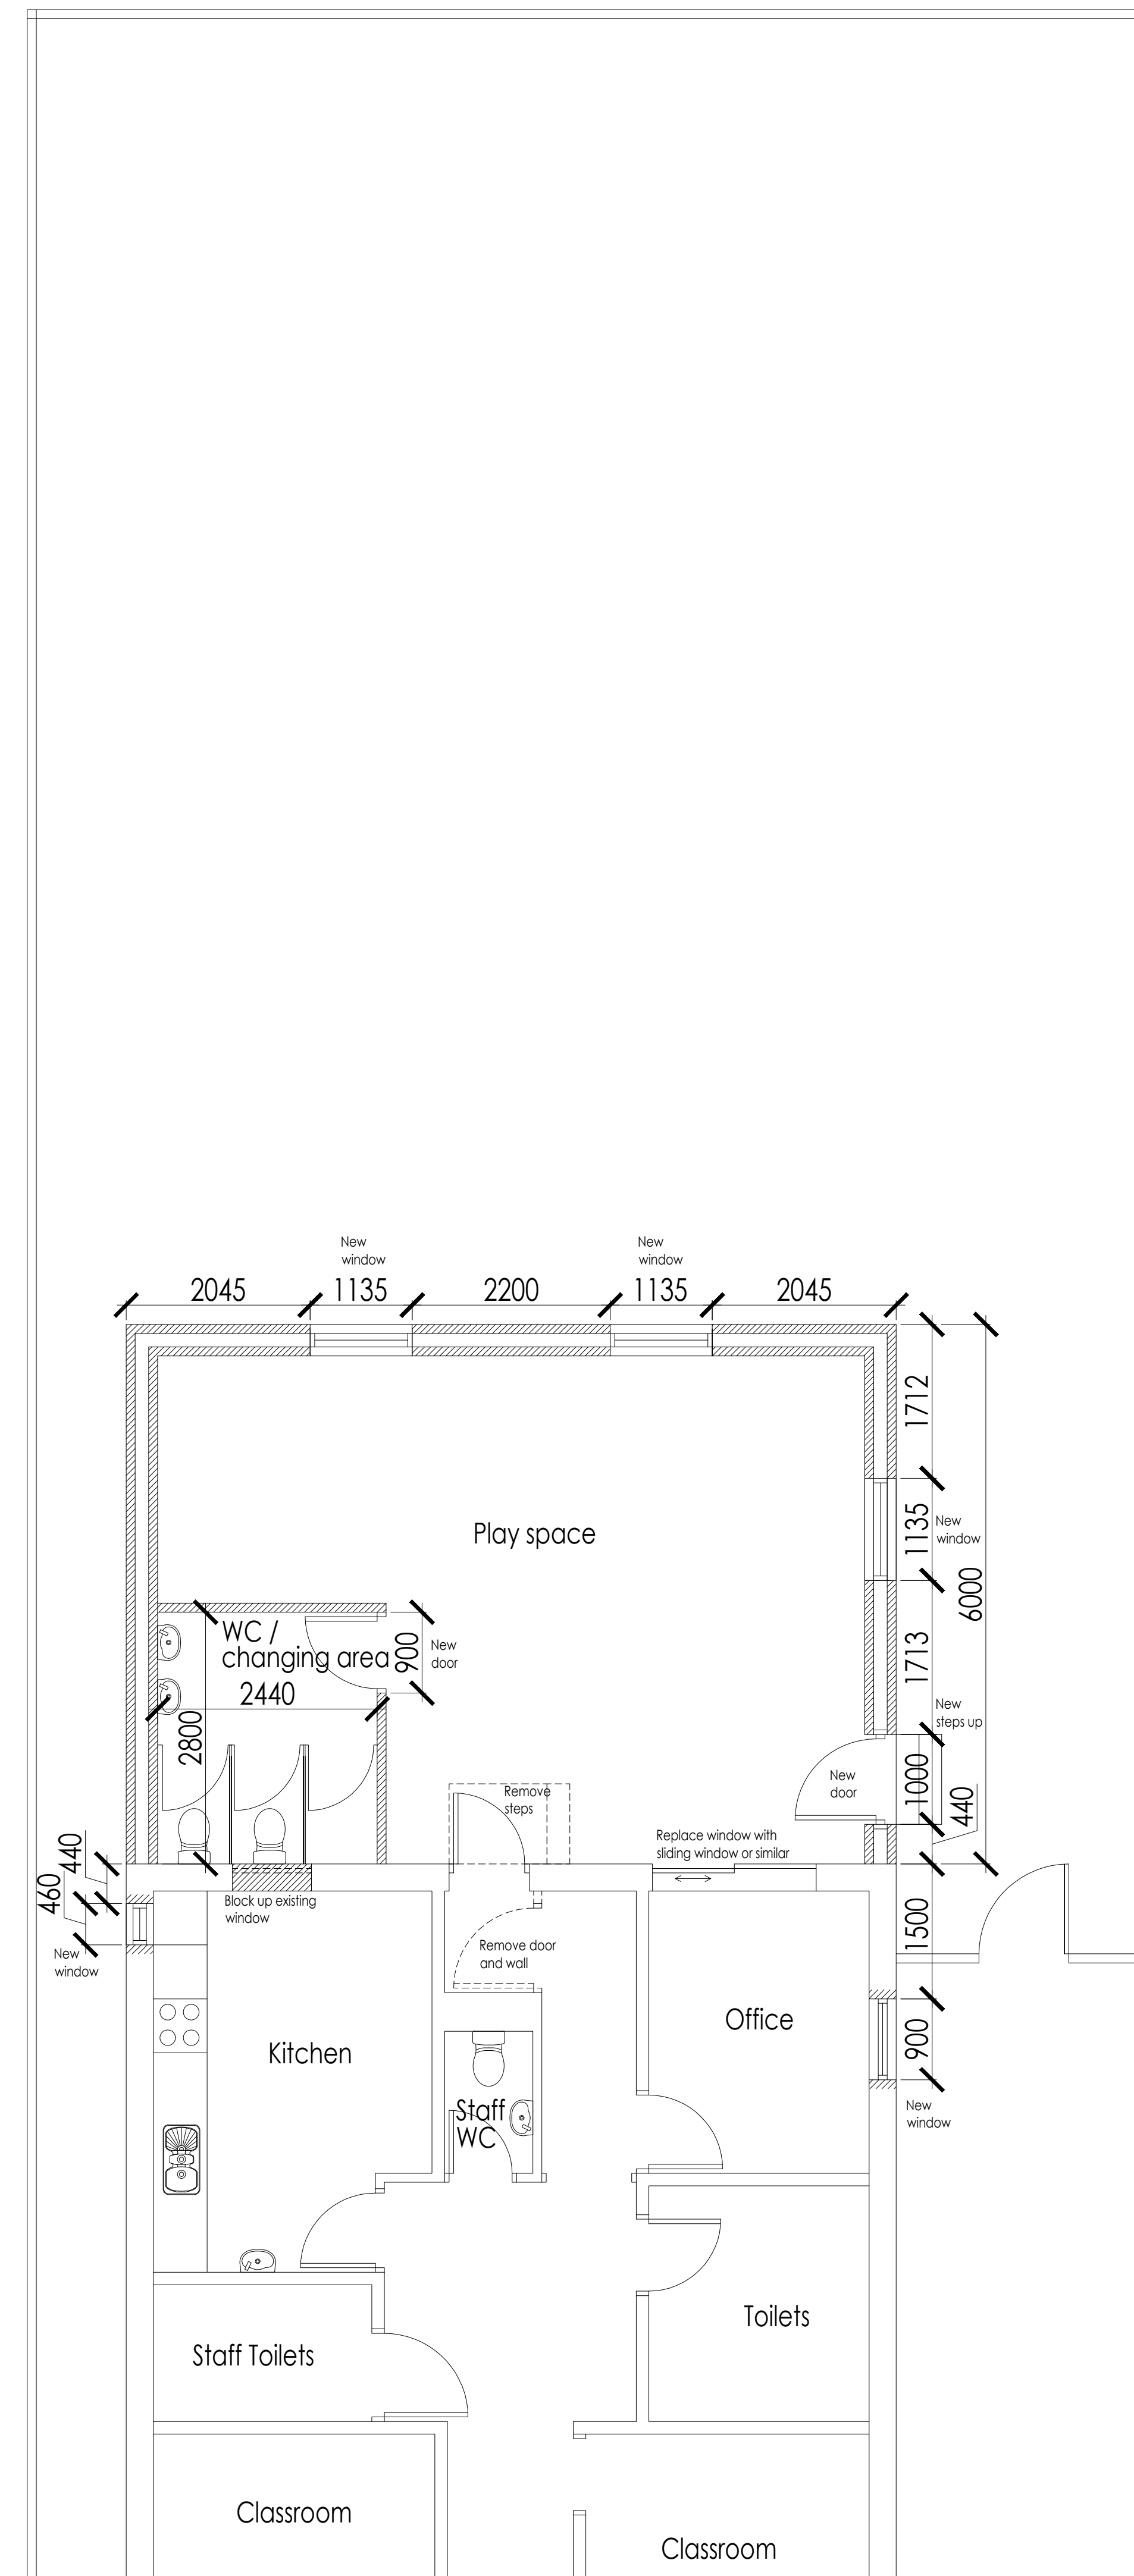

PROPOSED GROUND FLOOR PLAN

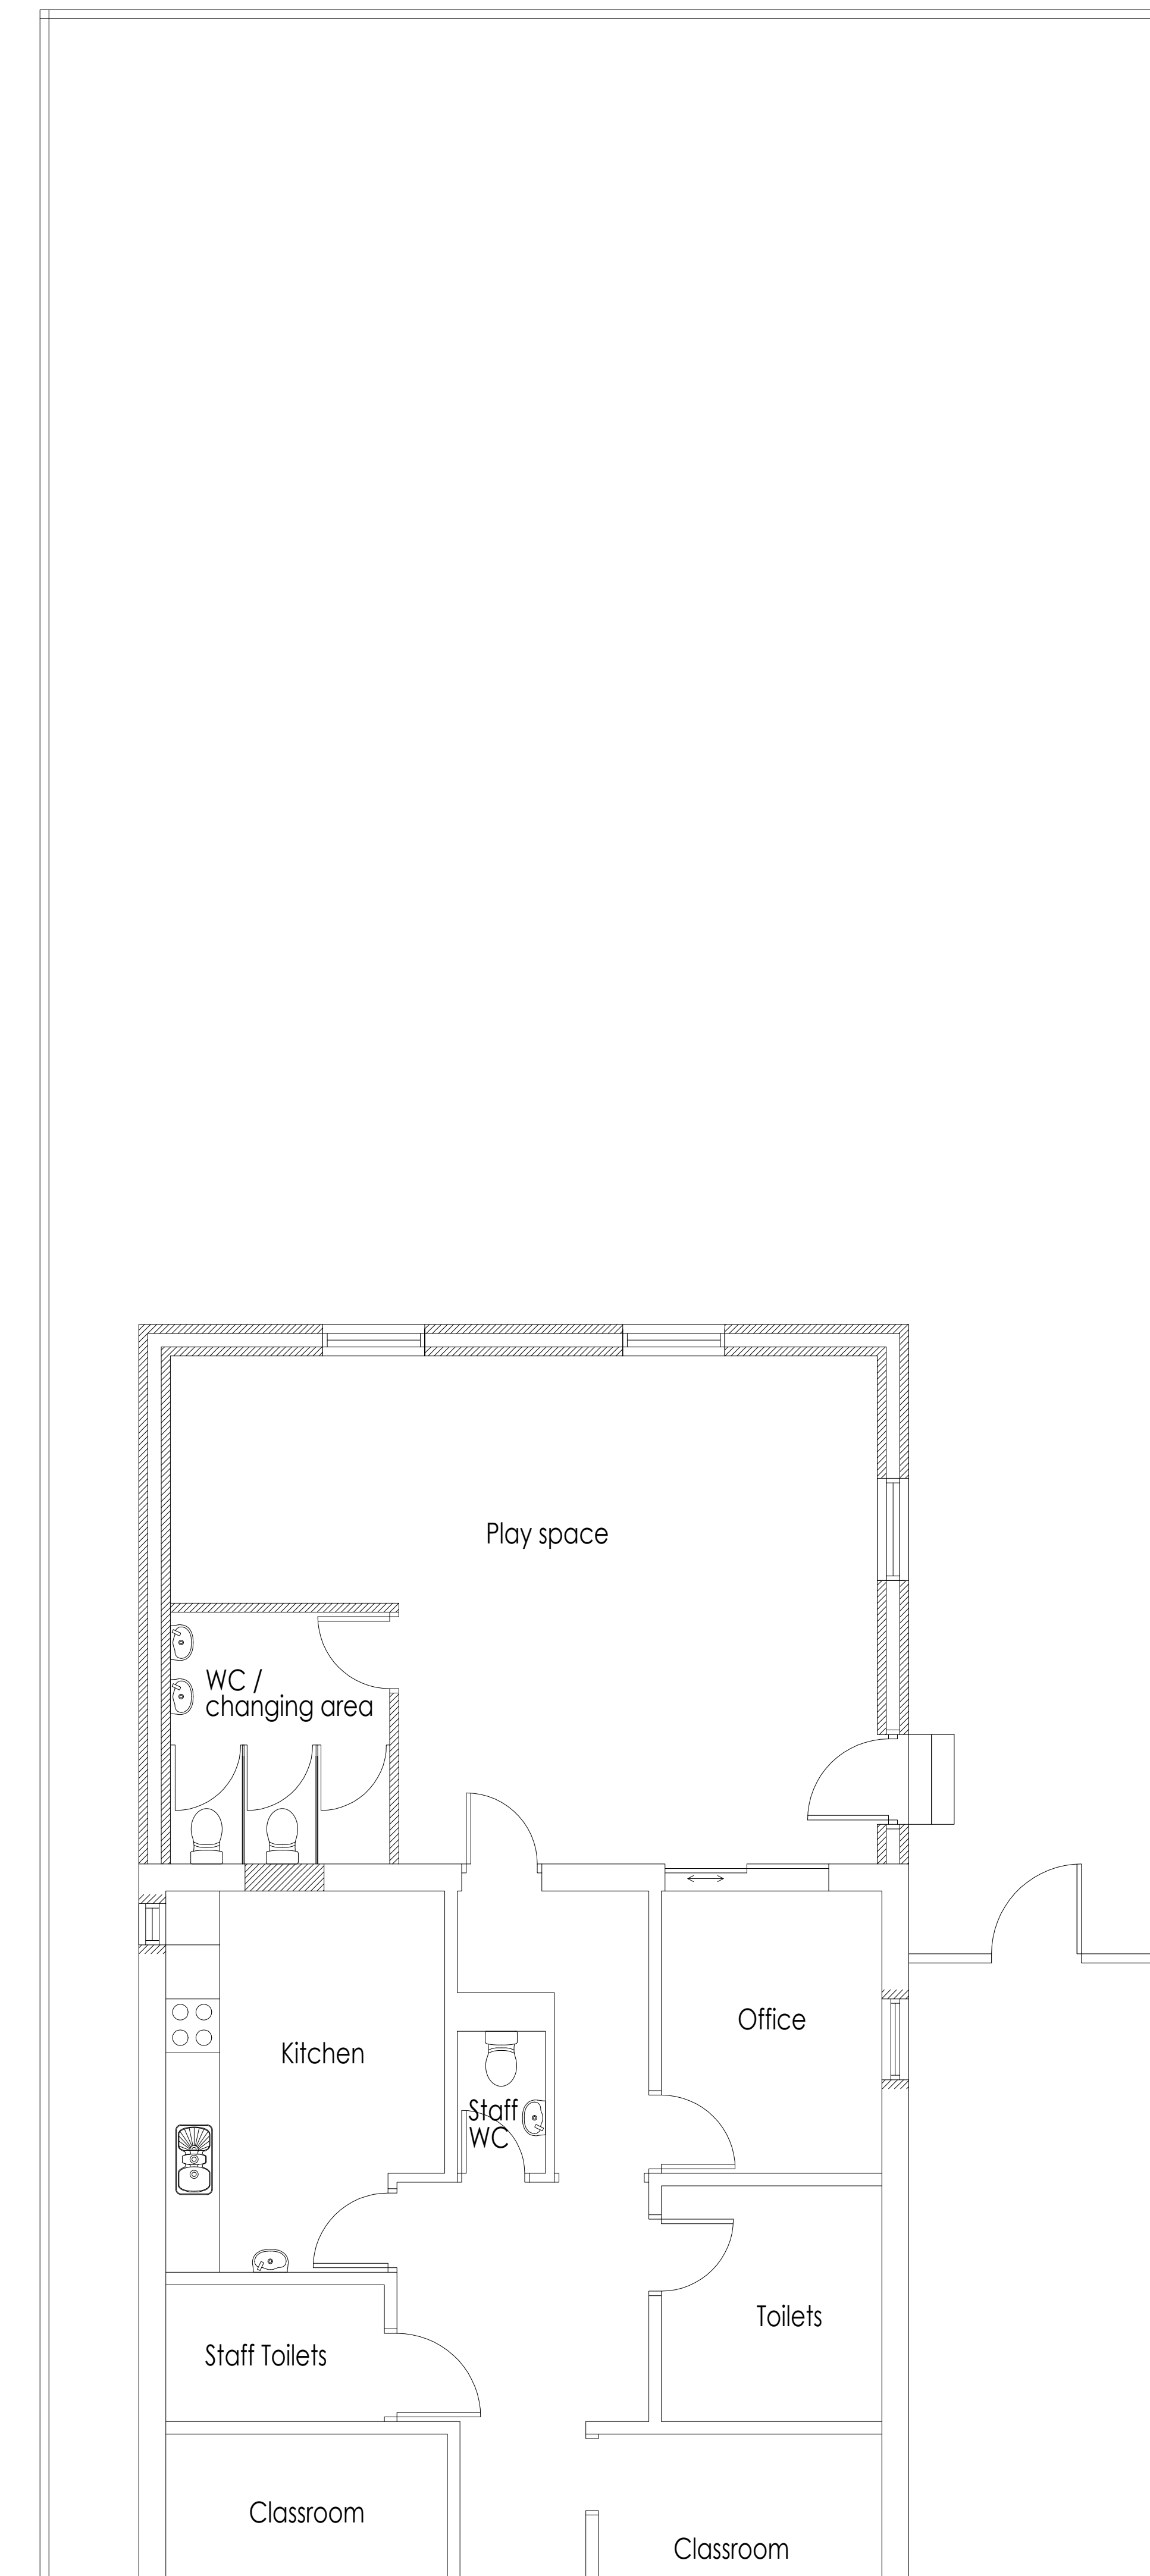

PROPOSED GROUND FLOOR PLAN
(not showing demolition)