


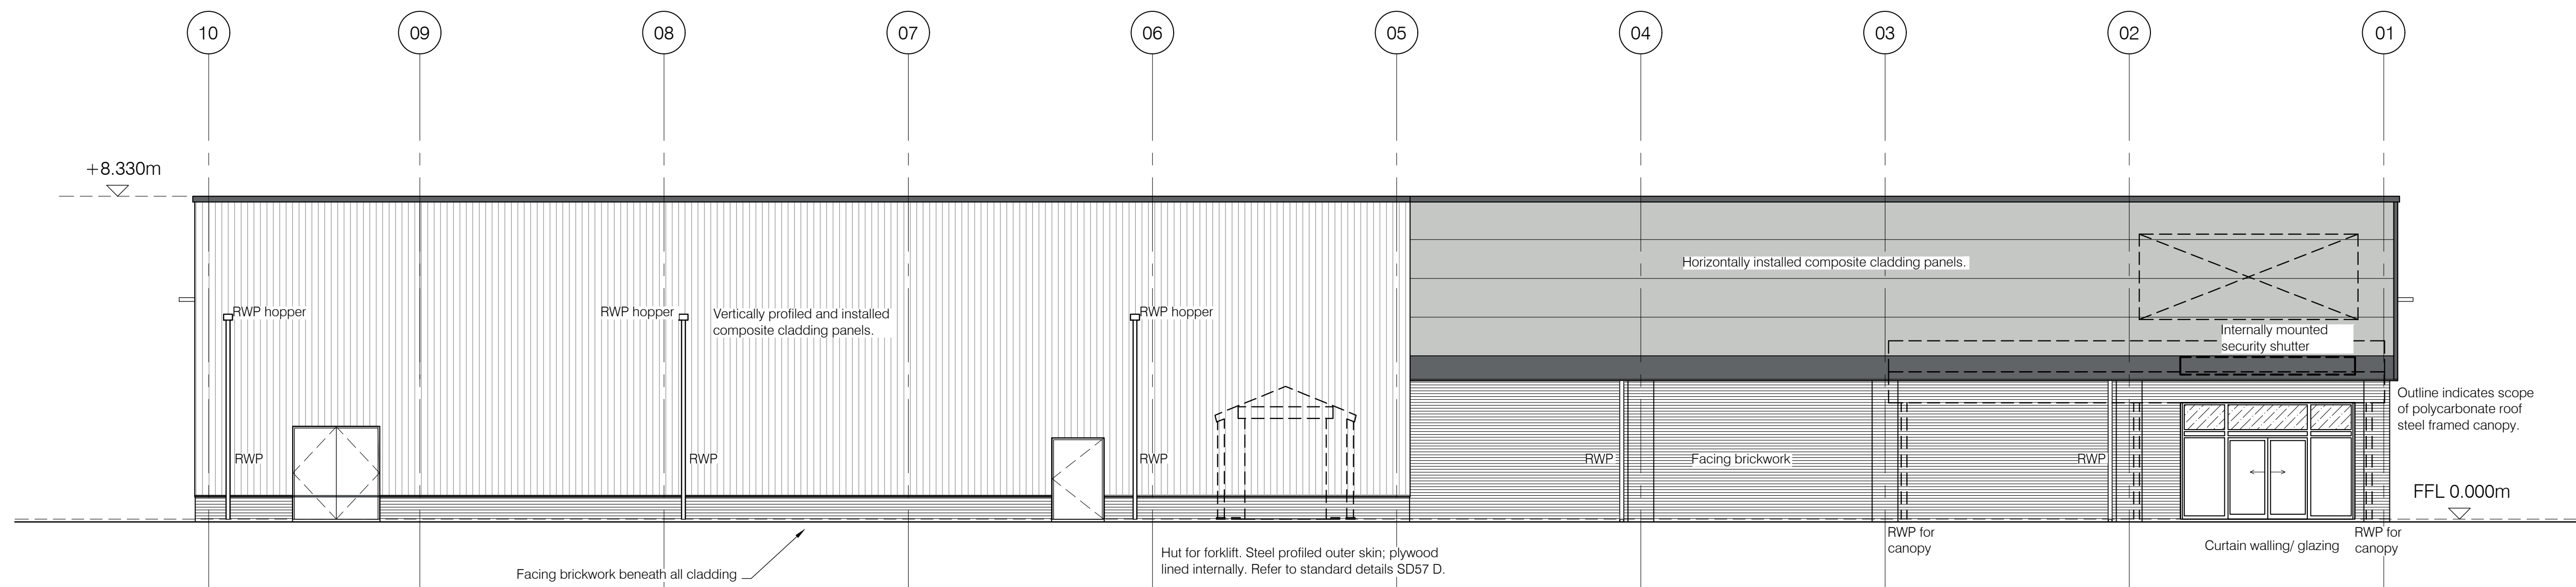

South Elevation

Schedule of Materials

Parapet flashing
Colour: Anthracite, RAL 7016

Composite cladding panels in 1000mm modules
Colour: Anthracite, RAL 7016

Composite cladding panels in 1000mm modules
Colour: Silver, RAL 9006

Composite vertical profiled cladding panels.
Colour: Silver, RAL 9006


Facing brickwork - Ibstock - Clerkenwell - Light Grey
A5147A half lap stretcher bond, light grey mortar & bucket handle pointing.

PPC Window /door frames and curtain walling with grey tinted
anti-sun glazing and grey lookalike panel spandrels where required.
Frame colour Inside & Outside: Basalt Grey, RAL 7012.

To all glazing vinyl applied silver roundels.
All glazing to have security shutters installed.
Overall U value to achieve 1.6W/m2K.
All sliding doorsets to be procured by the main contractor and free issued to the fit out contractor.

Personnel Doors
Steel coated doors
Colour: Inside & Outside: Basalt Grey, RAL 7012
Sizes: single 1360 x 2100mm, double 2360 x 2400mm.

All external fabric to comply with Home Bargains
Developers Specification Rev C.

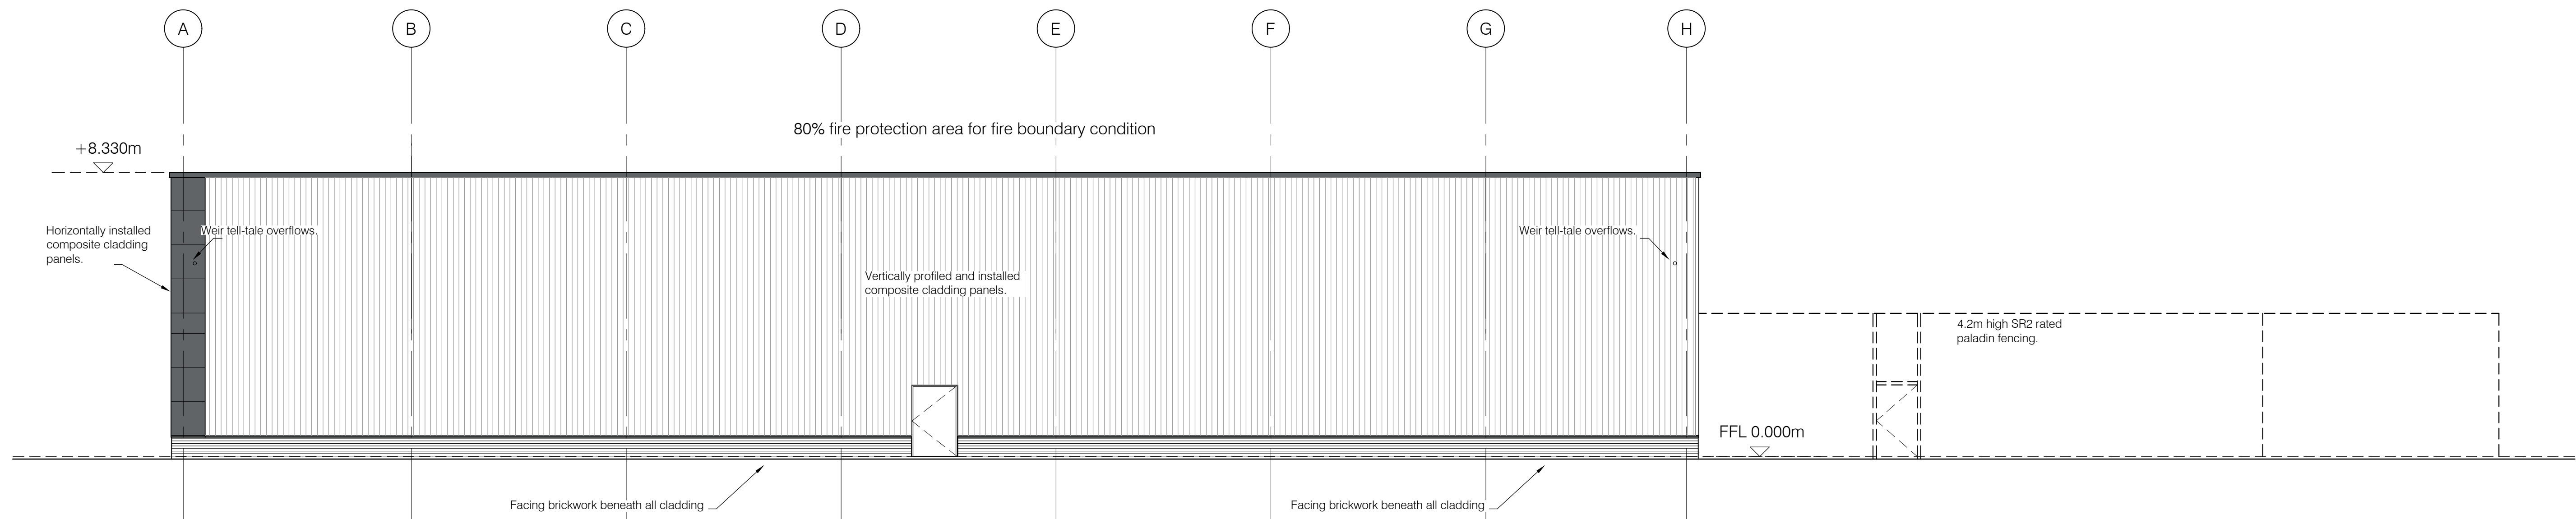

West Elevation

C01	10.10.2025	Issued as construction drawing.	ks
P03	11.07.2025	Cladding colours indicated.	aro
P02	27.06.2025	Client instructions/ clarifications: - 4.2m high fencing. - forklift hut location identified. - shutters identified as internally mounted within building. - Weir overflows/ tell tales added to gutter ends.	aro
P01	20.06.2025	First issue.	aro



aja architects
1170 Elliott Court
Herold Avenue
Coventry Business Park
COVENTRY CV5 6UB
T: 024 7625 3200
E: aja@aja-architects.com
W: www.aja-architects.com

AJA Architects is the trading name of AJA Architects Consulting Limited a limited company no. 10487961 and AJA Architects LLP is limited liability partnership registered in England no. OC306721.

client



project

Wilson Road, Huyton
Liverpool

drawing

Retail Unit
Elevations 2 of 2

scale	1:100 @ A0	drawn	aro
checked	spp	date	20.06.25

no

7182-514 Rev C01

