


Whiston - Phase 2

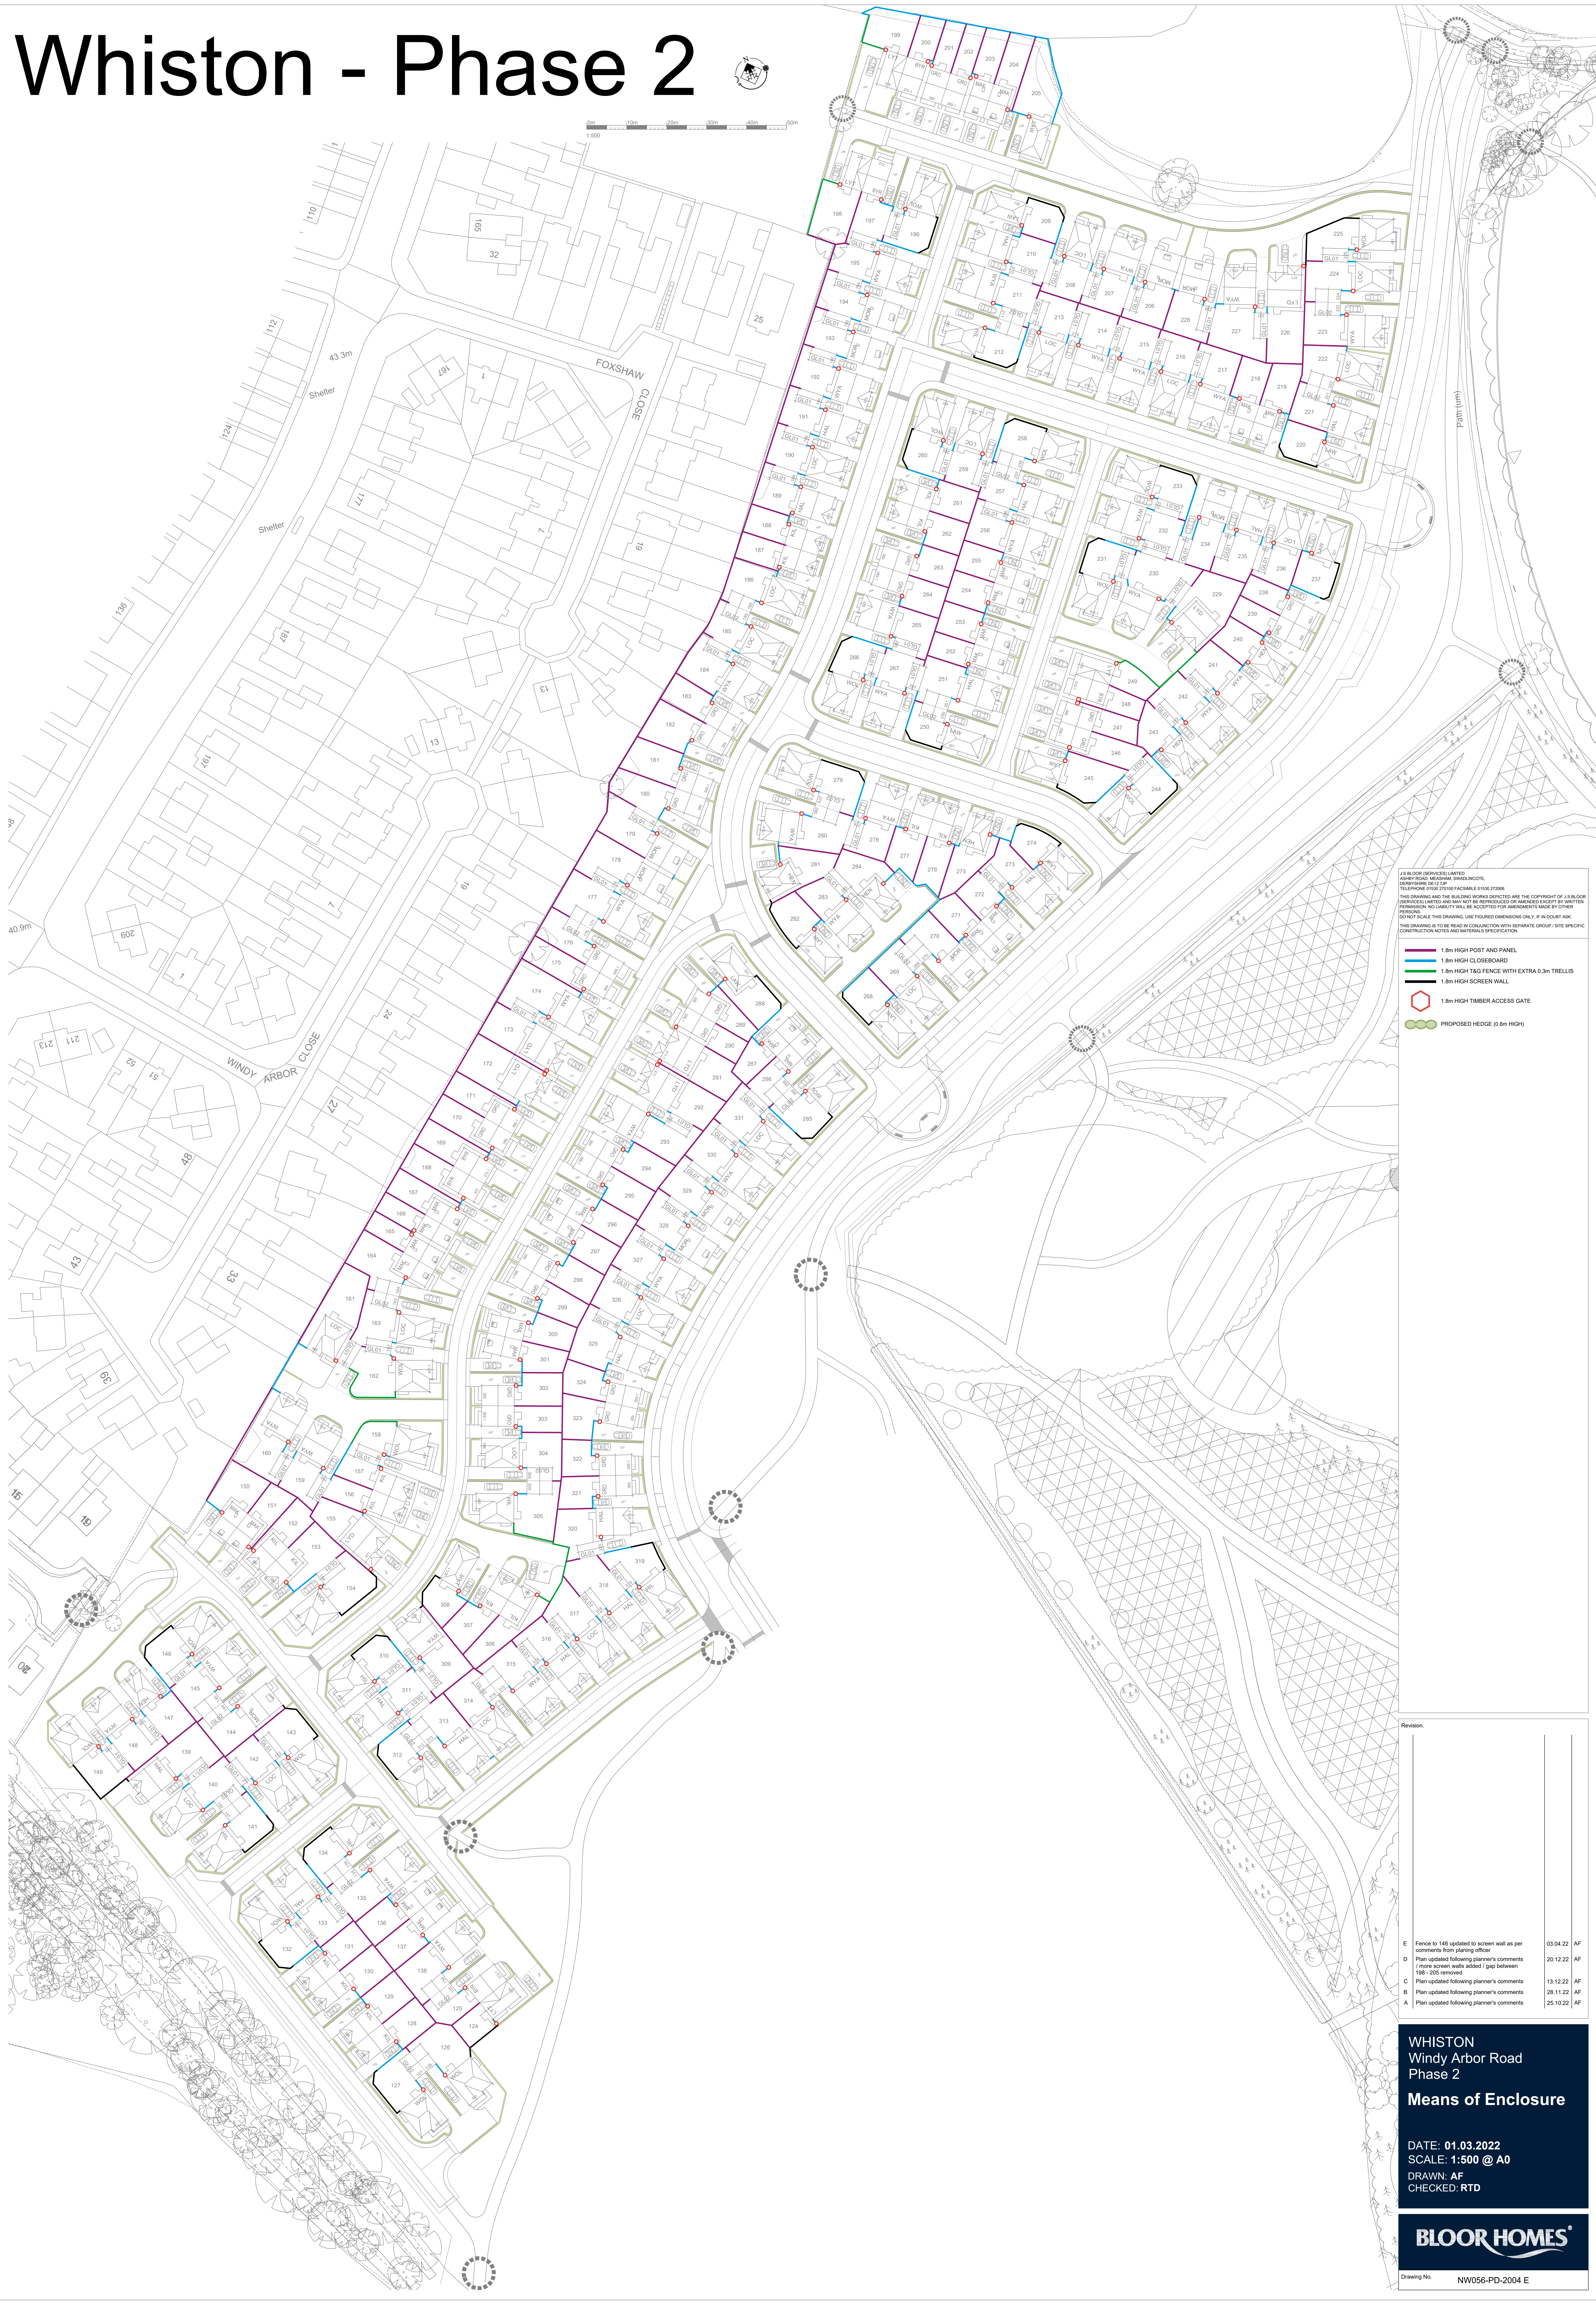

- 1.8m HIGH POST AND PANEL
1.8m HIGH CLOSEBOARD
1.8m HIGH T&G FENCE WITH EXTRA 0.3m TRELLIS
1.8m HIGH SCREEN WALL
1.8m HIGH TIMBER ACCESS GATE
PROPOSED HEDGE (0.6m HIGH)

Revision		
E	Fence to 146 updated to screen wall as per comments from planning officer	03.04.22 AF
D	Plan updated following planner's comments / more screen walls added / gap between 198 - 205 removed	20.12.22 AF
C	Plan updated following planner's comments	13.12.22 AF
B	Plan updated following planner's comments	28.11.22 AF
A	Plan updated following planner's comments	25.10.22 AF

WHISTON
Windy Arbor Road
Phase 2

Means of Enclosure

DATE: 01.03.2022
SCALE: 1:500 @ A0
DRAWN: AF
CHECKED: RTD