


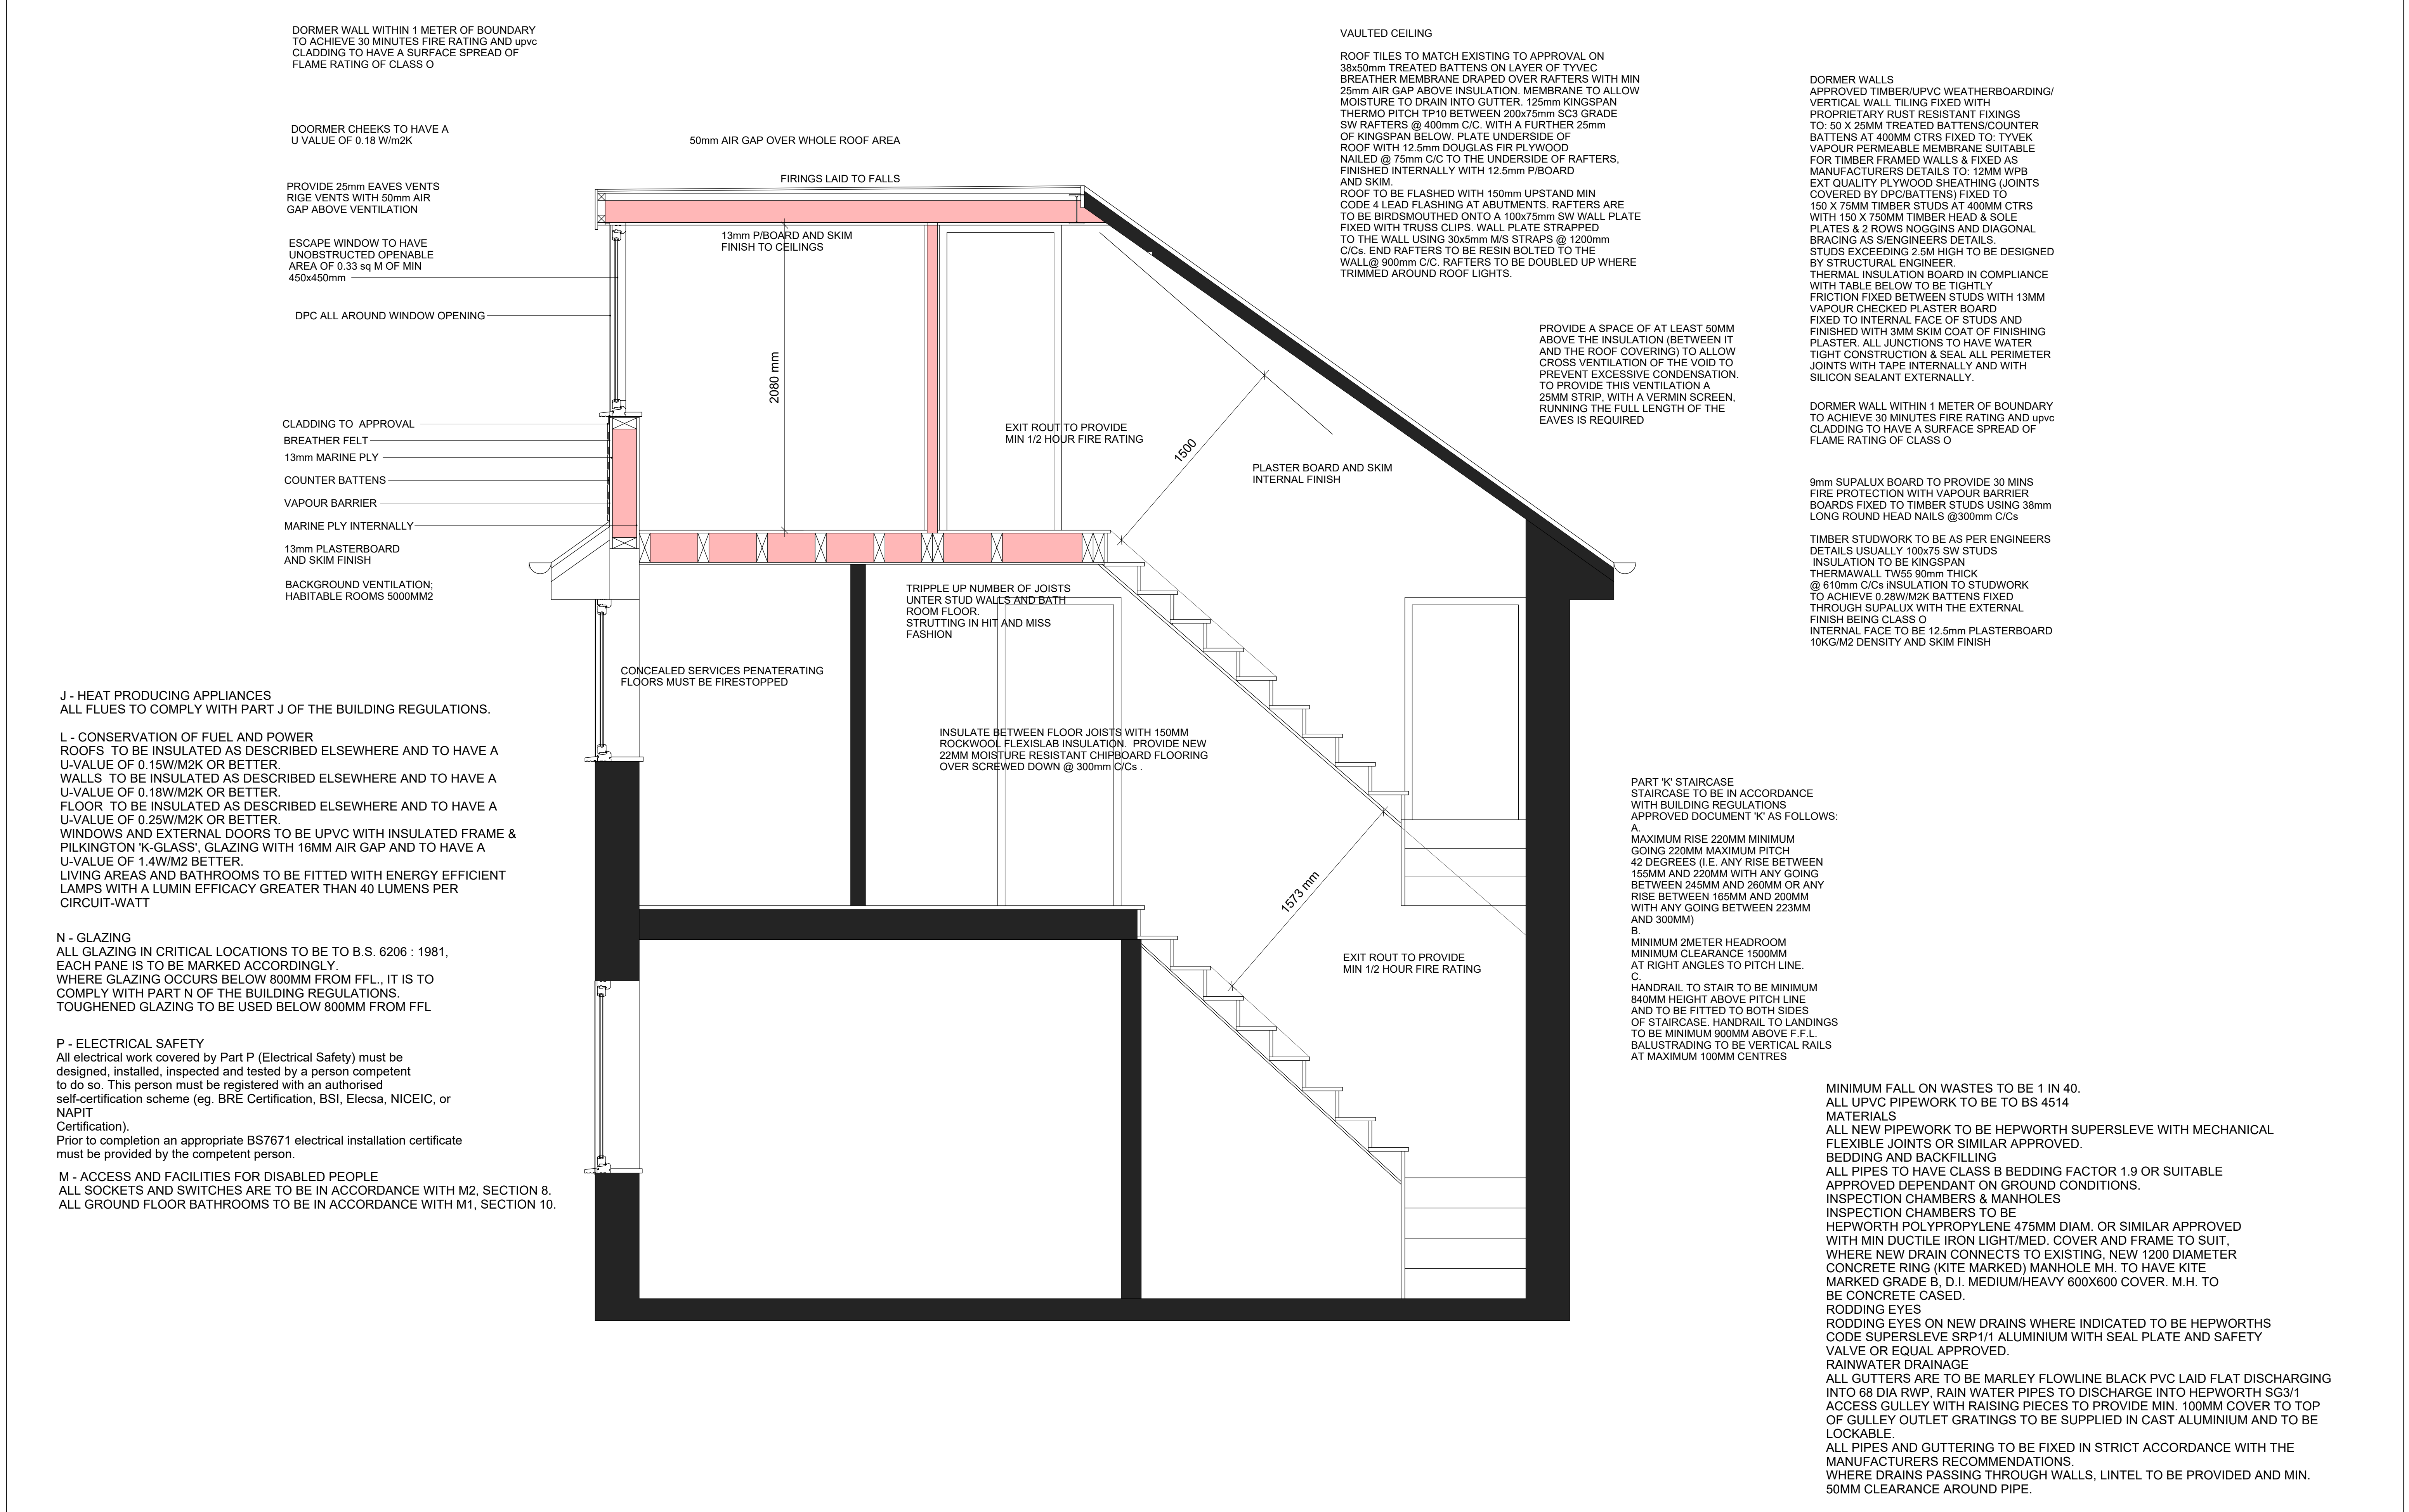

PROJECT TITLE PROPOSED SIDE EXTENSION AND LOFT CONVERSION	DRAWING TITLE PROPOSED SECTION B-B	7 KENDAL CLOSE RAINFORD WA11 7LG Tel: 07786 362 196 EMAIL: gemorris@blueyonder.co.uk	G A R Y MORRIS	CLIENT Rachel Higgins 1 Lancing Close L25 9PZ			004
					SCALE	1:20	
					DATE	01:10:2025	
					REV		
						RH	