


Legend:


- denotes 2.4m high paladin security fence  
Colour: Black
- denotes 2.4m high hit & miss timber fence

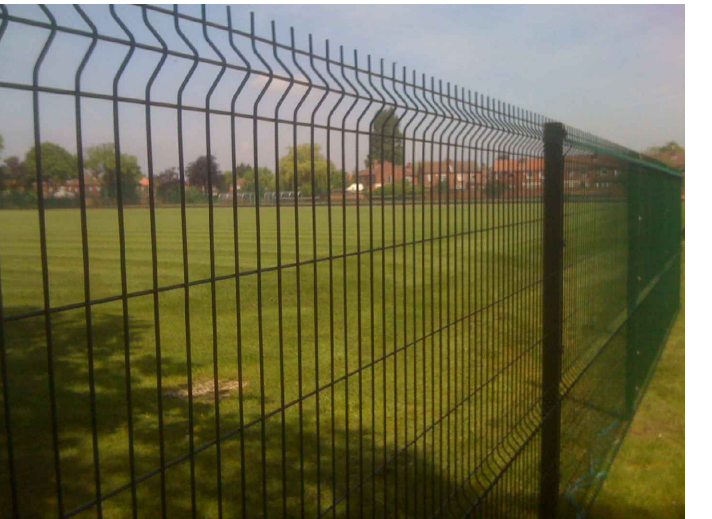

**Paladin 2.4m high Security Fence**



### 2.4m high Timber Hit & Miss Fence

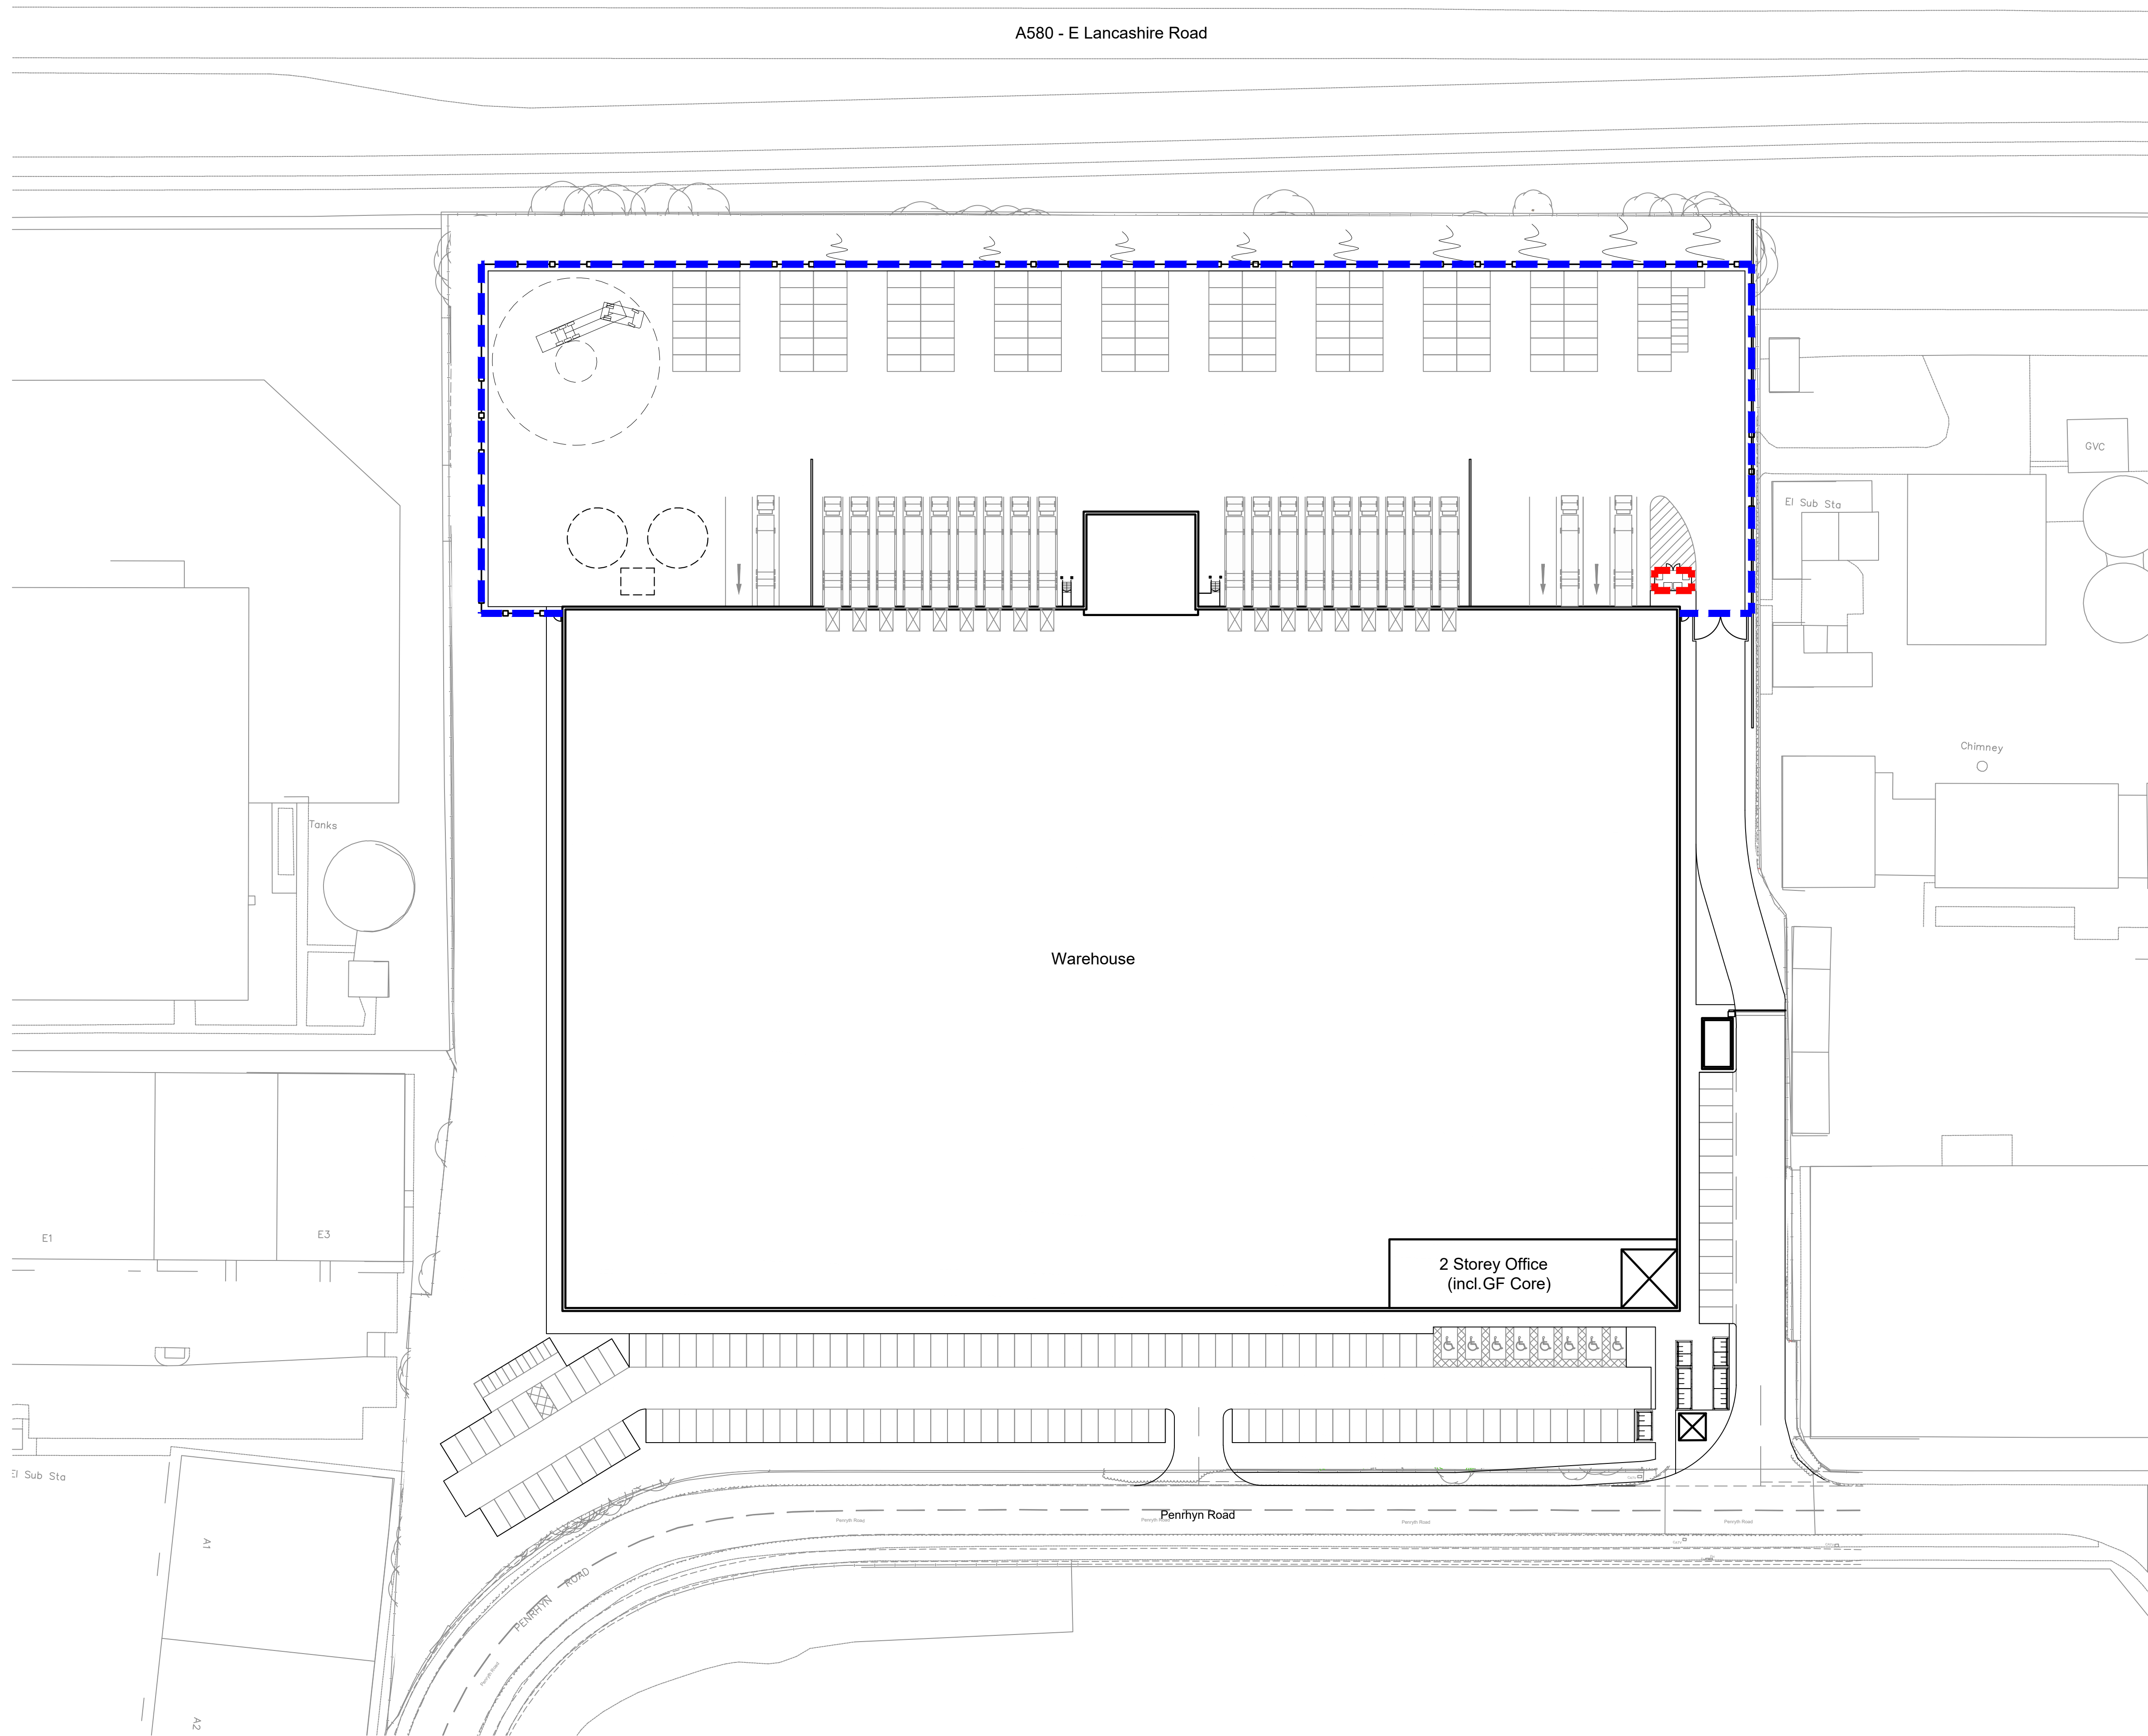

10m SCALE 1:500

# PLANNING

THIS DRAWING IS FOR PLANNING CONSIDERATION ONLY  
AND SHOULD NOT BE USED FOR ANY OTHER PURPOSE

| rev | amendments | by | ckd | date |
|-----|------------|----|-----|------|
|-----|------------|----|-----|------|

enrhyn Road, Knowsley Business  
ark, Merseyside  
Site Layout - Fence Layout

GRAFTONGATE



Newark Beacon, Cafferata Way, Newark, Nottinghamshire NG24 2TN  
o. +44 (0)1636 653027 e. [info@umcarchitects.com](mailto:info@umcarchitects.com)

|                  |            |
|------------------|------------|
| Drawing Status:  | Planning   |
| Drawn / Checked: | RF / LF    |
| Date:            | 12/01/2022 |
| Scale:           | 1:500 A1   |
| Drawing no:      | Revision:  |
| 21002 P0103      | E          |