


- Layout to be confirmed

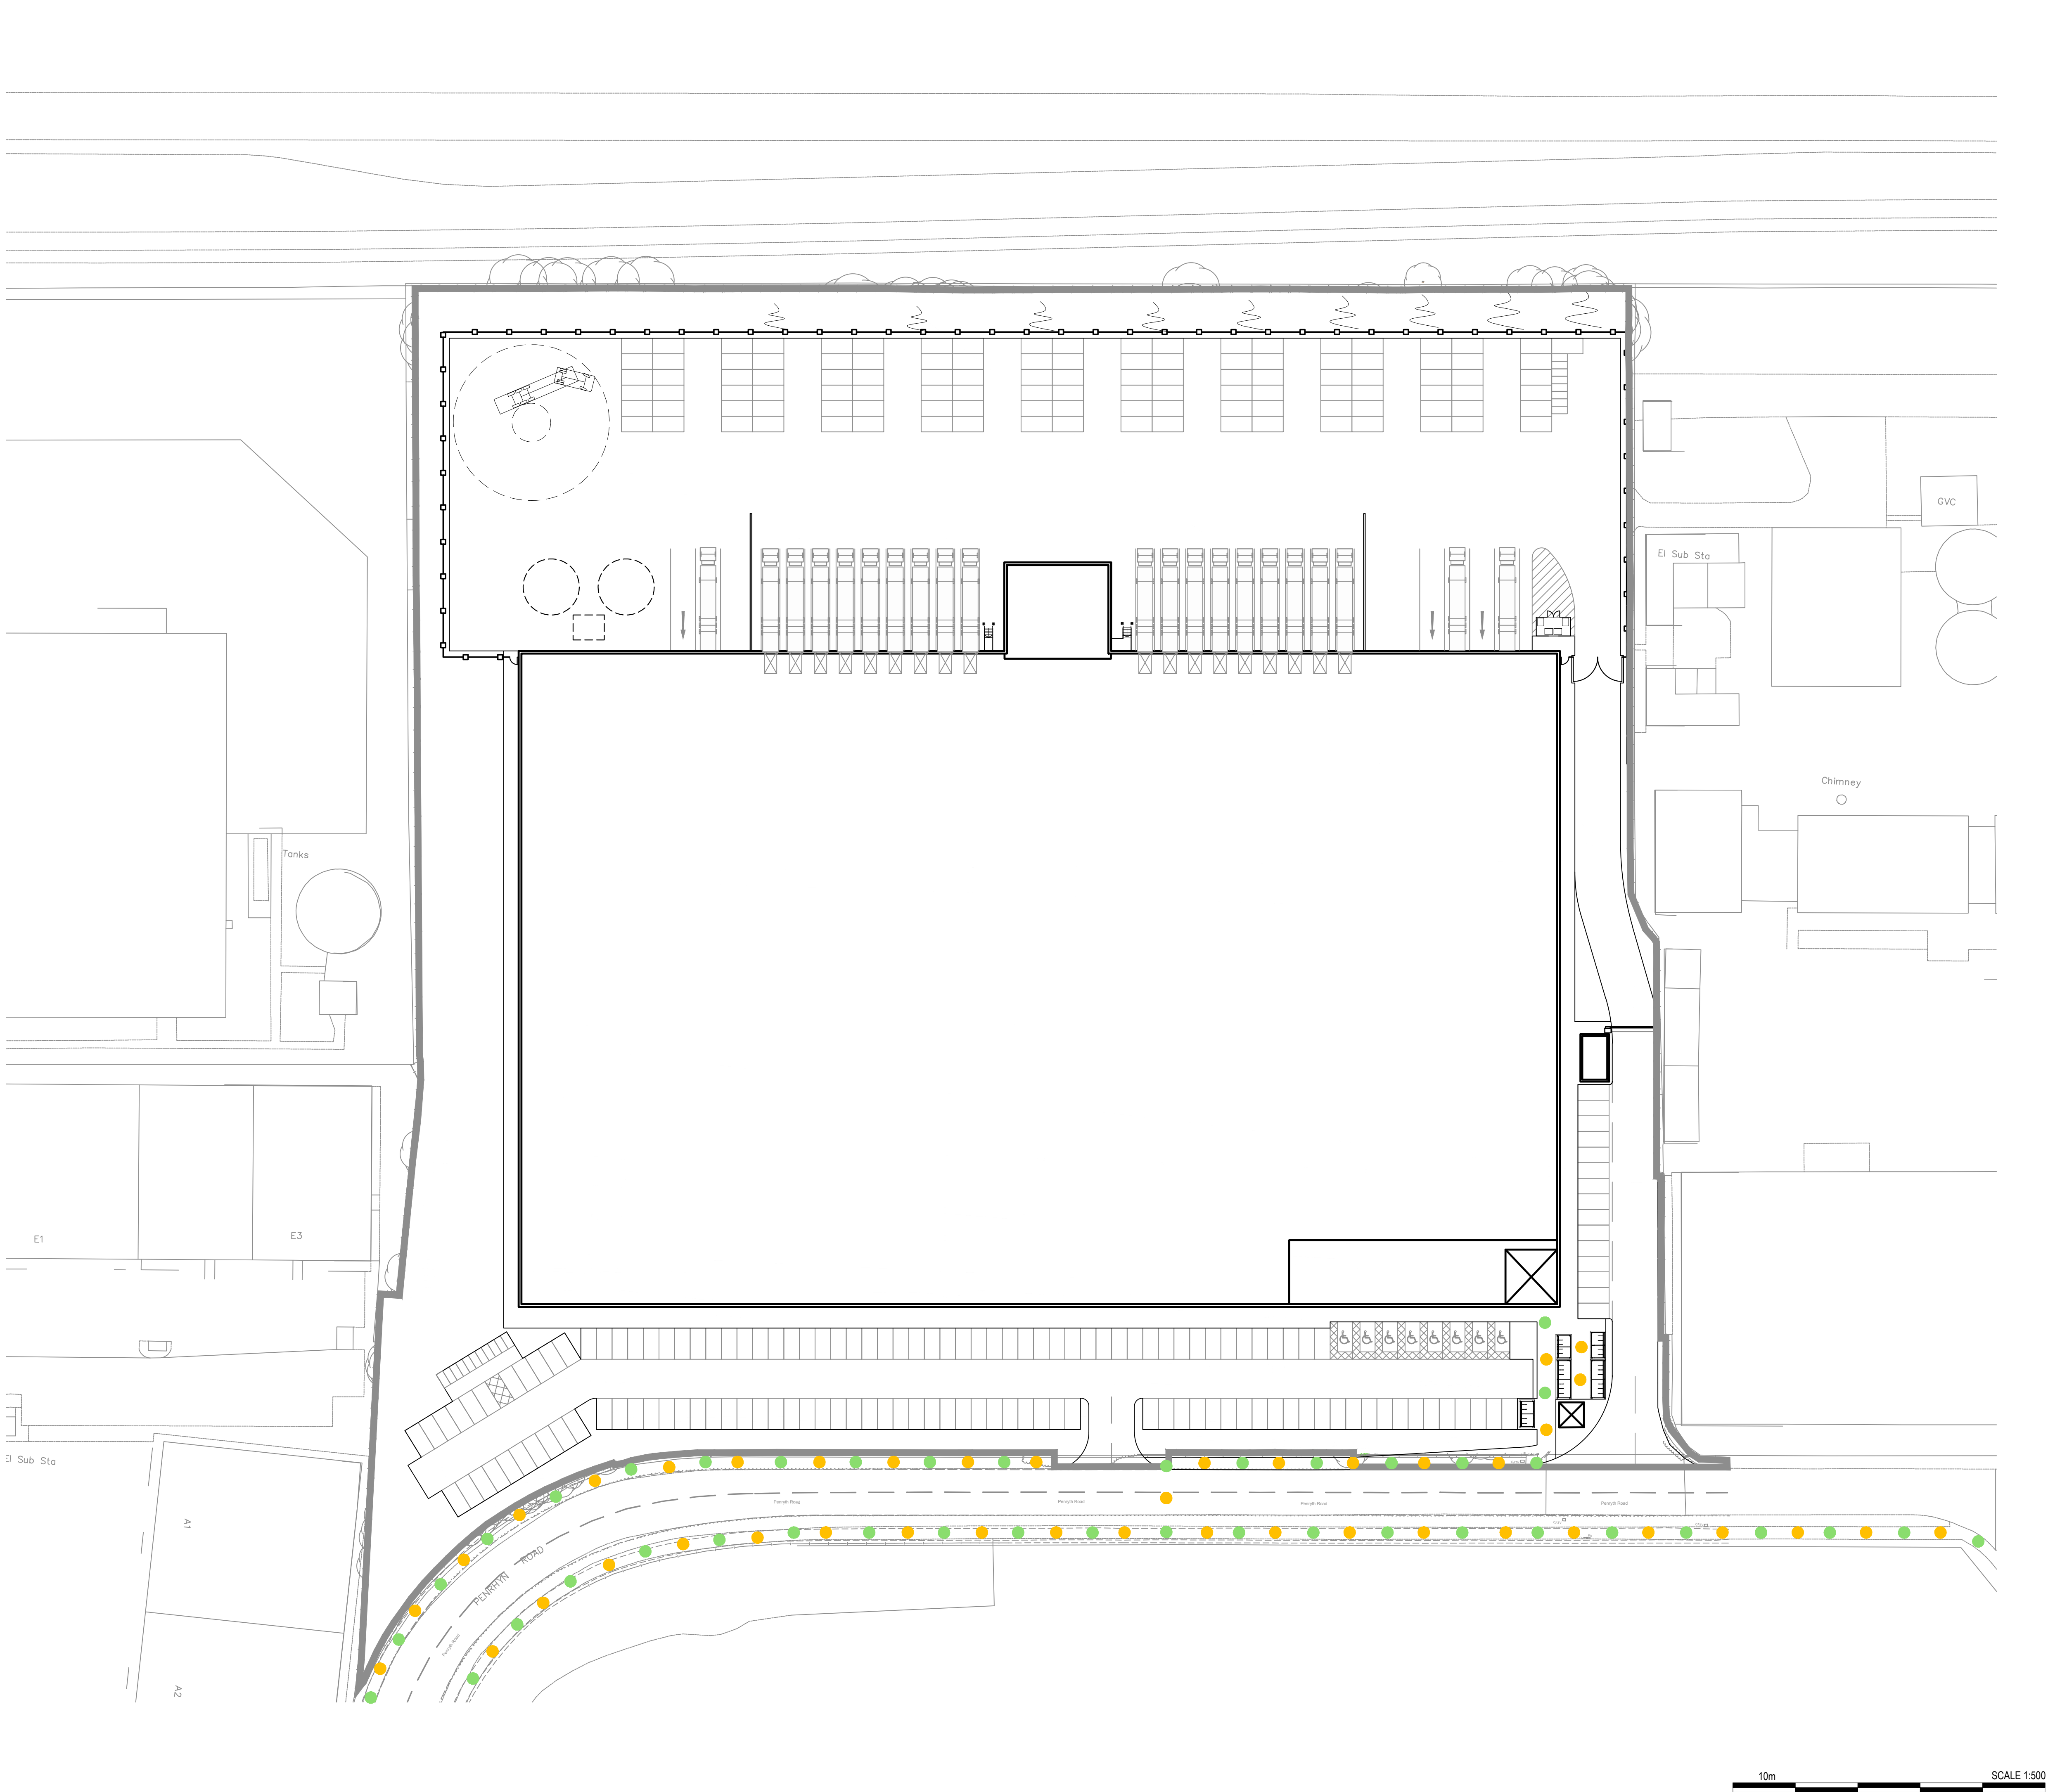

- Revision reference

Key	
●	- Pedestrian route
●	- Cycle route

rev	amendments	by	ckd	date

Penrhyn Road, Knowsley Business Park, Merseyside

Site Layout - Pedestrian & Cycle Routes

GRAFTONGATE



umc
architects

Newark Beacon, Cafferata Way, Newark, Nottinghamshire NG24 2TN
t: +44 (0)1636 653027 e: info@umcarchitects.com

Drawing Status:	Planning
Drawn / Checked:	CJD / LF
Date:	19.01.2022
Scale:	1:500 A1
Drawing no:	Revision:
21002 P0105	E

PLANNING

THIS DRAWING IS FOR PLANNING CONSIDERATION ONLY AND SHOULD NOT BE USED FOR ANY OTHER PURPOSE

10m SCALE 1:500