


- Dimensions are in millimeters, unless stated otherwise.
- Scaling of this drawing is not recommended.
- It is the recipient's responsibility to print this document to the correct scale.
- All relevant drawings and specifications should be read in conjunction with this drawing.

- Layout to be confirmed

C1 - Revision reference

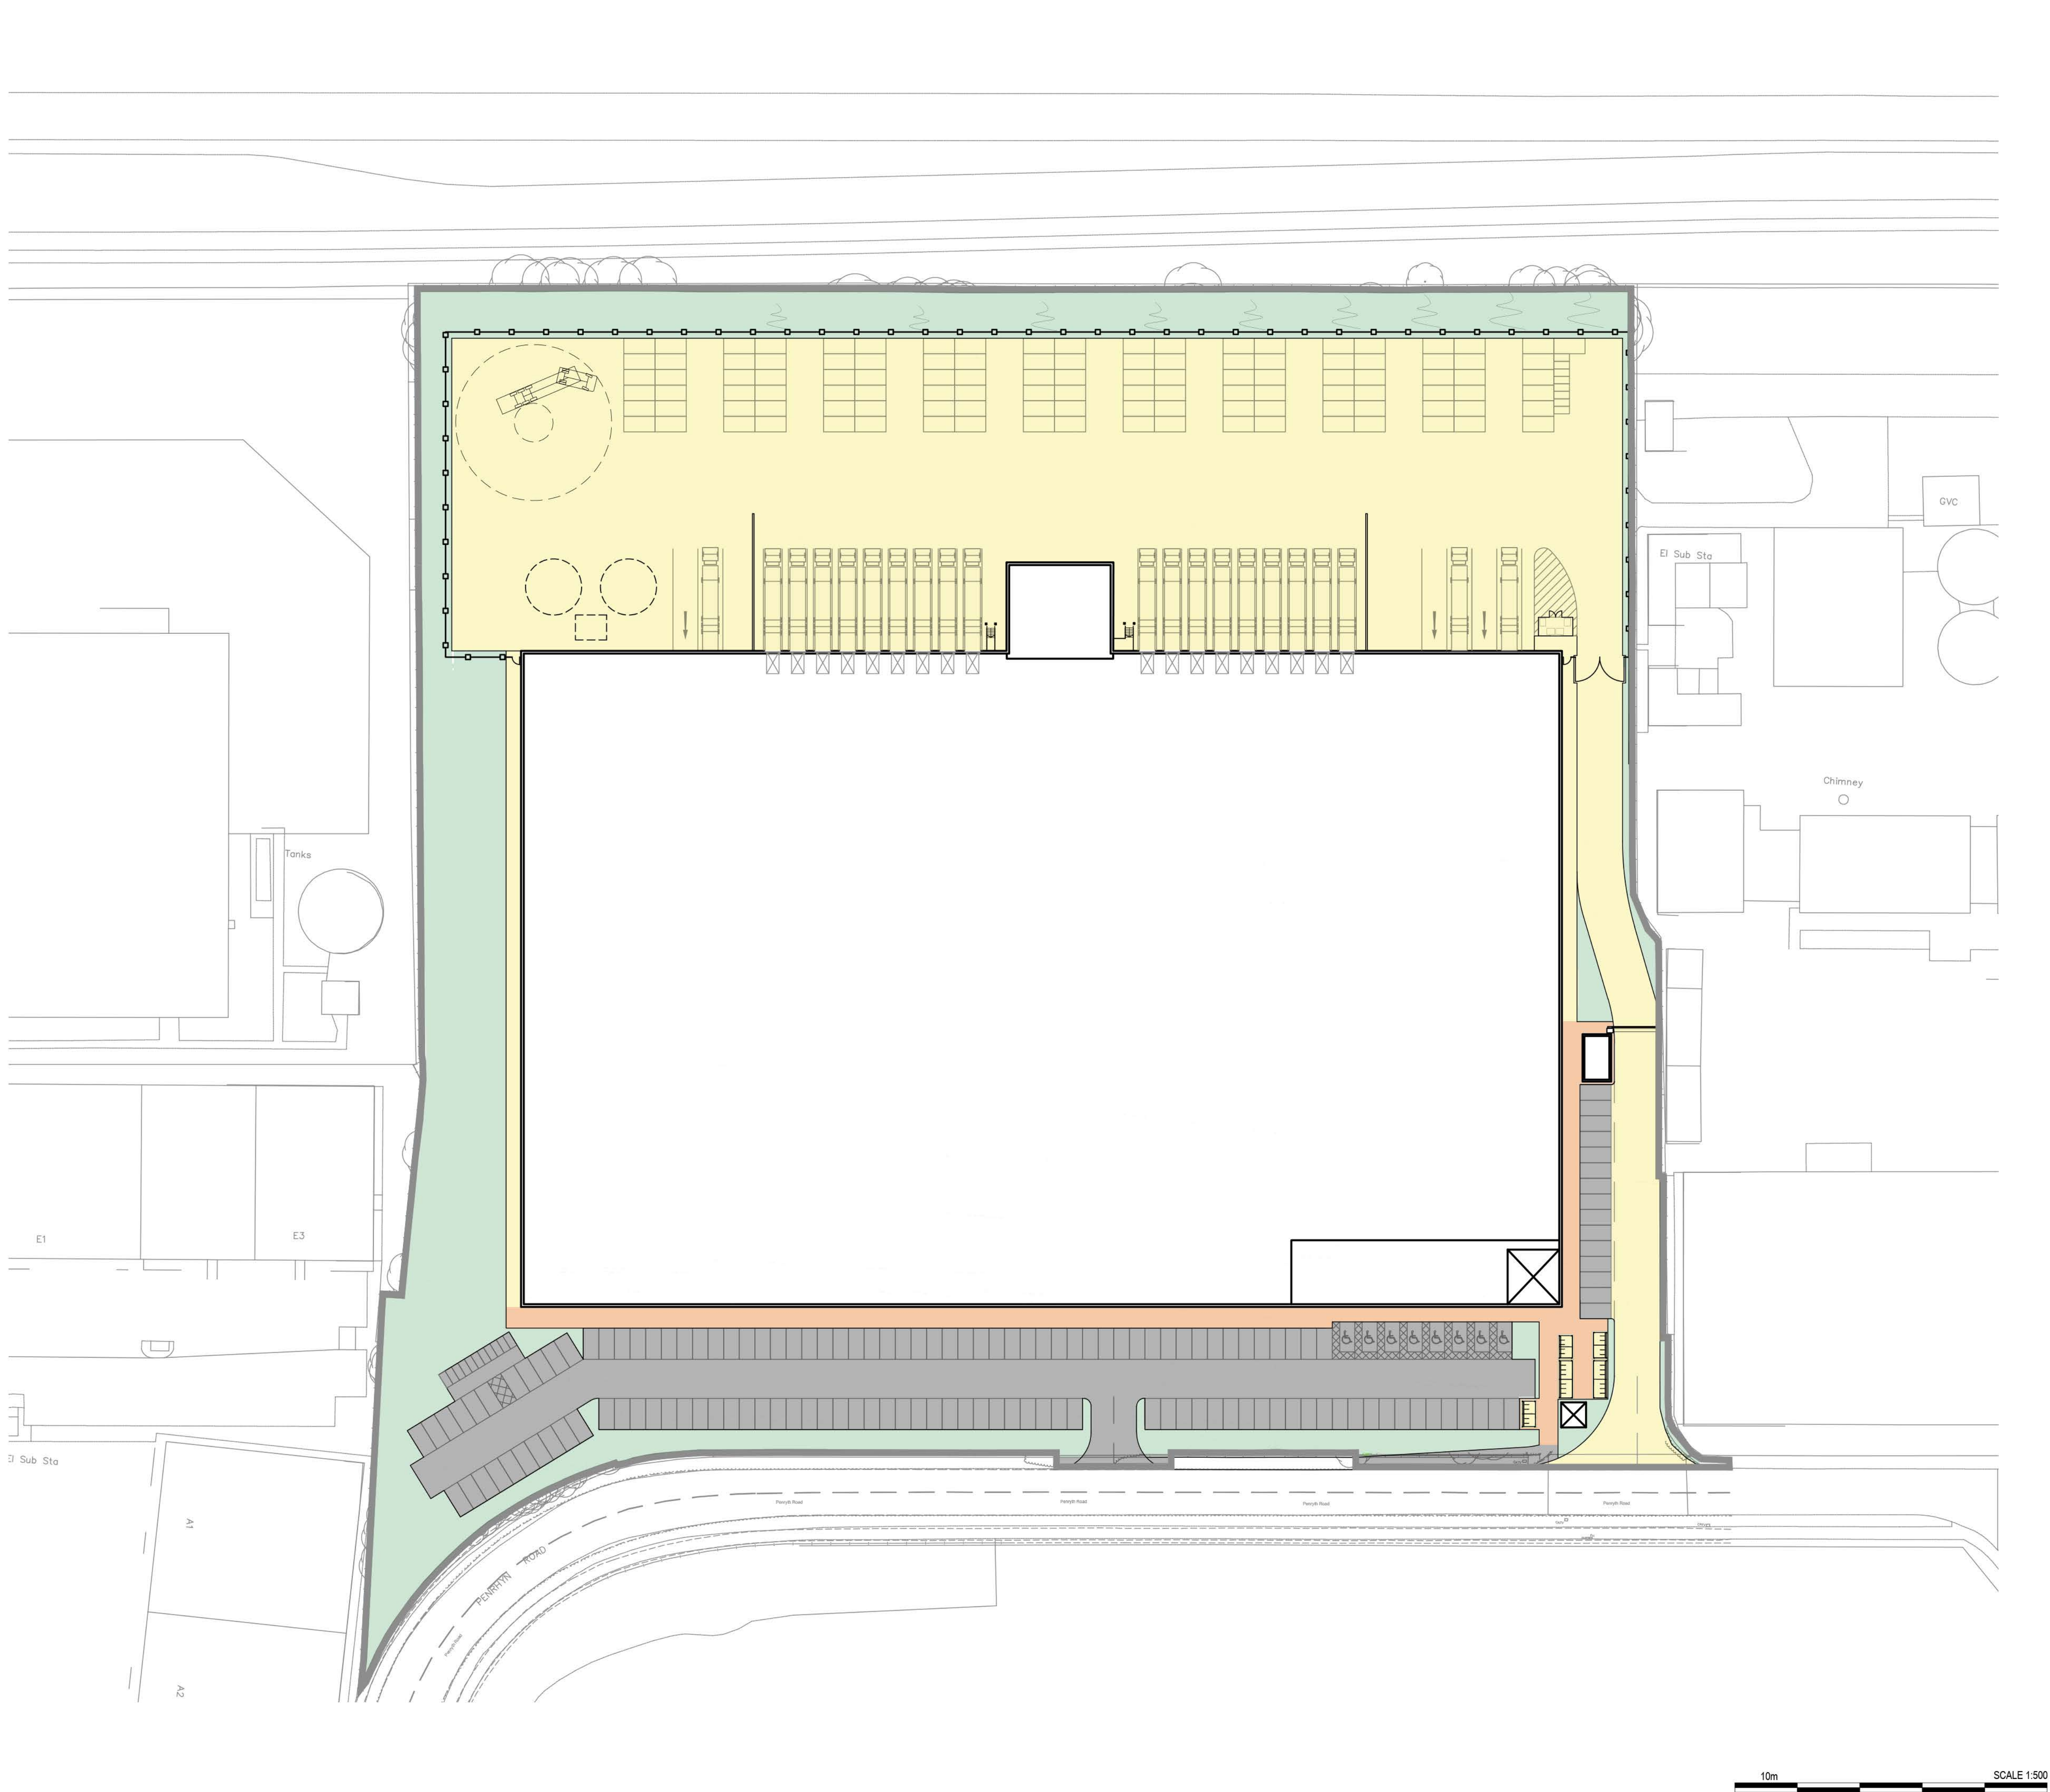

Soft Landscaping to landscape design



Concrete to yard areas and building circulation footpaths



Block paving to footpaths



Tarmac Bays

PLANNING

THIS DRAWING IS FOR PLANNING CONSIDERATION ONLY
AND SHOULD NOT BE USED FOR ANY OTHER PURPOSE

rev	amendments	by	ckd	date
-----	------------	----	-----	------

Penrhyn Road, Knowsley Business Park, Merseyside
Site Layout - External Finishes

GRAFTONGATE



Newark Beacon, Cafferata Way, Newark, Nottinghamshire NG24 2TN
t: +44 (0)1636 653027 e: info@umcarcitects.com

Drawing Status:	Planning
Drawn / Checked:	CJD / LF
Date:	19/01/2022
Scale:	1:500 A1
Drawing no:	Revision:
21002 P0106	E