

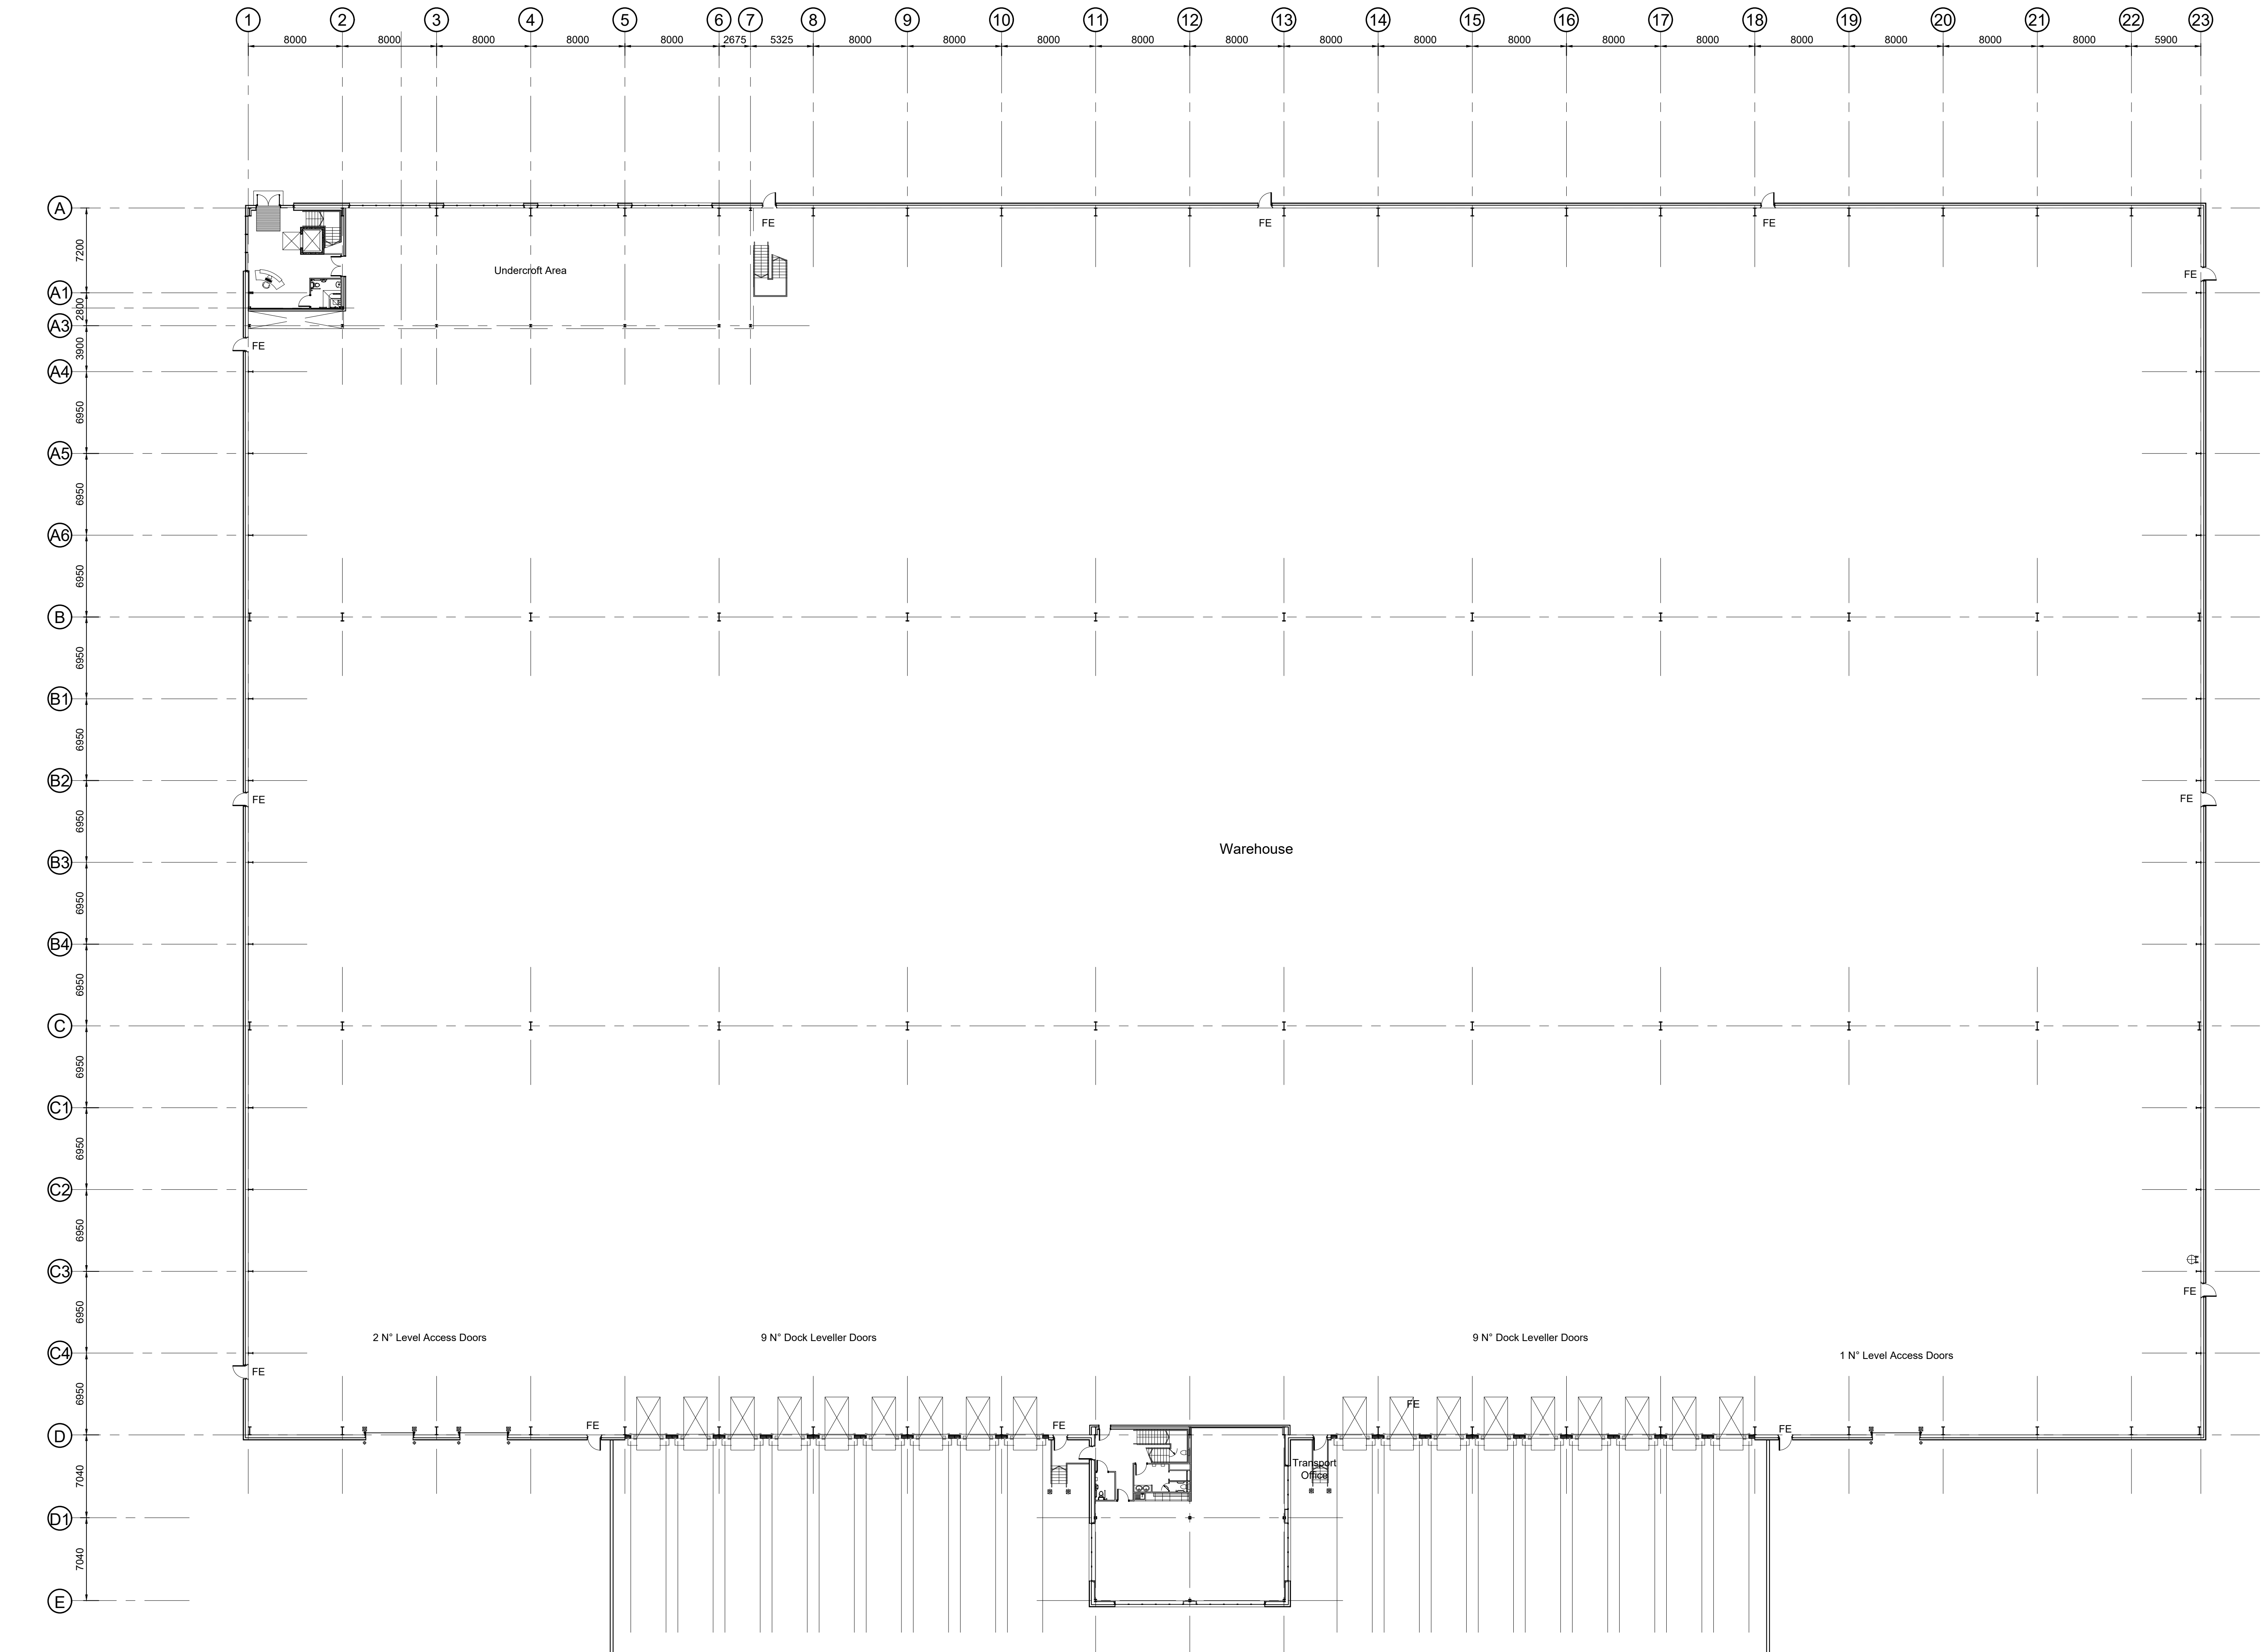


• Dimensions are in millimetres, unless stated otherwise.
• It is the recipient's responsibility to print the document to the correct scale.
• All relevant drawings and specifications should be read in conjunction with this drawing.

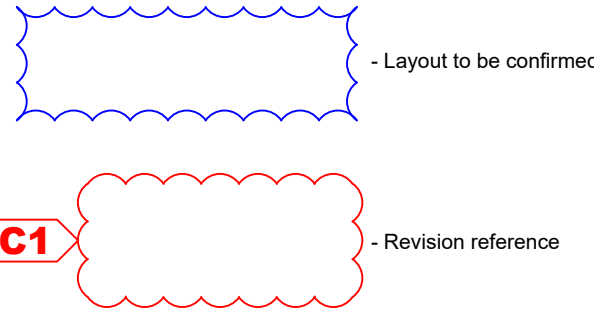

Warehouse Plan - Scale 1:250

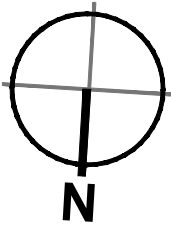

PLANNING
THIS DRAWING IS FOR CONSULTATION PURPOSES ONLY
AND SHOULD NOT BE USED FOR ANY OTHER PURPOSE

rev	amendments	by	chk	date

Penrhyn Road, Knowsley Business Park, Merseyside
Warehouse Plan

GRAFTONGATE



Drawing Status:	Planning
Drawn / Checked:	RF / LJP
Date:	12/01/2022
Scale:	1:250 A0
Drawing no:	Revision:
21002 P1001	B