


Notes

1. THIS DRAWING IS THE COPYRIGHT OF TIER CONSULT LTD AND CANNOT BE REPRODUCED IN ANY FORM WITHOUT WRITTEN CONSENT FROM THE COMPANY.
2. THIS DRAWING IS TO BE READ IN CONJUNCTION WITH ALL OTHER RELEVANT ARCHITECTS, ENGINEERS AND SPECIALISTS' DRAWINGS TOGETHER WITH THE APPROPRIATE SPECIFICATION.
3. ALL DIMENSIONS ARE IN MILLIMETRES UNO, FOR THE PURPOSES OF CONSTRUCTION THIS DRAWING MUST NOT BE SCALED AND ONLY WRITTEN DIMENSIONS USED. IT IS THE CONTRACTOR'S RESPONSIBILITY TO CHECK ALL DIMENSIONS ON SITE PRIOR TO CONSTRUCTION AND ANY DISCREPANCIES TO BE BROUGHT TO THE IMMEDIATE ATTENTION OF THE ENGINEER IN WRITING.
4. ALL LEVELS ARE IN METRES UNO & TO OS DATUM.
5. THE WORKS SHALL BE IN ACCORDANCE WITH THE NATIONAL BUILDING SPECIFICATION.

Legend

- EXPECTED ROUTE OF FLOOD WATER IN EVENT OF SYSTEM FAILURE

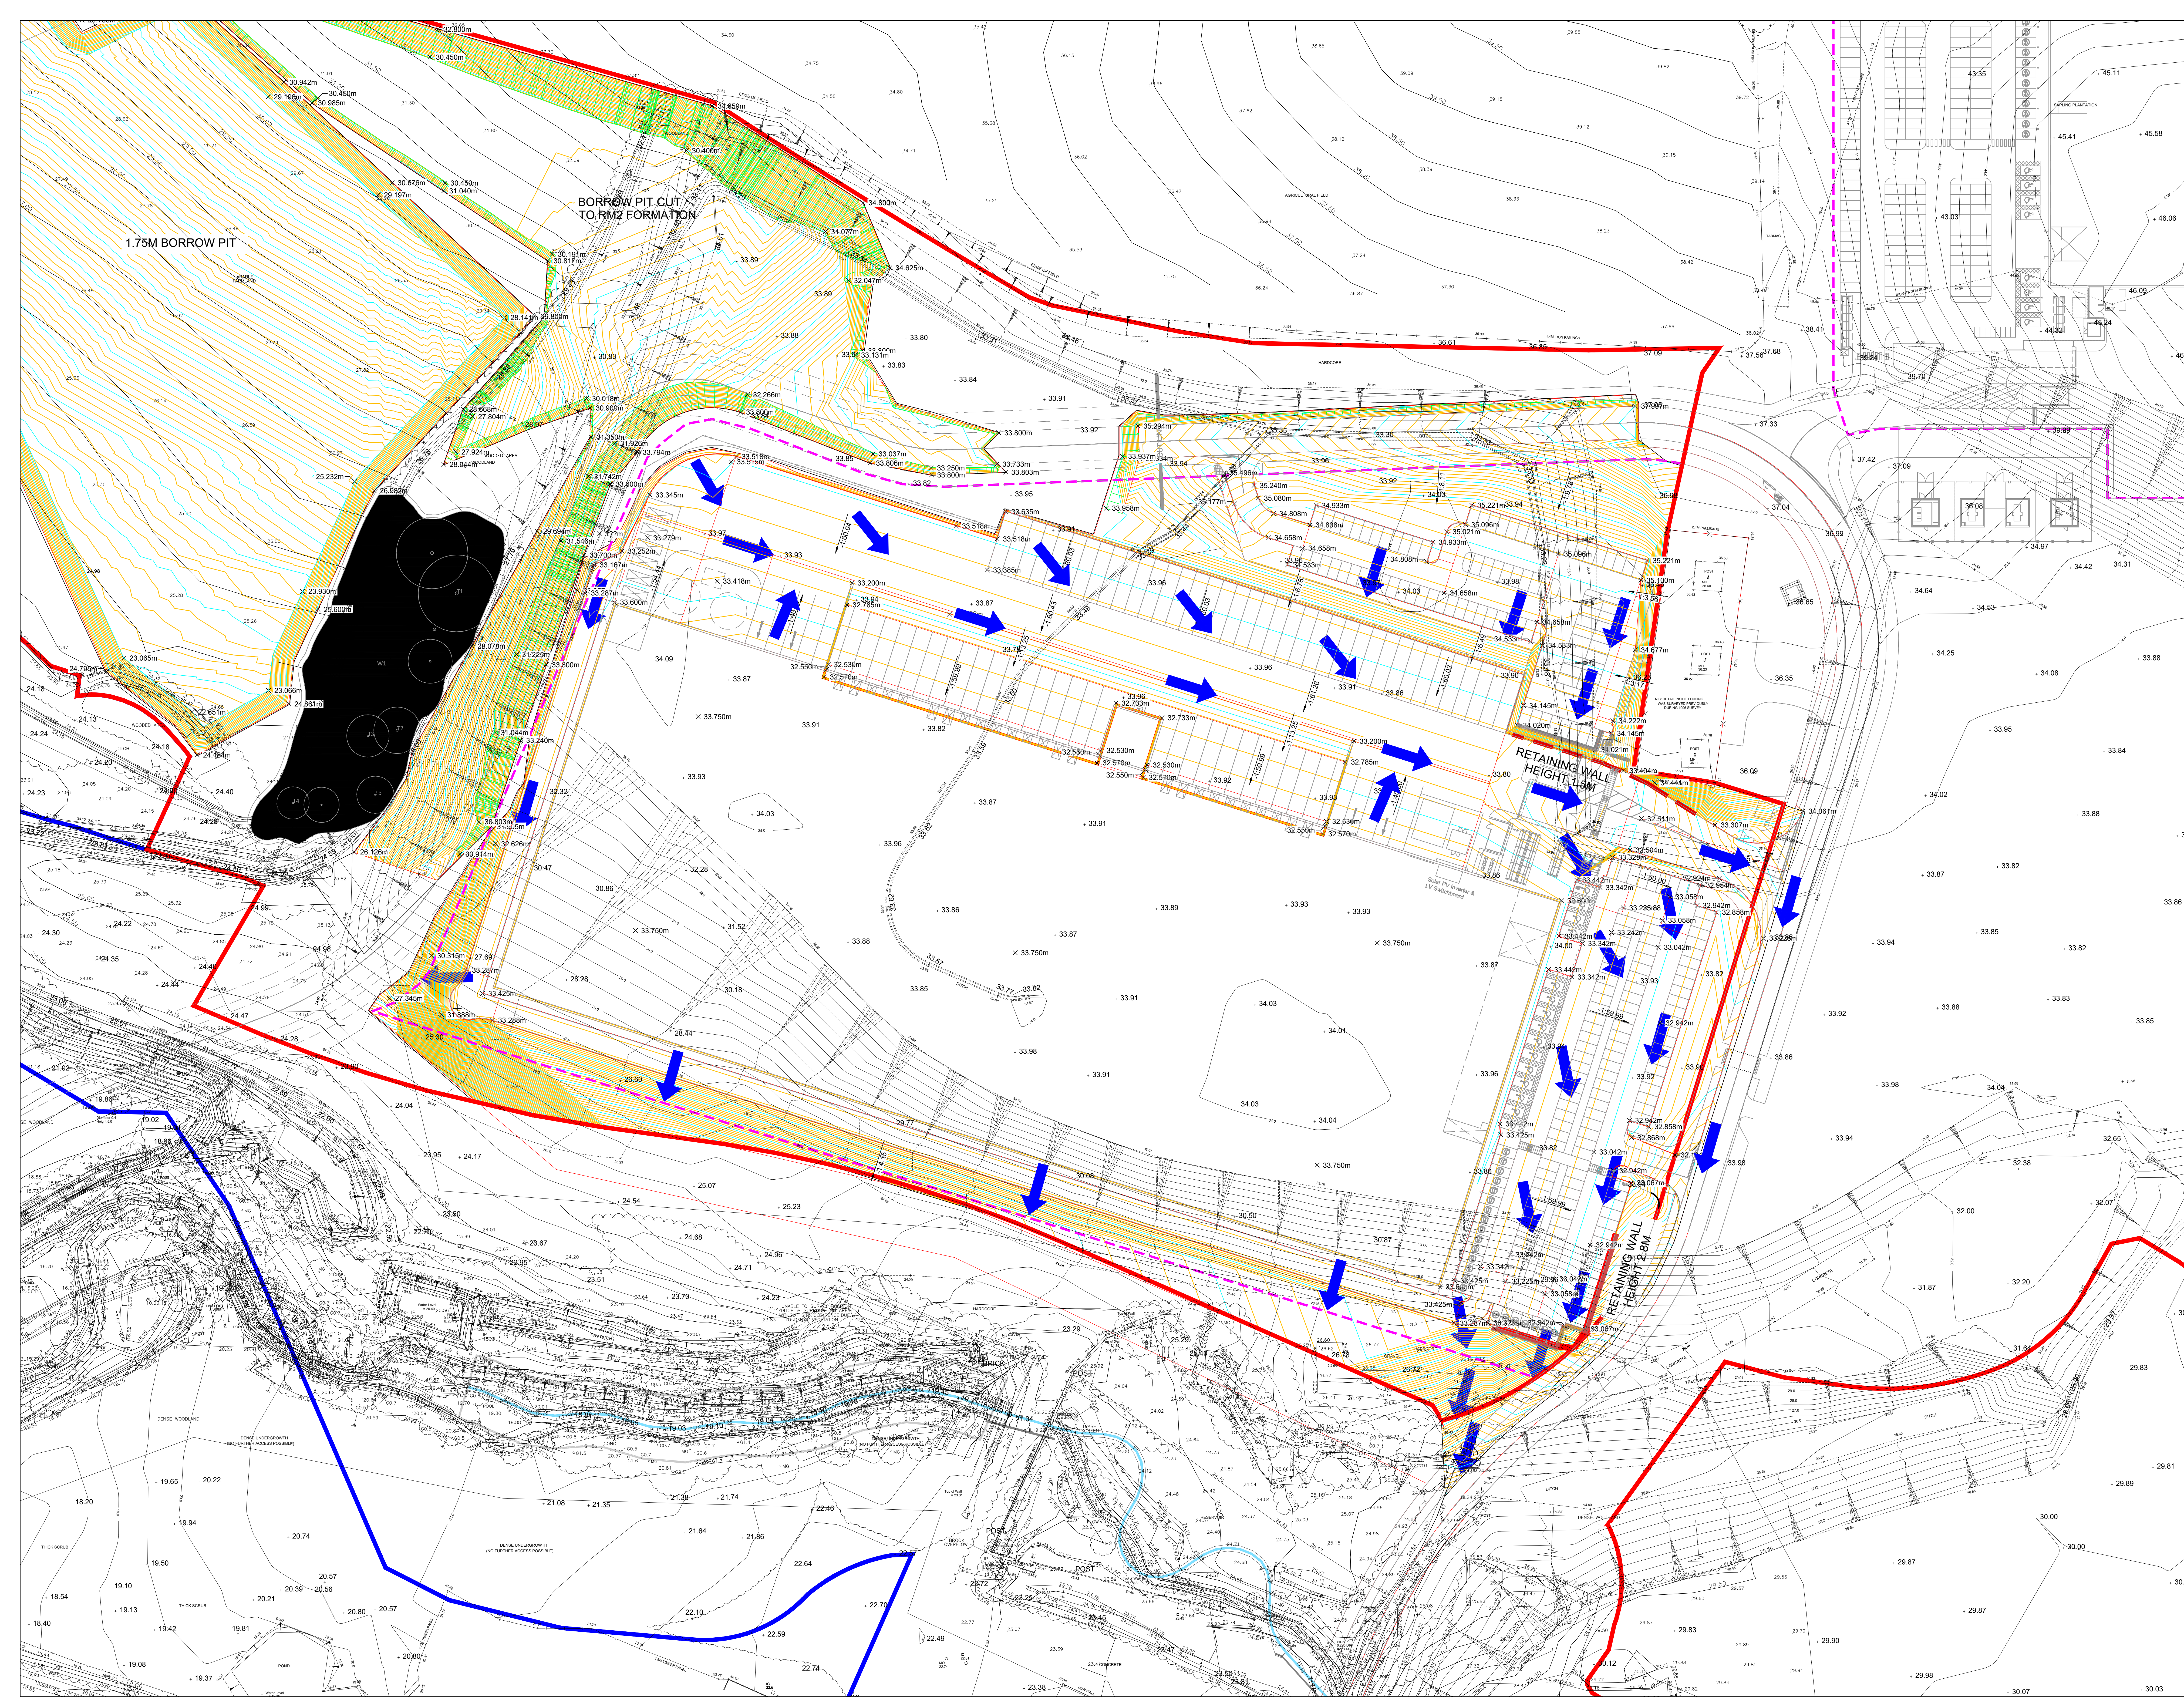

0.0	P2	13.07.23	CCF Updated to suit latest site plan	WNL
	P1	17.03.23	CCF Preliminary Issue	WNL
	Rev	Date	By	Description
				Appd
	Revisions			

PRELIMINARY



Tier Consult Ltd
Richmond House
Sandpiper Court
Crestor Business Park
Crestor | CH4 9QZ
t: 01244 684900



Project
SYMMETRY PARK
CRONTON
PHASE 1 - UNIT 2

1:500@A0
Scale
16.03.2023
Date

CCF
Drawn
WNL
Checked

Revision
P2
T18_1216
Tier Project No

L005-TIE-ZZ-XX-DR-C-5521