

Notes

1. THIS DRAWING IS THE COPYRIGHT OF TIER CONSULT LTD AND CANNOT BE REPRODUCED IN ANY FORM WITHOUT WRITTEN CONSENT FROM THE COMPANY.


2. THIS DRAWING IS TO BE READ IN CONJUNCTION WITH ALL OTHER RELEVANT ARCHITECT'S, ENGINEERS AND SPECIALISTS DRAWINGS TOGETHER WITH THE APPROPRIATE SPECIFICATION.

3. ALL DIMENSIONS ARE IN MILLIMETRES UNLESS OTHERWISE STATED. FOR THE PURPOSES OF CONSTRUCTION THIS DRAWING MUST NOT BE SCALED AND ONLY WRITTEN DIMENSIONS USED. IT IS THE CONTRACTOR'S RESPONSIBILITY TO CHECK ALL DIMENSIONS ON SITE PRIOR TO CONSTRUCTION AND ANY DISCREPANCIES TO BE BROUGHT TO THE IMMEDIATE ATTENTION OF THE ENGINEER IN WRITING.

4. ALL LEVELS ARE IN METRES UNLESS OTHERWISE STATED.

Legend

SURFACE LEVEL DATA			
NUMBER	MINIMUM LEVEL	MAXIMUM LEVEL	COLOUR
1	-6.458	-5.000	Dark Red
2	-5.000	-3.000	Red
3	-3.000	-1.000	Brown
4	-1.000	0.000	Light Brown
5	0.000	2.000	Yellow
6	2.000	4.000	Light Green
7	4.000	6.000	Green
8	6.000	7.294	Dark Green

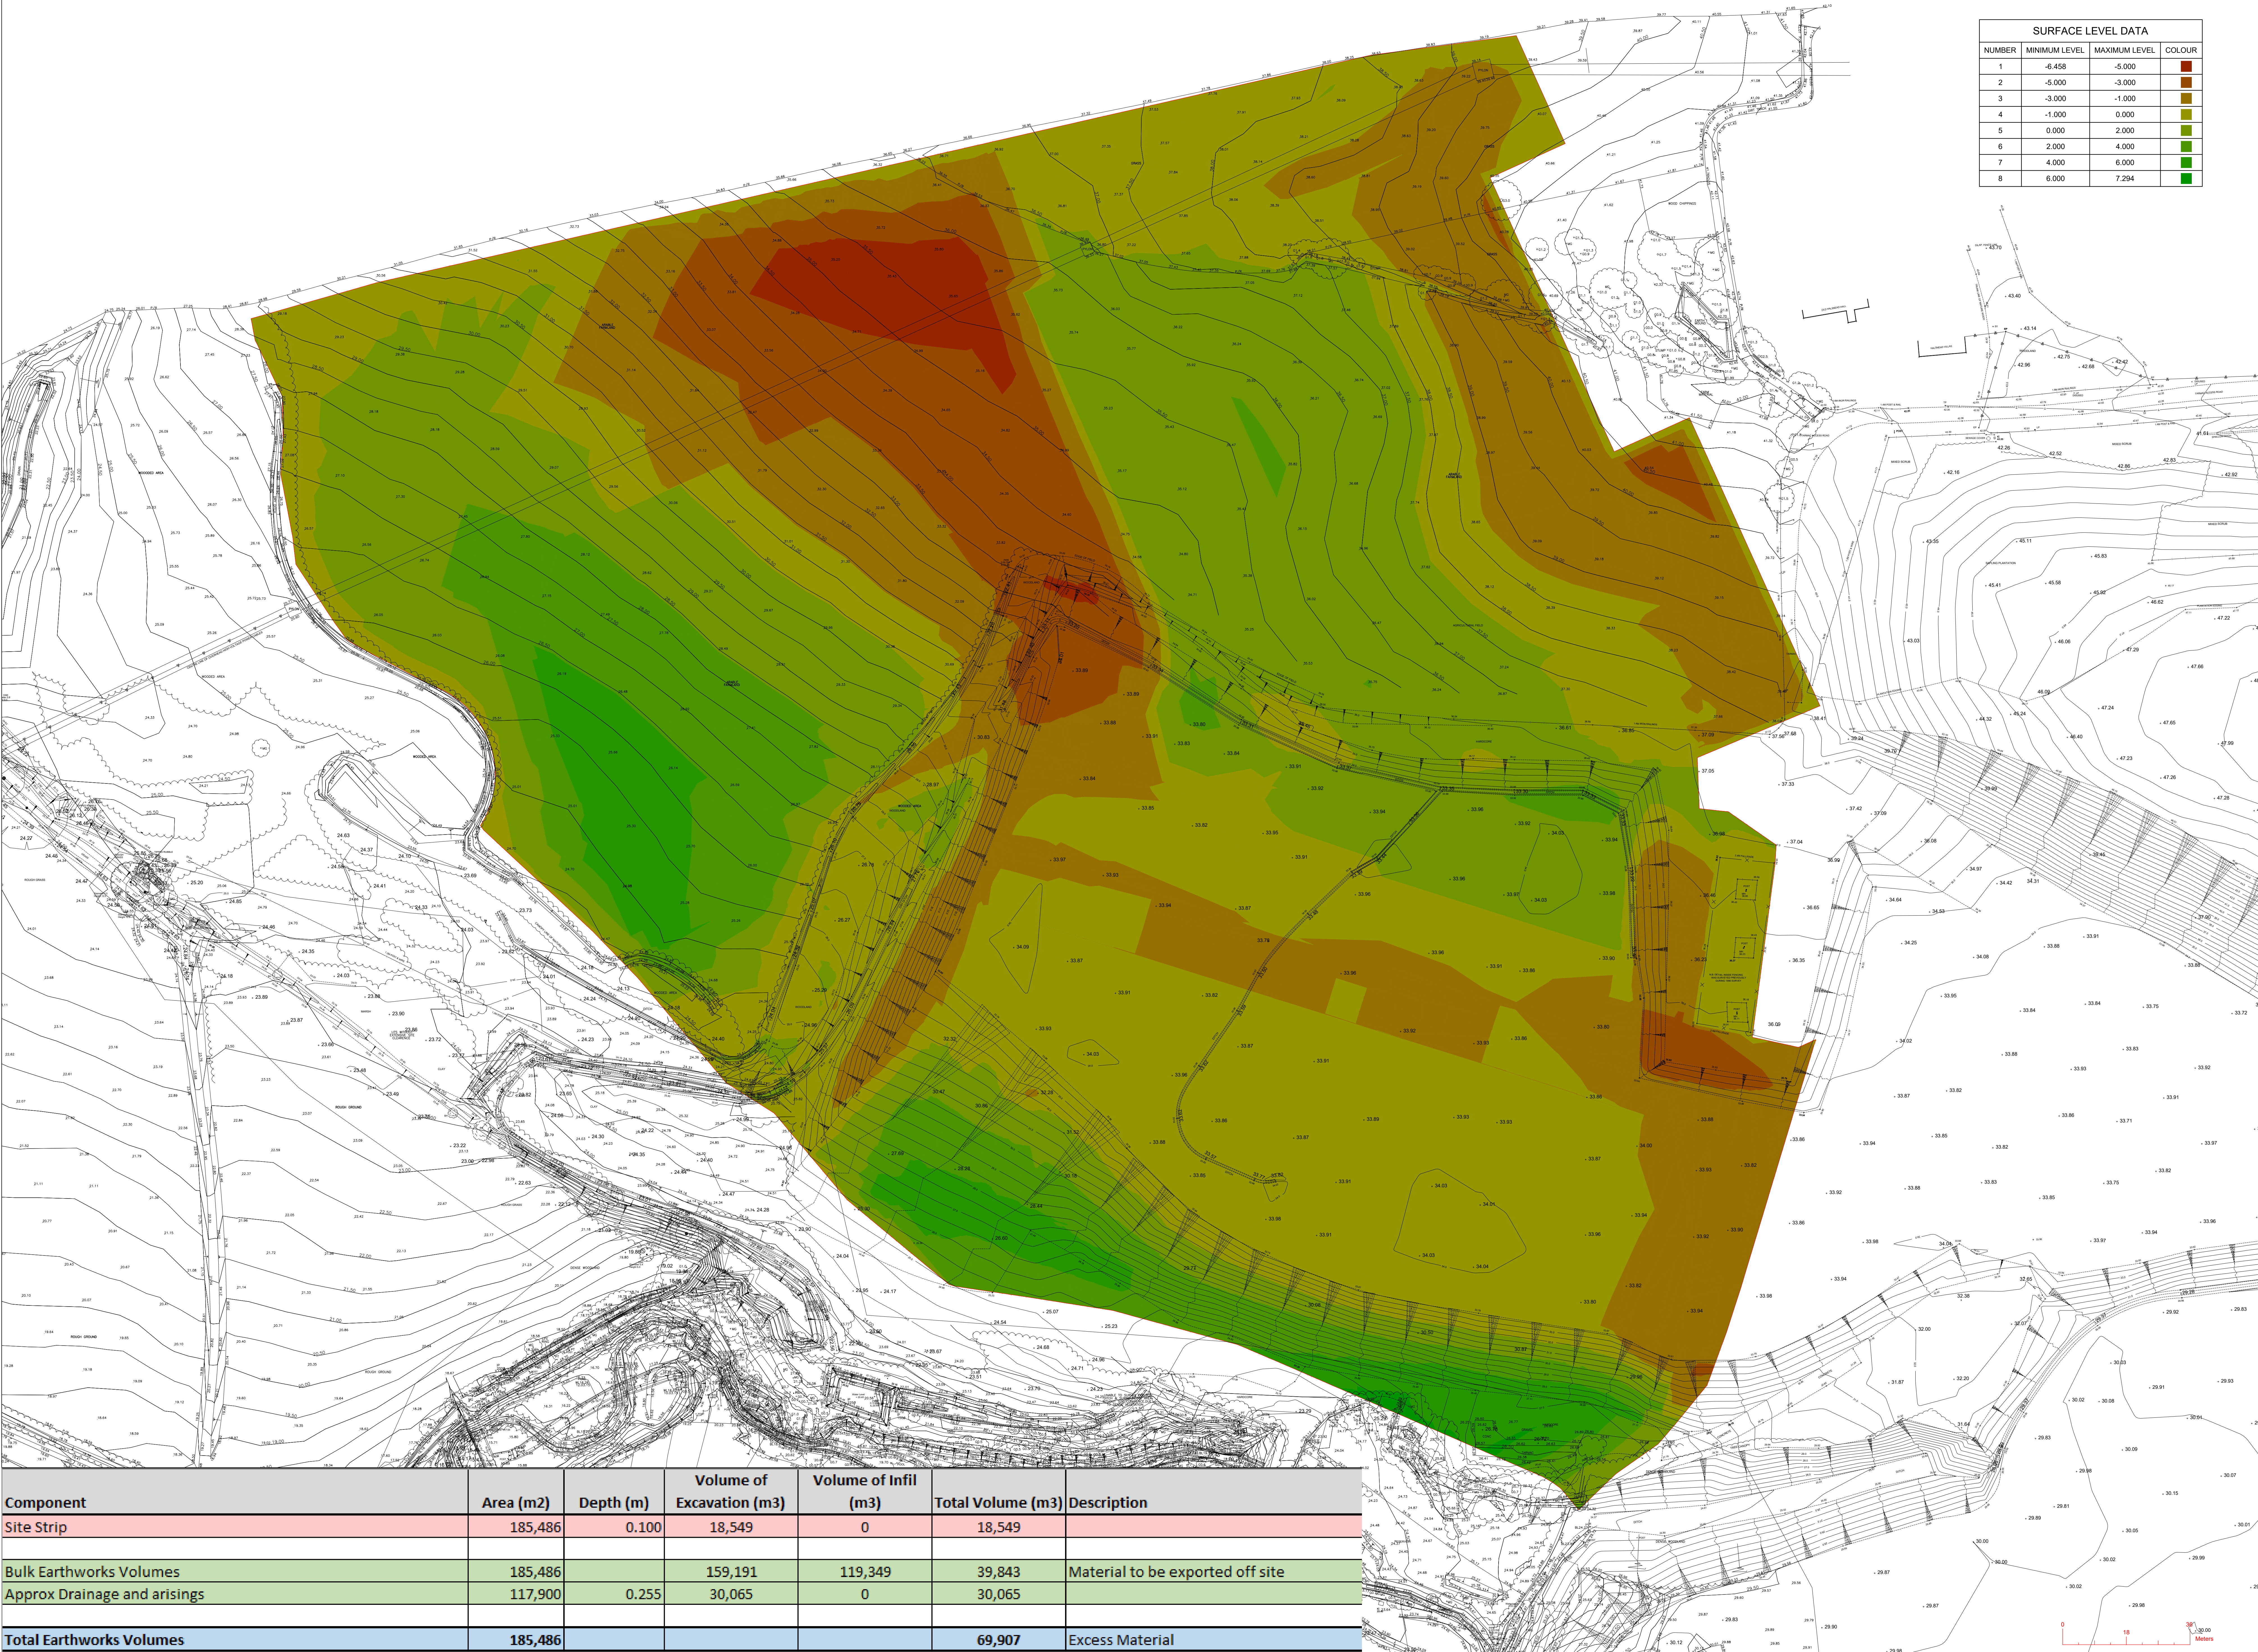

PS	04.07.23	JCB Topsoil volumes Updated	WNL
PS	22.06.23	JCB Updated with changes to levels model	WNL
P4	23.03.23	JCB Updated with changes to levels model	WNL
P3	18.01.23	JCB Issued for information	WNL
P2	13.01.23	JCB Issued for information	WNL
P1	06.01.23	JCB Issued for information	WNL
Rev	Date	By	Description

Revisions

Drawn

PRELIMINARY

TIER
CONSULT LTD
Richmond House
Sandpiper Court
Chester Business Park
Chester | CH4 9QZ
t: 01244 684900

Client
TRITAX SYMMETRY HUXTON LIMITED

Project
**SYMMETRY PARK
CRONTON**

Title
XL Alternative - Proposed Earthworks

Scale
1:750@A0
Date
Jan'21

Drawn
JCB
Checked
WNL

Revision
P6

Drawing Ref
L005-TIE-ZZ-XX-DR-C-6035

TIER Project No
T_18_2126