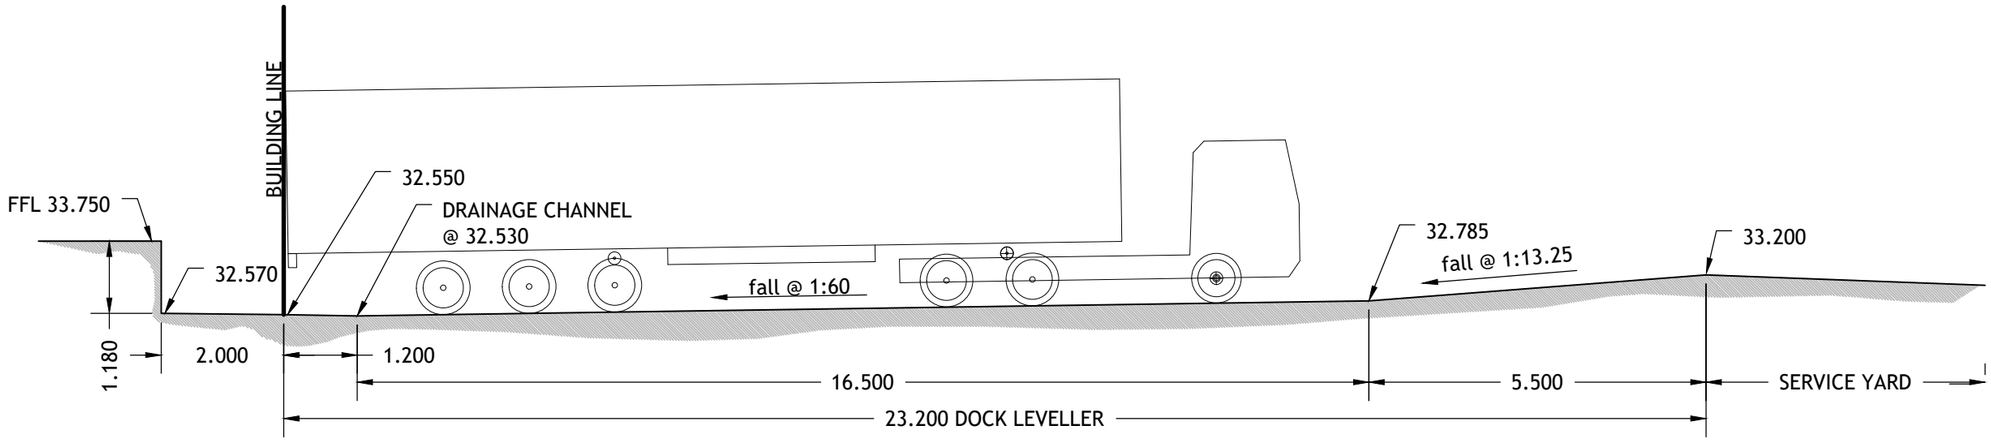


Unit 5 Office Village, Sandpiper Court, Chester Business Park, Chester, CH4 9QZ
T: 01244 684 900 E: info@tieruk.com www.tierconsult.co.uk

Client:
TRITAX SYMMETRY HUYTON LIMITED

Project Title:
SYMMETRY PARK HUYTON

Drawing Title:
DOCK LEVELLER SECTION

Scale at A3:	Drawn By:	Start Date:
1:75	DRL	Mar'23

Project No:	Drawing Status:
T_21_2388	INFORMATION

Drawing No:	Issue:
SK20	P2

© Tier Consult