


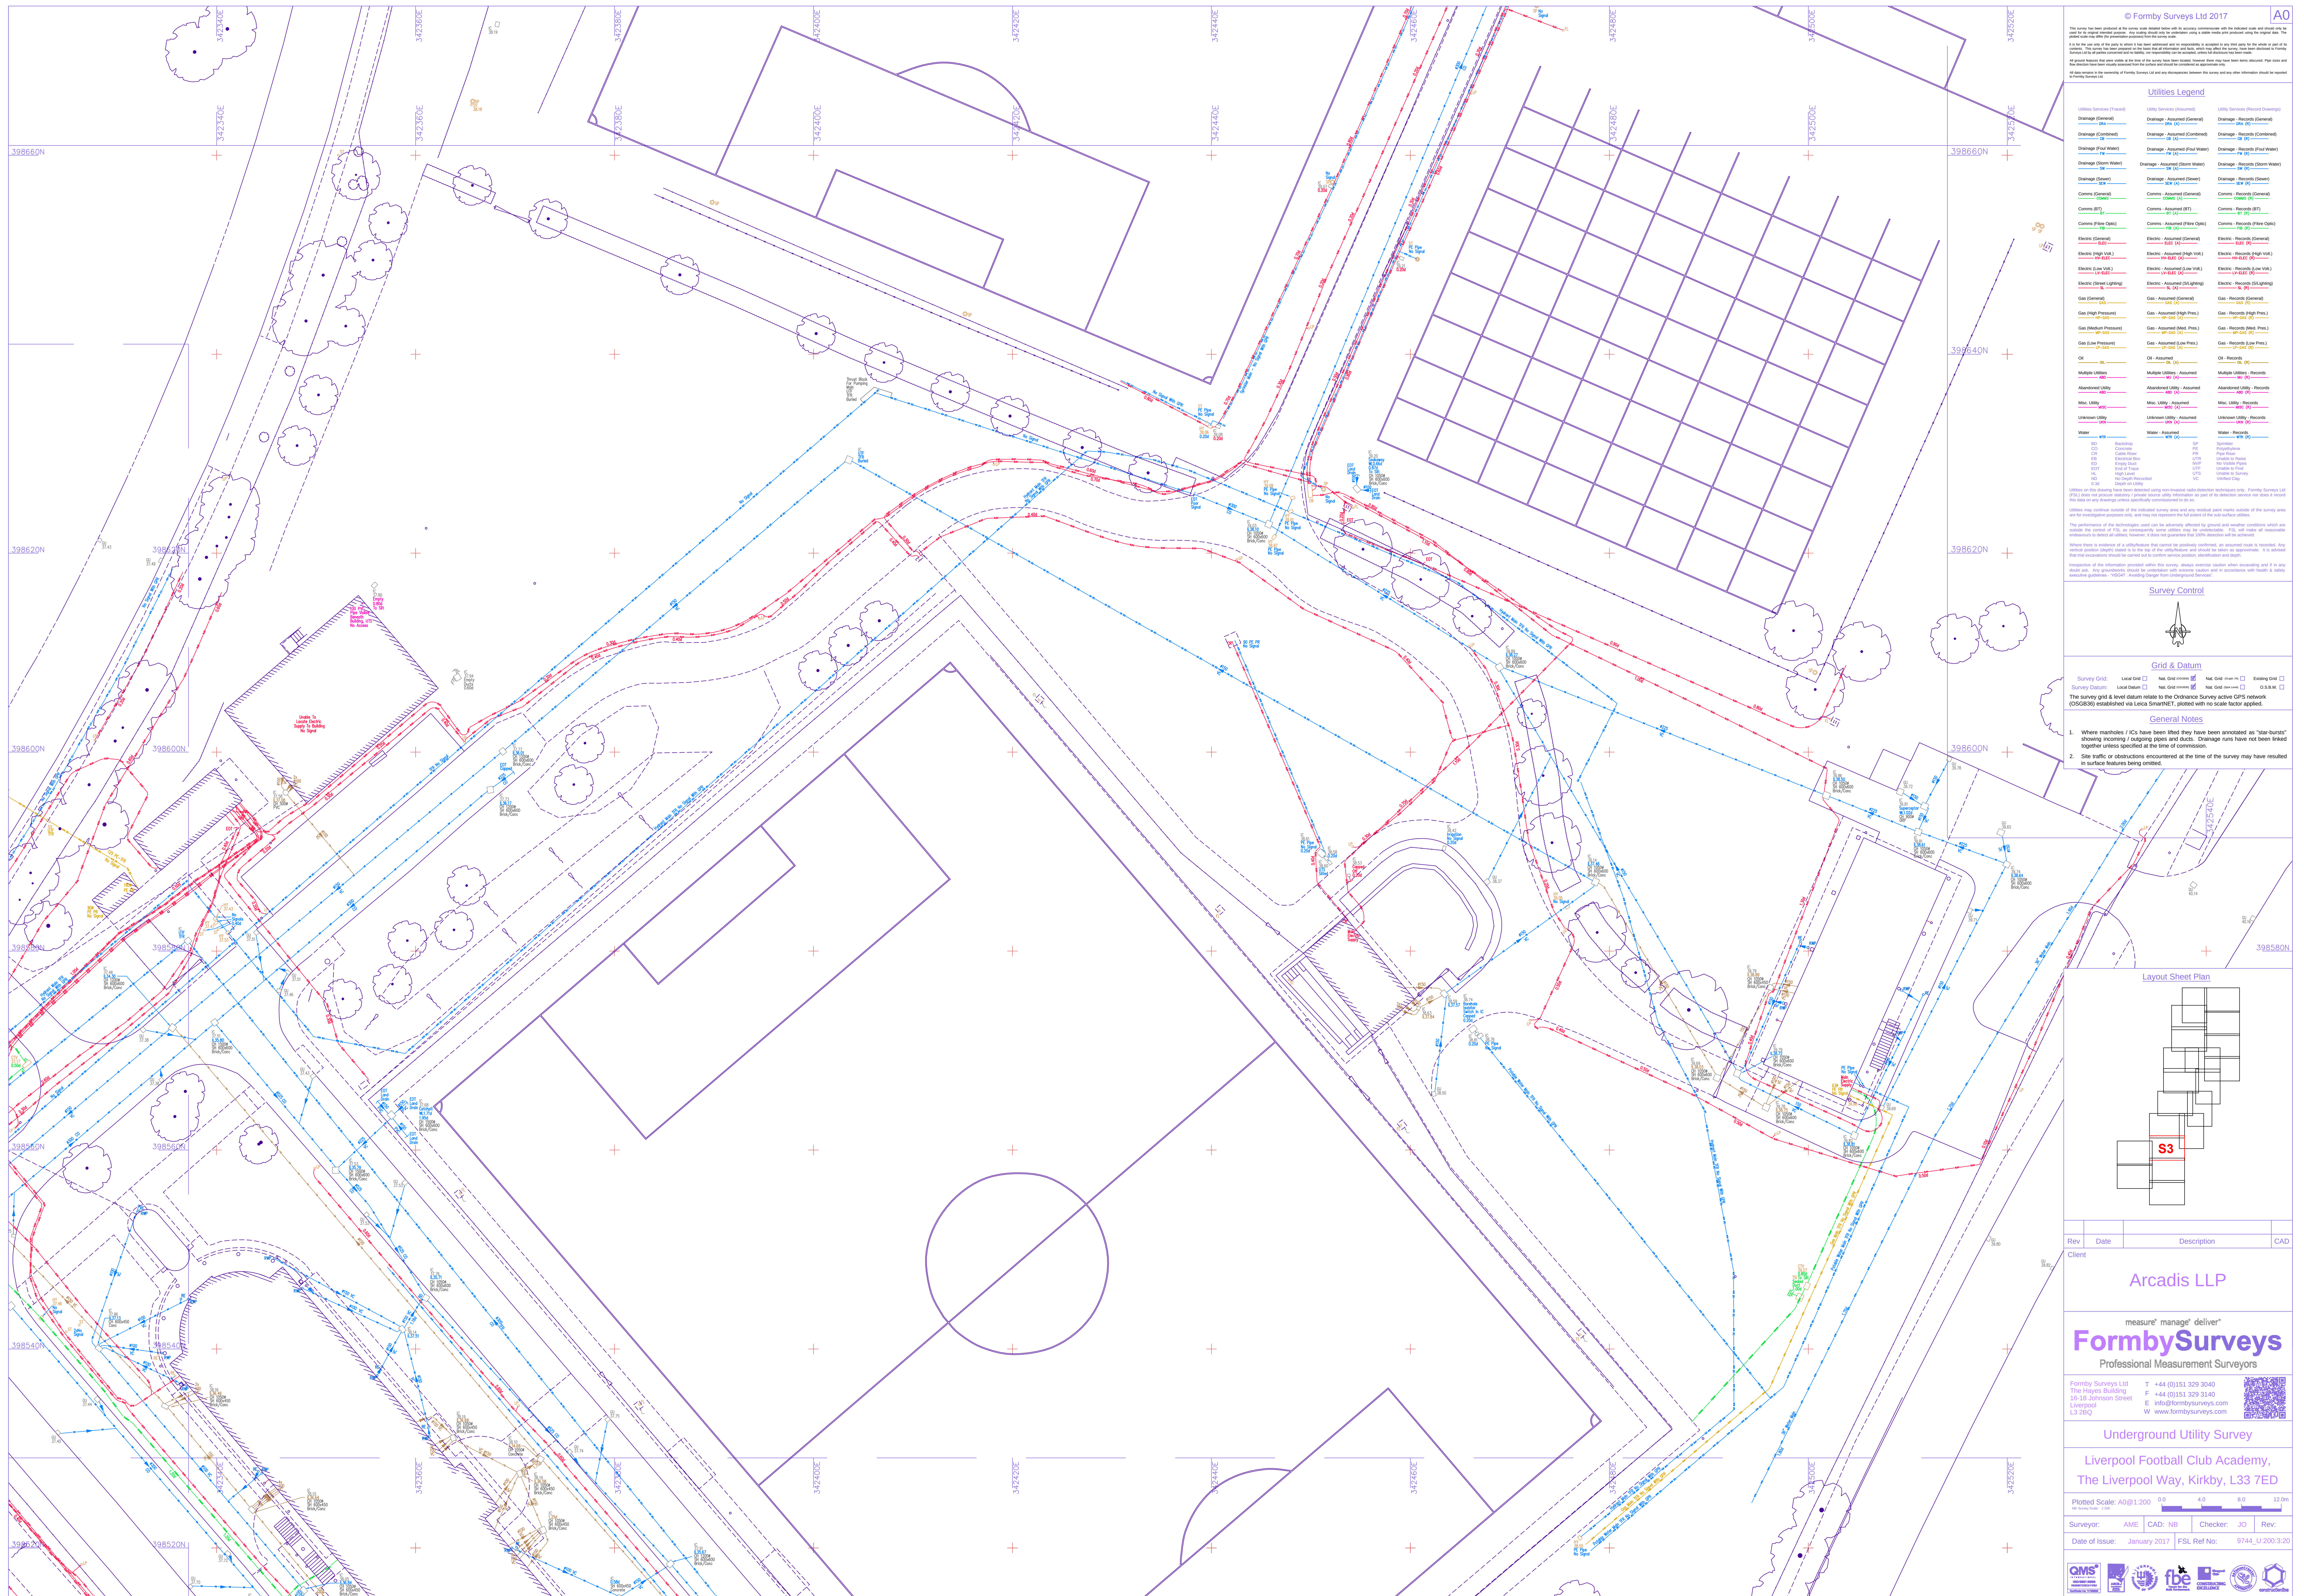

Rev	Date	Description		CAD
Client				

Arcadis LLP

measure* manage* deliver*

FormbySurveys

Professional Measurement Surveys

Formby Surveys Ltd The Mayes Building 18-18 Johnson Street Formby L3 2BQ	T +44 (0)151 329 3040 F +44 (0)151 329 3140 E info@formbysurveys.com W www.formbysurveys.com	
--	--	---

Underground Utility Survey

Liverpool Football Club Academy, The Liverpool Way, Kirkby, L33 7ED

Plotted Scale: A0@1:200
100 Series Scale: 1:500



Surveyor:	AME	CAD: NB	Checker:	JO	Rev:
Date of Issue:	January 2017		FSL Ref No:	9744 - UO 6/20	















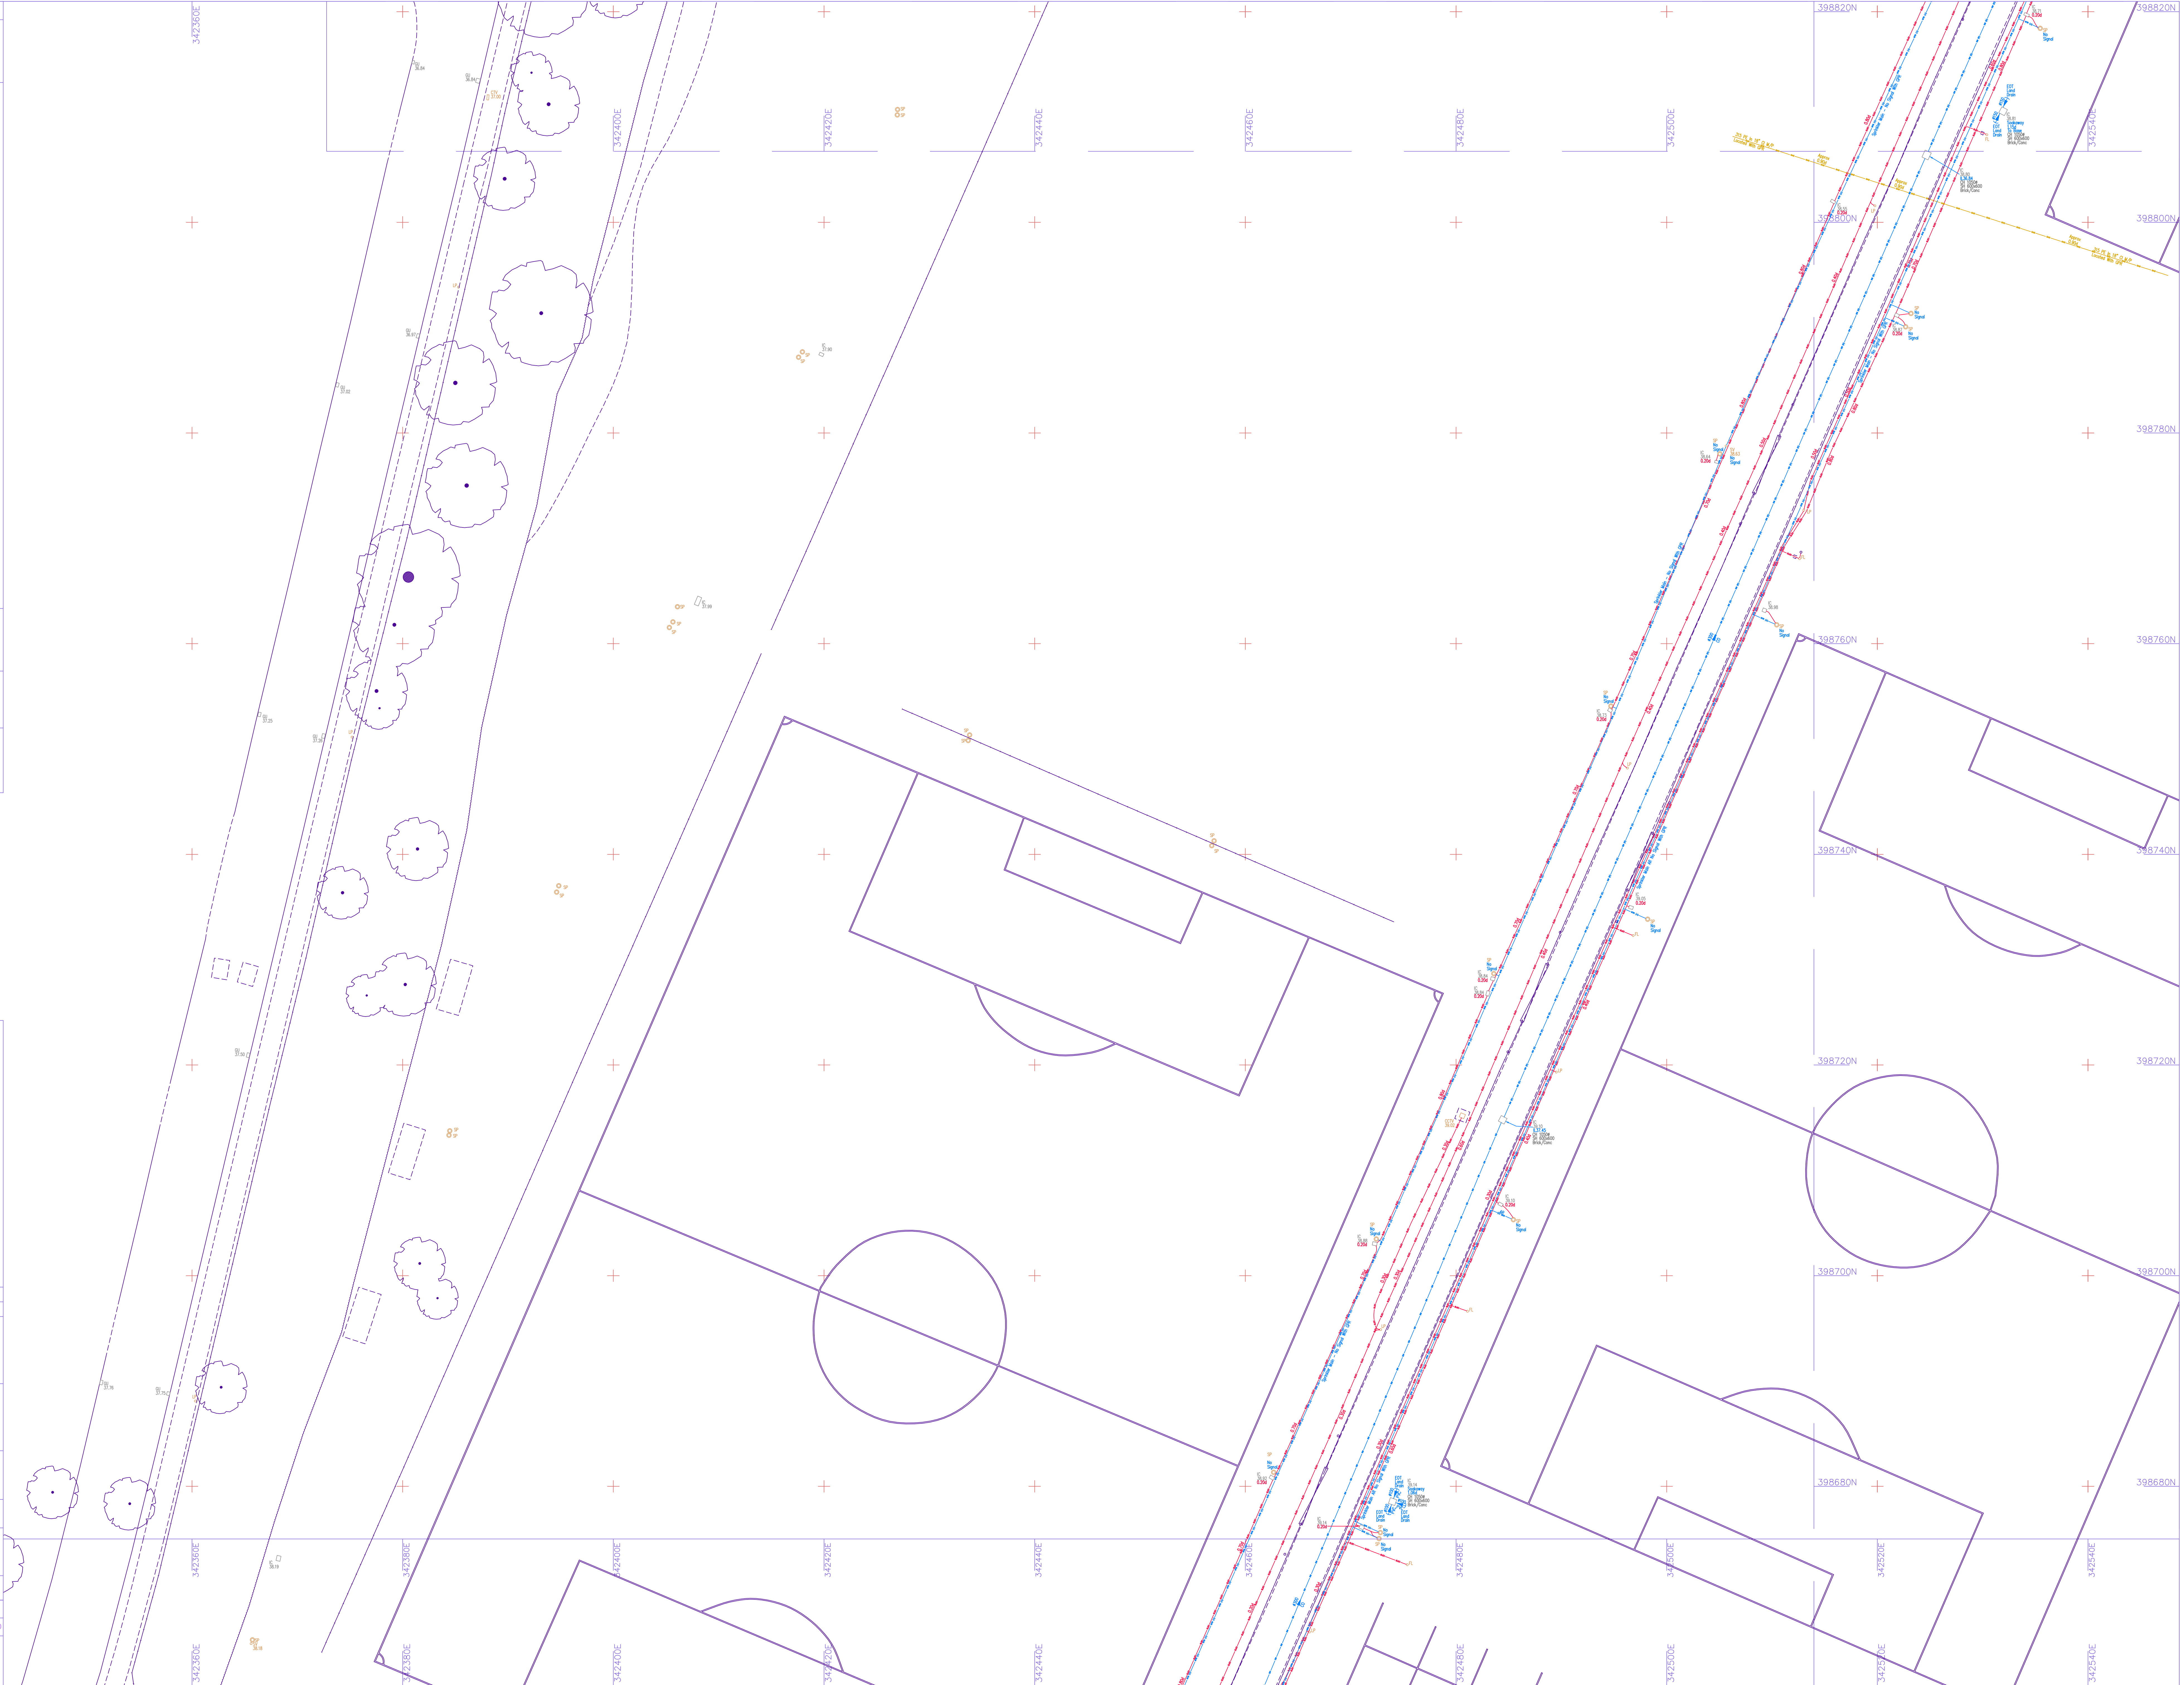

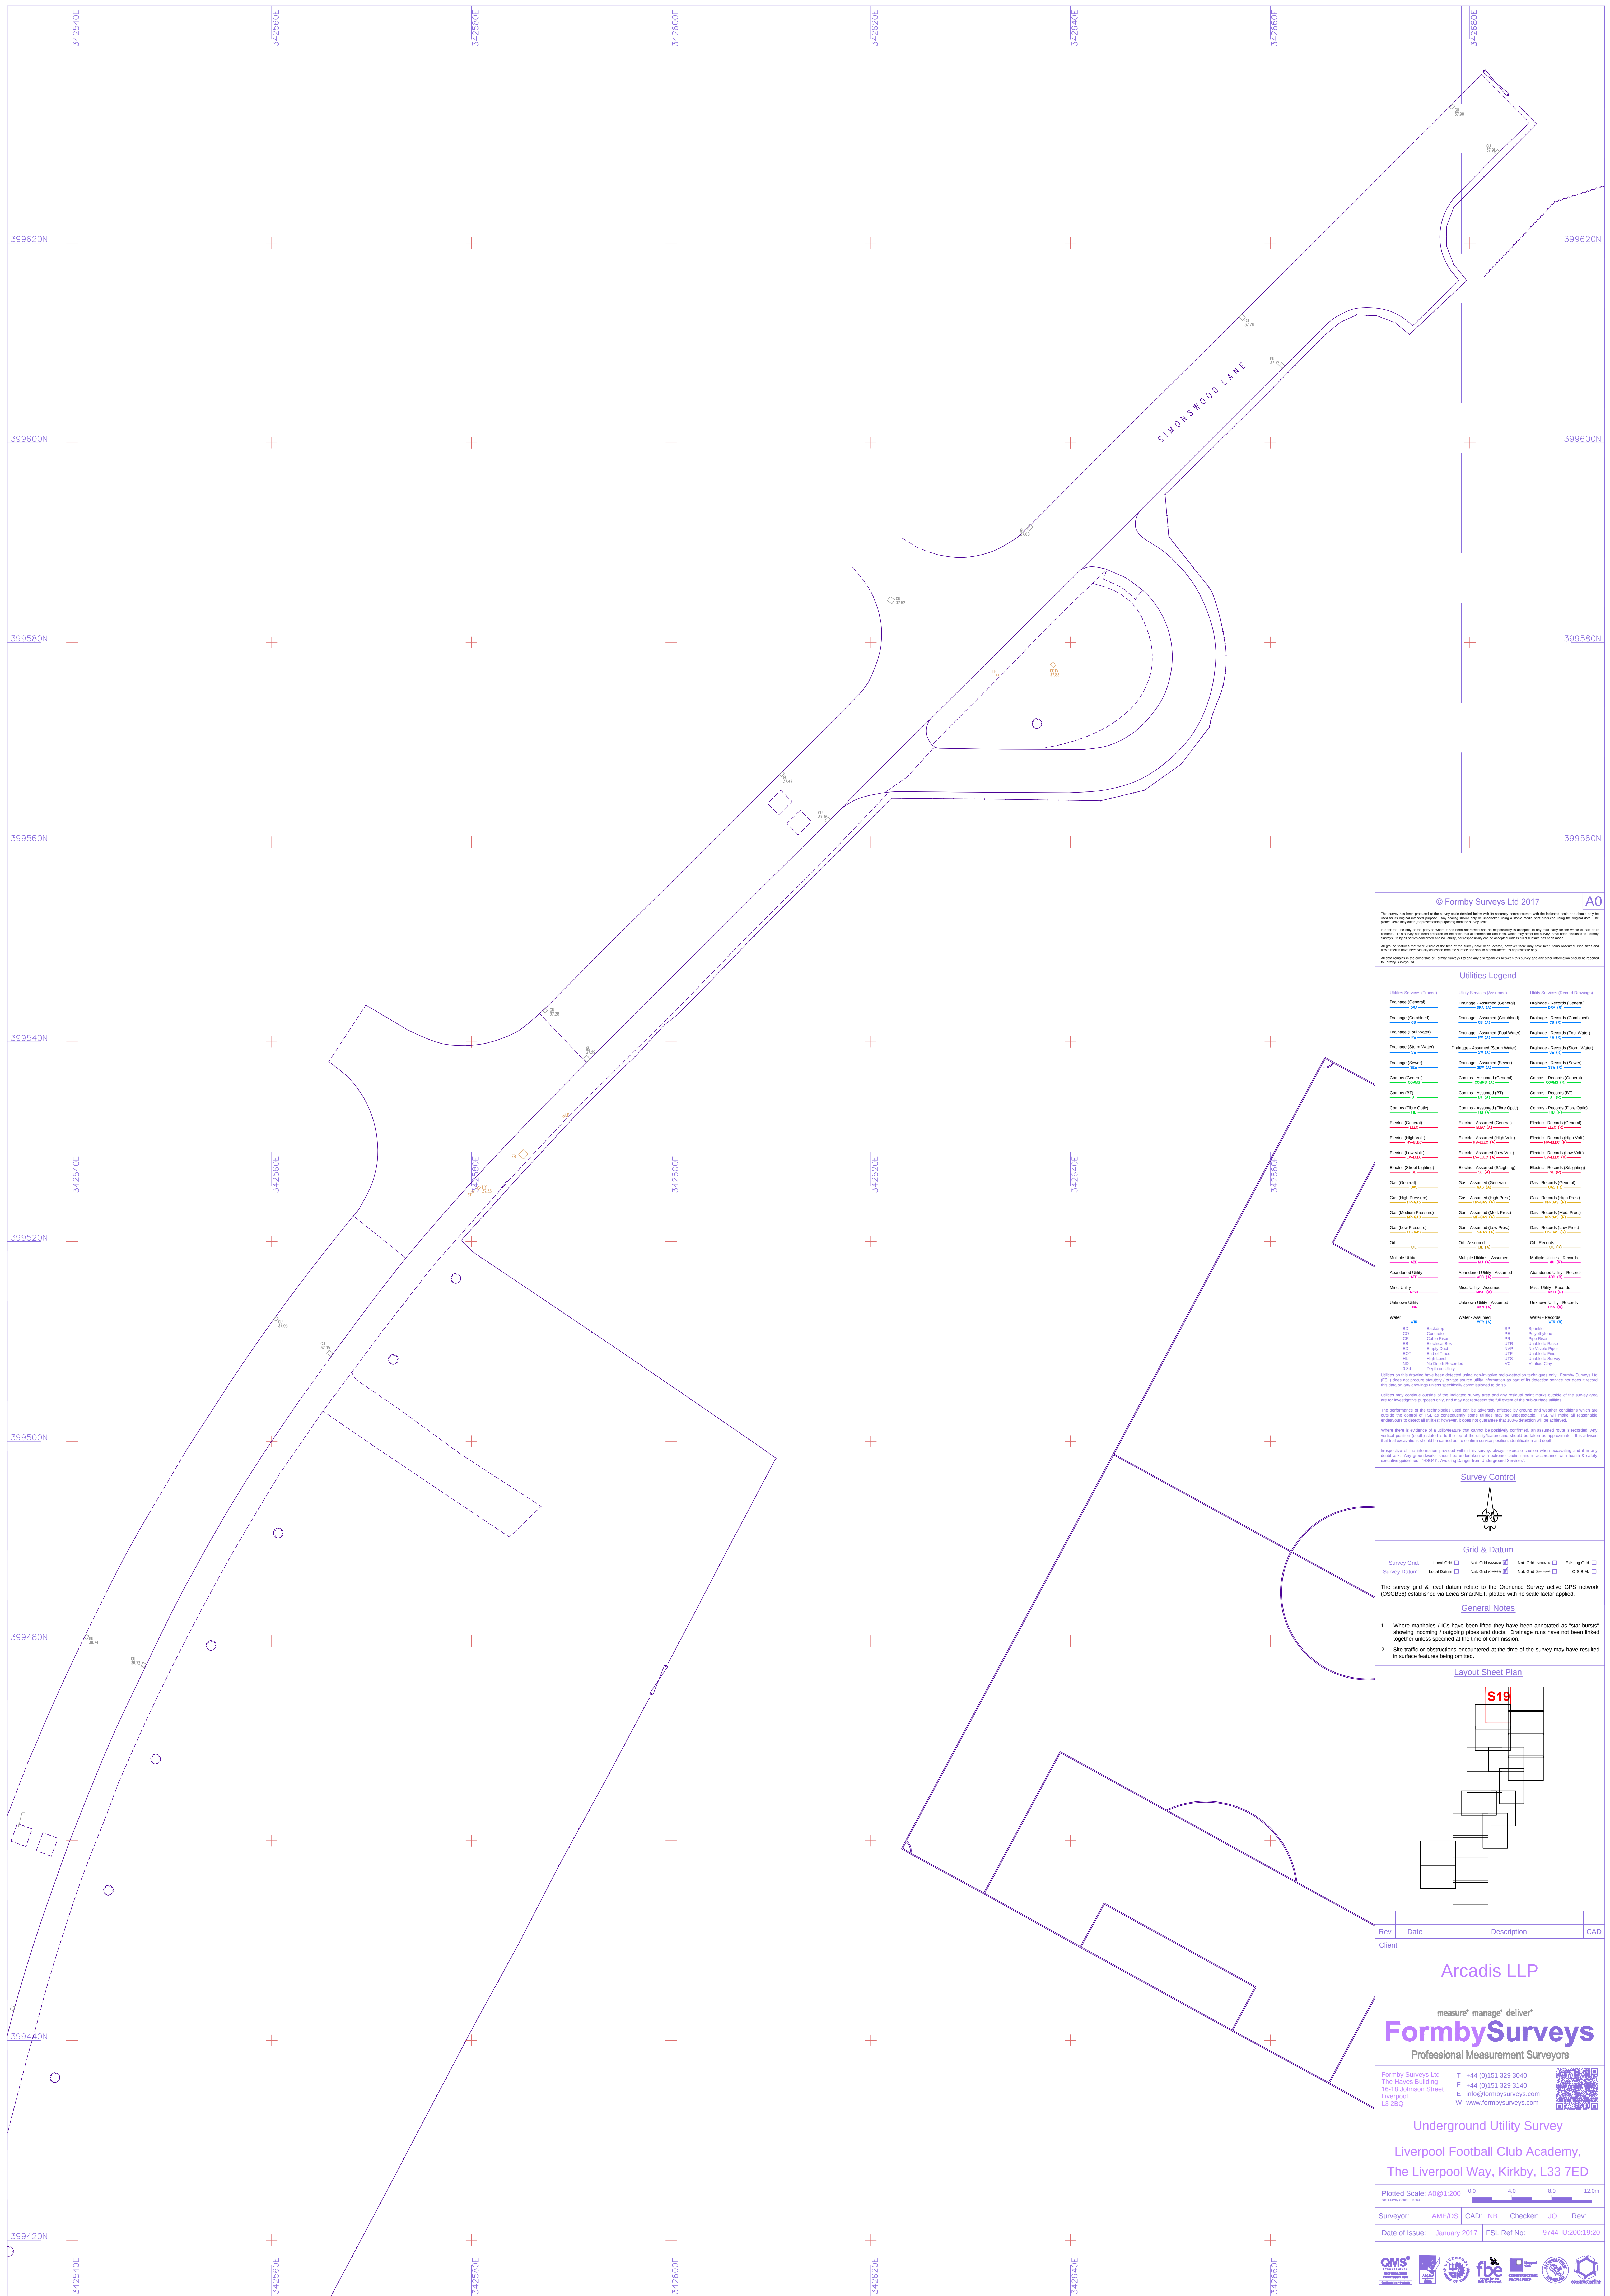

Appendix E – Existing Drainage

Existing Catchments