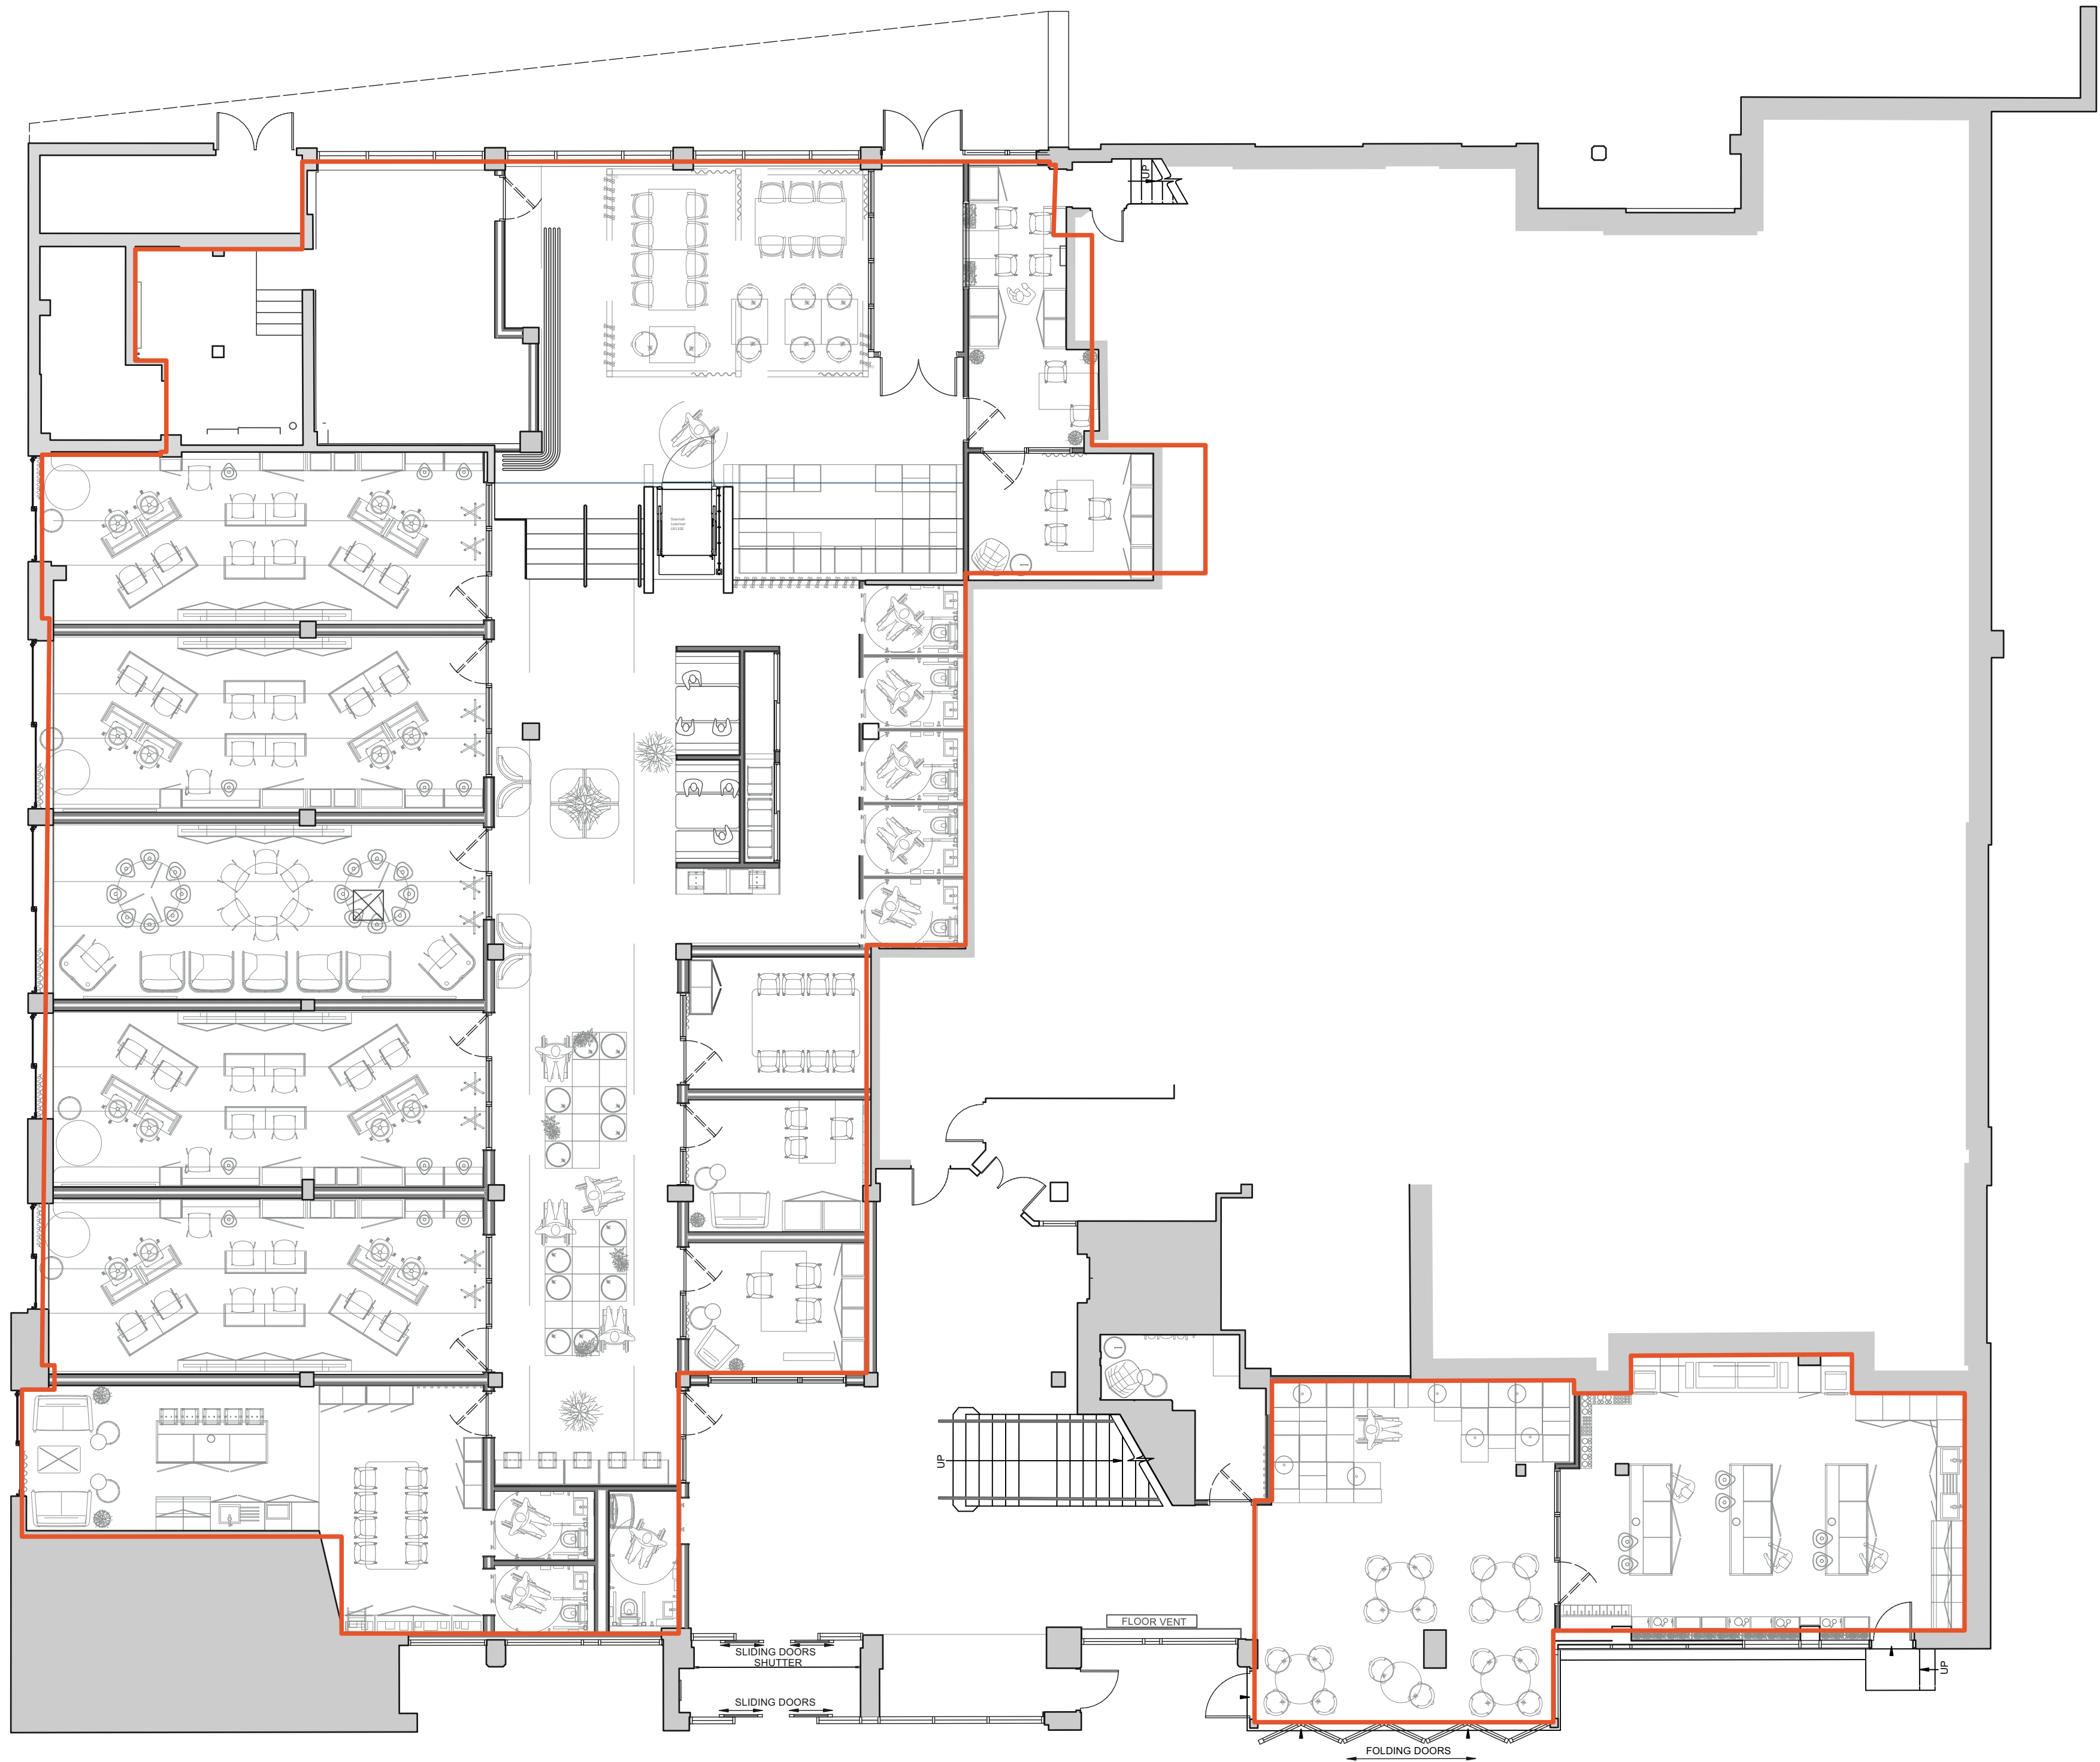


group/d
architects

groupd.co.uk
4 St Paul's Square / Liverpool / L3 9SJ
0151 542 5027
info@groupdarchitects.com

RIBA 
Chartered Practice

Status/Stage
Planning Issue
Project
SEND @ The Kirkby Centre
Address
Cherryfield Drive, L32 8XY

Scale	Date	Drawn by
1:100 @ A1	14/05/2025	JC
Title		
P GF LAYOUT		
Dwg No		
24038 PL 100 C		

Rev	Date	Description
-----	------	-------------