


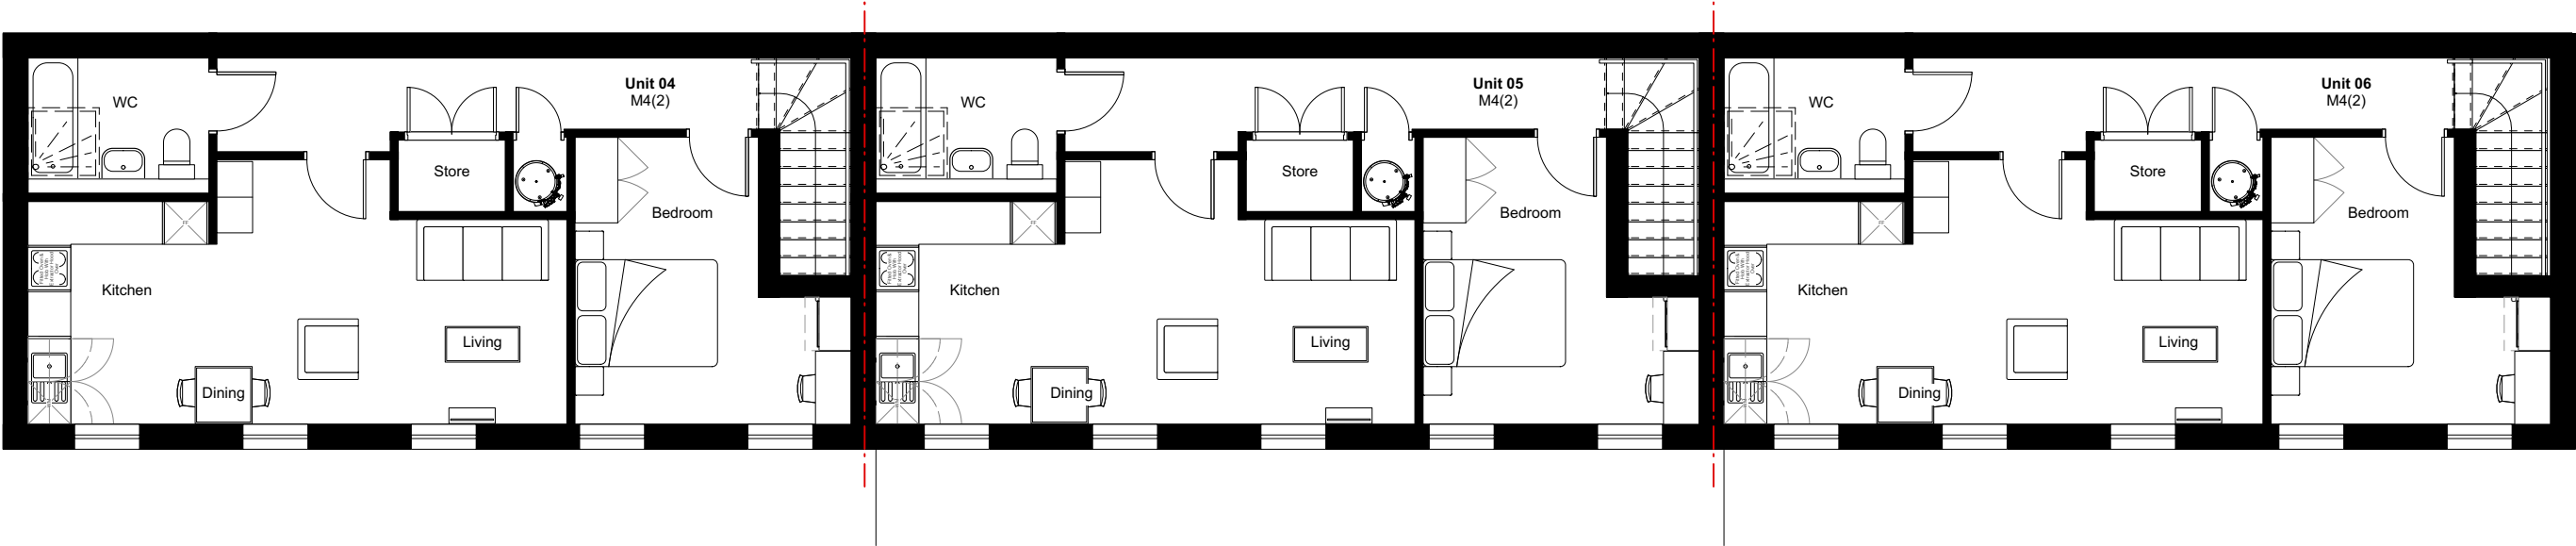

OFD Apartment Block E - First Floor Plan

