
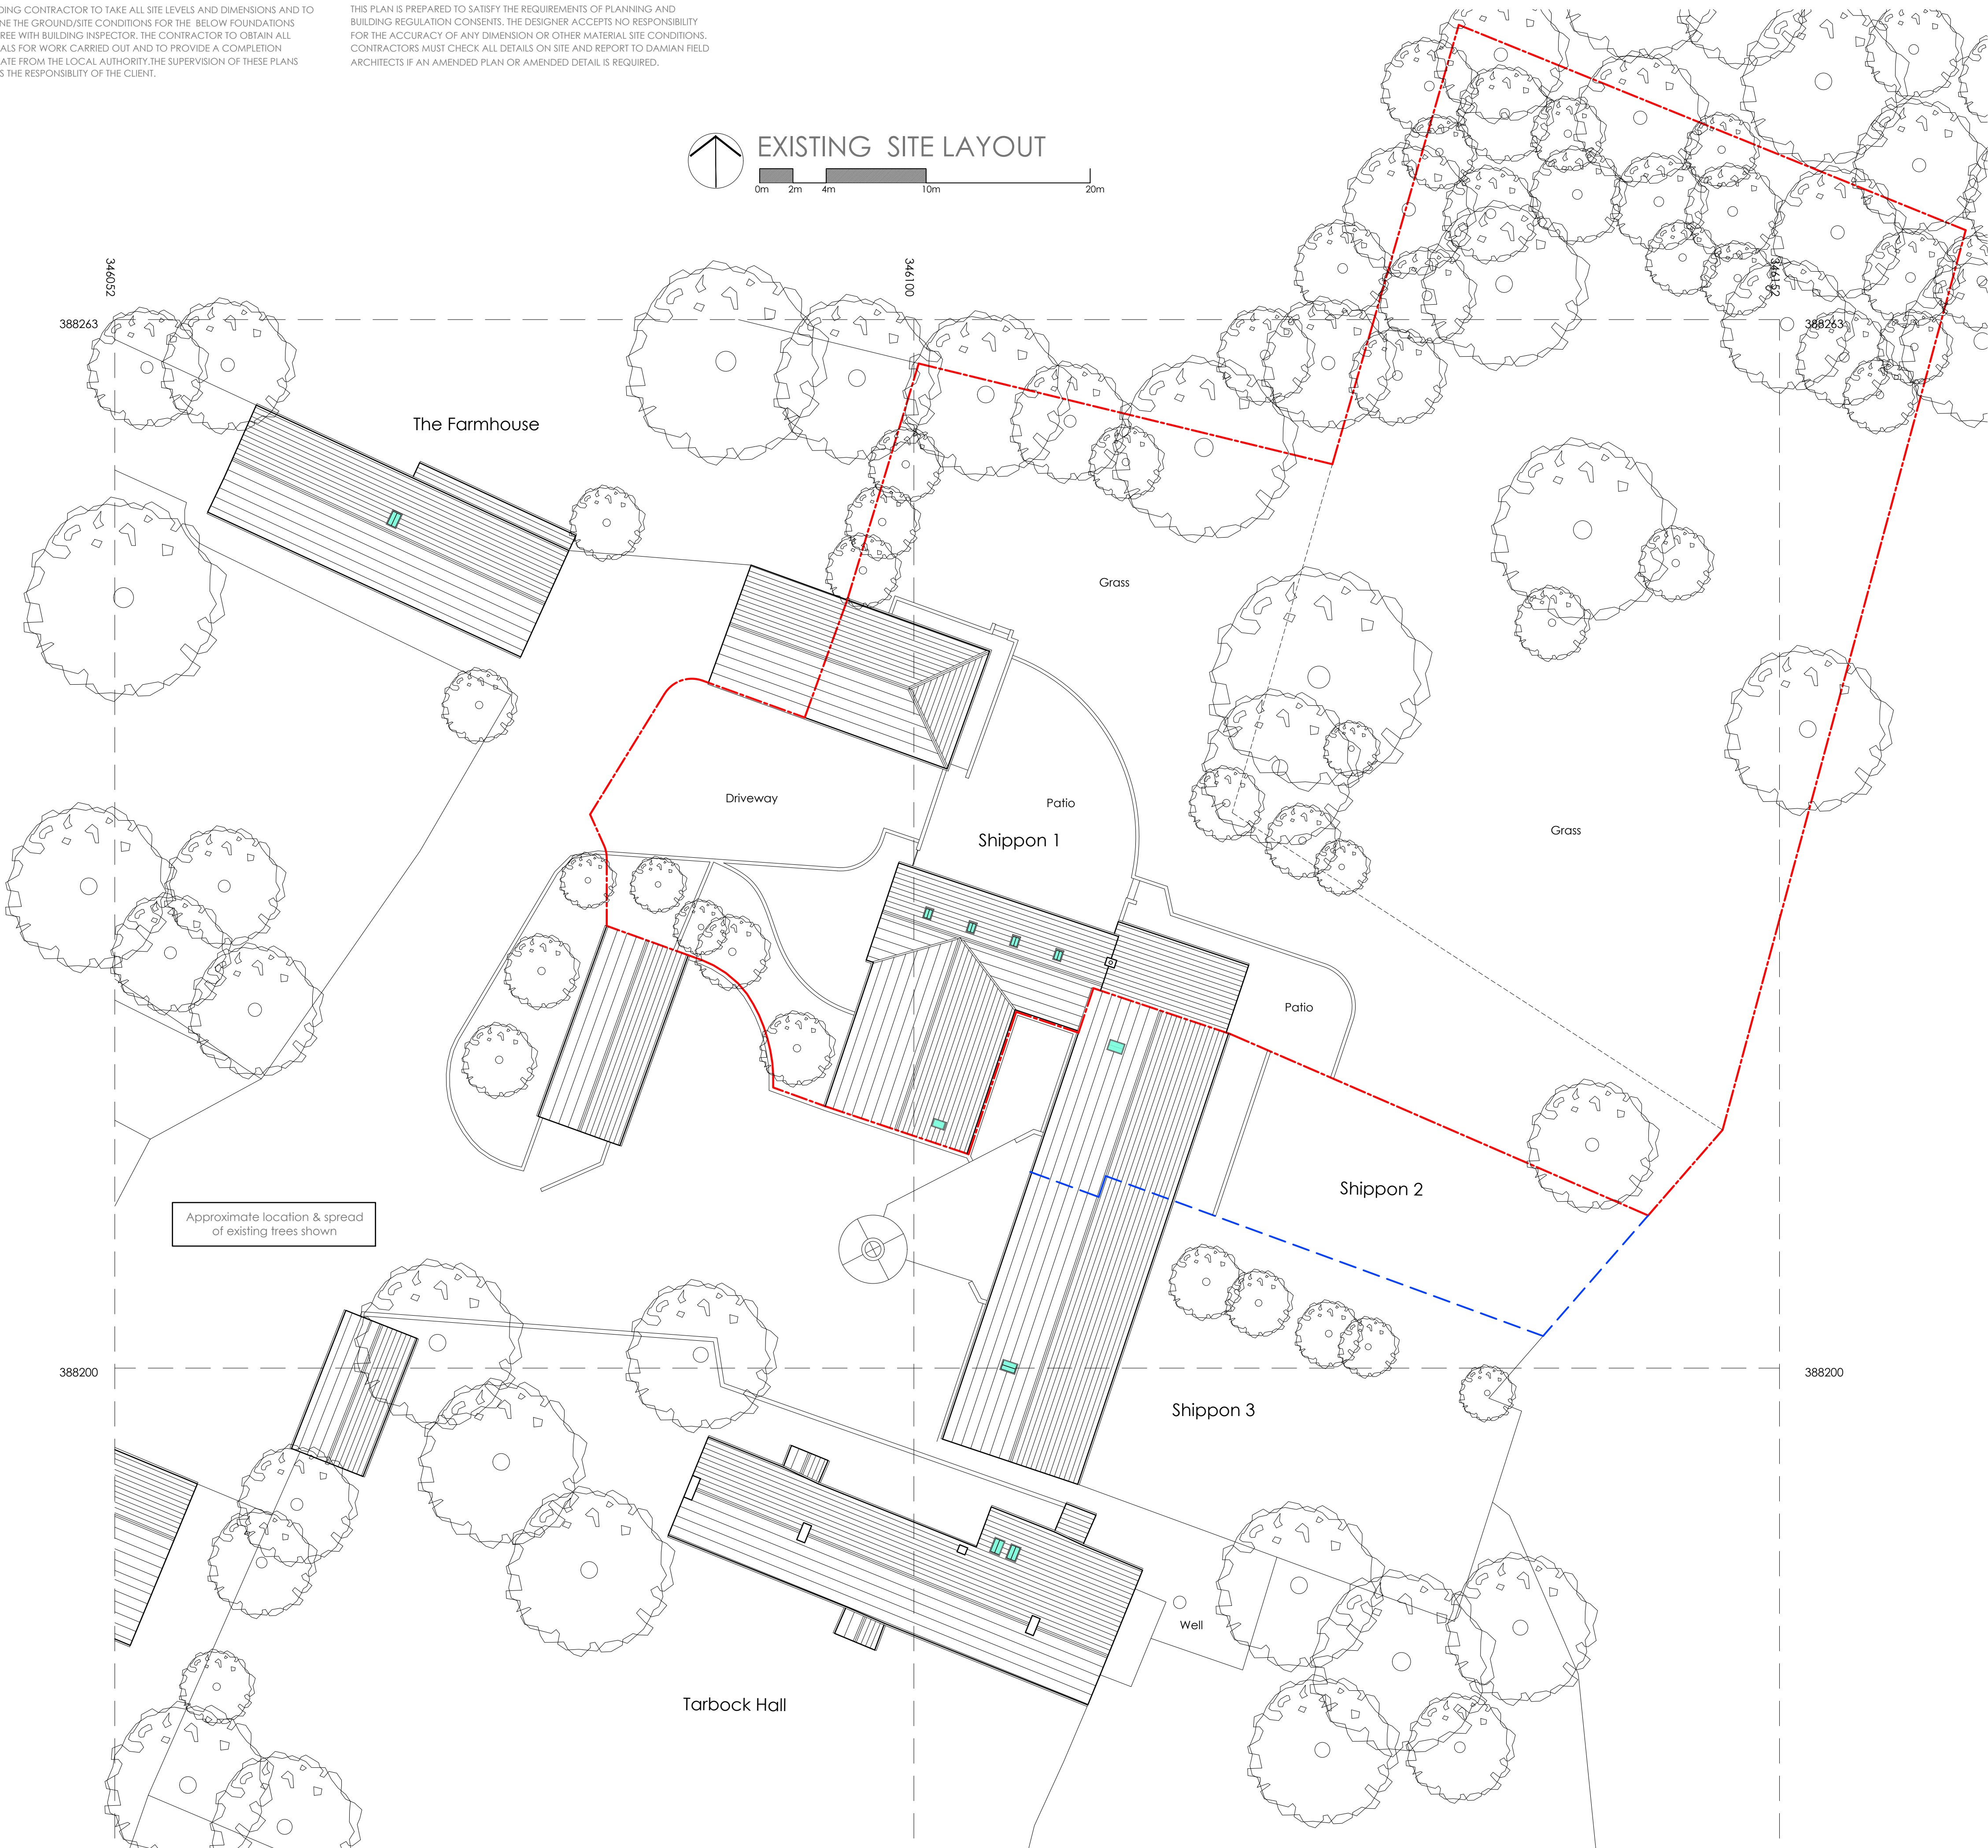


EXISTING SITE LAYOUT

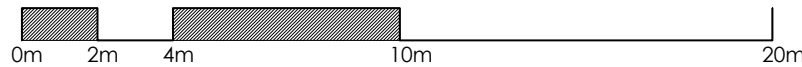


REVISION	ISSUE	DATE
----------	-------	------

PLANNING APPLICATION &
LISTED BUILDING CONSENT

10/03/25

LEGEND

	ELEVATION - DRAWING REFERENCE
	SECTION - DRAWING REFERENCE
	DETAIL LAYOUT - DRAWING REFERENCE
	ASSEMBLY - DRAWING REFERENCE
	ROOM NAME/ ROOM NO FOR FINISHES REFER TO SCHEDULE
	LEVEL
	DOOR NO. FOR TYPE/ DETAIL REFERENCE REFER SCHEDULE
	WINDOW NO. FOR TYPE/ DETAIL REFERENCE REFER SCHEDULE
	GRID LINE REFERENCE
	WALL TYPE/ DETAIL REFERENCE. REFER TO SPECIFICATION
	WARDROBE NO. FOR TYPE/ DETAIL REFERENCE REFER SCHEDULE
	PANEL NO. FOR TYPE/ DETAIL REFERENCE REFER SCHEDULE
	HEAT DETECTOR
	SMOKE DETECTOR
MAINS OPERATED SMOKE ALARMS & ALARM SYSTEM WITH A BATTERY BACKUP IS REQUIRED TO AT LEAST GRADE D CATEGORY L03 STANDARD IN ACCORDANCE WITH BS 5839 PART 6:2004	
NOTE: ALL ELECTRICAL WORK COVERED BY PART P (ELECTRICAL SAFETY) MUST BE DESIGNED, INSTALLED, INSPECTED & TESTED BY A PERSON COMPETENT TO DO SO. THIS PERSON MUST BE REGISTERED WITH AN AUTHORIZED SELF-CERTIFICATION SCHEME (eg BRE CERTIFICATION, BSI, ELECSA, NICEIC OR NAPIT CERTIFICATION). PRIOR TO COMPLETION AN APPROPRIATE BS7671 ELECTRICAL INSTALLATION CERTIFICATE MUST BE PROVIDED BY THE COMPETENT PERSON.	

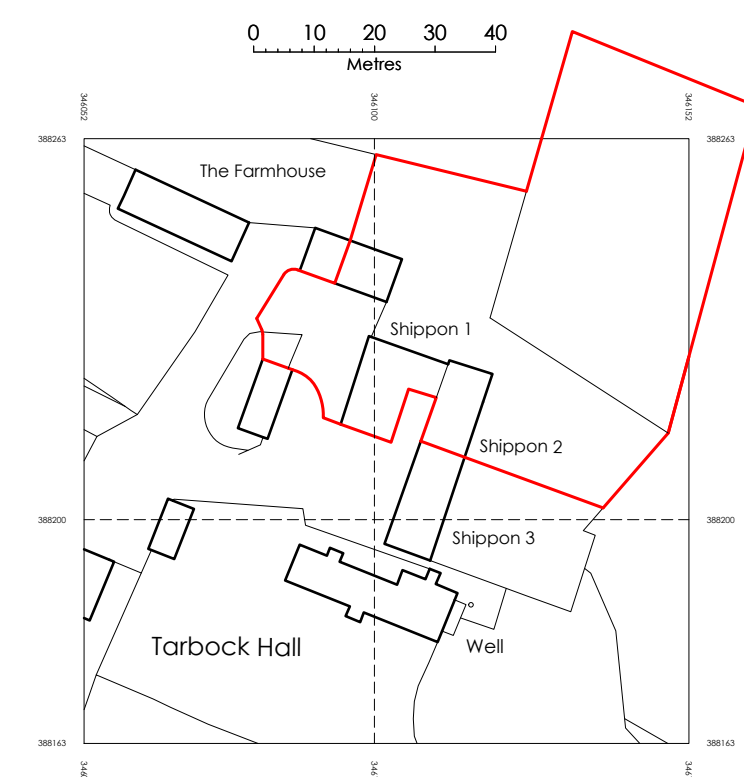

©Crown Copyright and database right 2022
Ordnance Survey License: 100048957
Reproduction in whole or part is prohibited without the prior permission of Ordnance Survey
Serial No. 239782

LOCATION PLAN scale 1: 1250

DAMIANFIELD
ARCHITECTS

Springwood House, 4 Rose Lane, Mossley Hill, Liverpool, L18 5ED
t 07950 830844 www.damianfieldarchitects.co.uk
RIBA Membership 09128282 ARB Registration 062412H

**PROPOSED WORKS TO
Shippons 1 & 2**
Ox Lane, Tarbock Hall Estate
Tarbock Green, Prescot, L35 1QA

TITLE
EXISTING SITE LAYOUT

PROJECT	TYPE	(CATEGORY)	NUMBER	REVISION
431	L	(1-)	07	-
SCALE 1:200@A1				DATE 10/03/2025

ANY DISCREPANCIES BETWEEN DRAWINGS OR BETWEEN DRAWINGS & ACTUAL SITE CONDITIONS SHOULD BE IMMEDIATELY BROUGHT TO THE ATTENTION OF THE ARCHITECTS.