
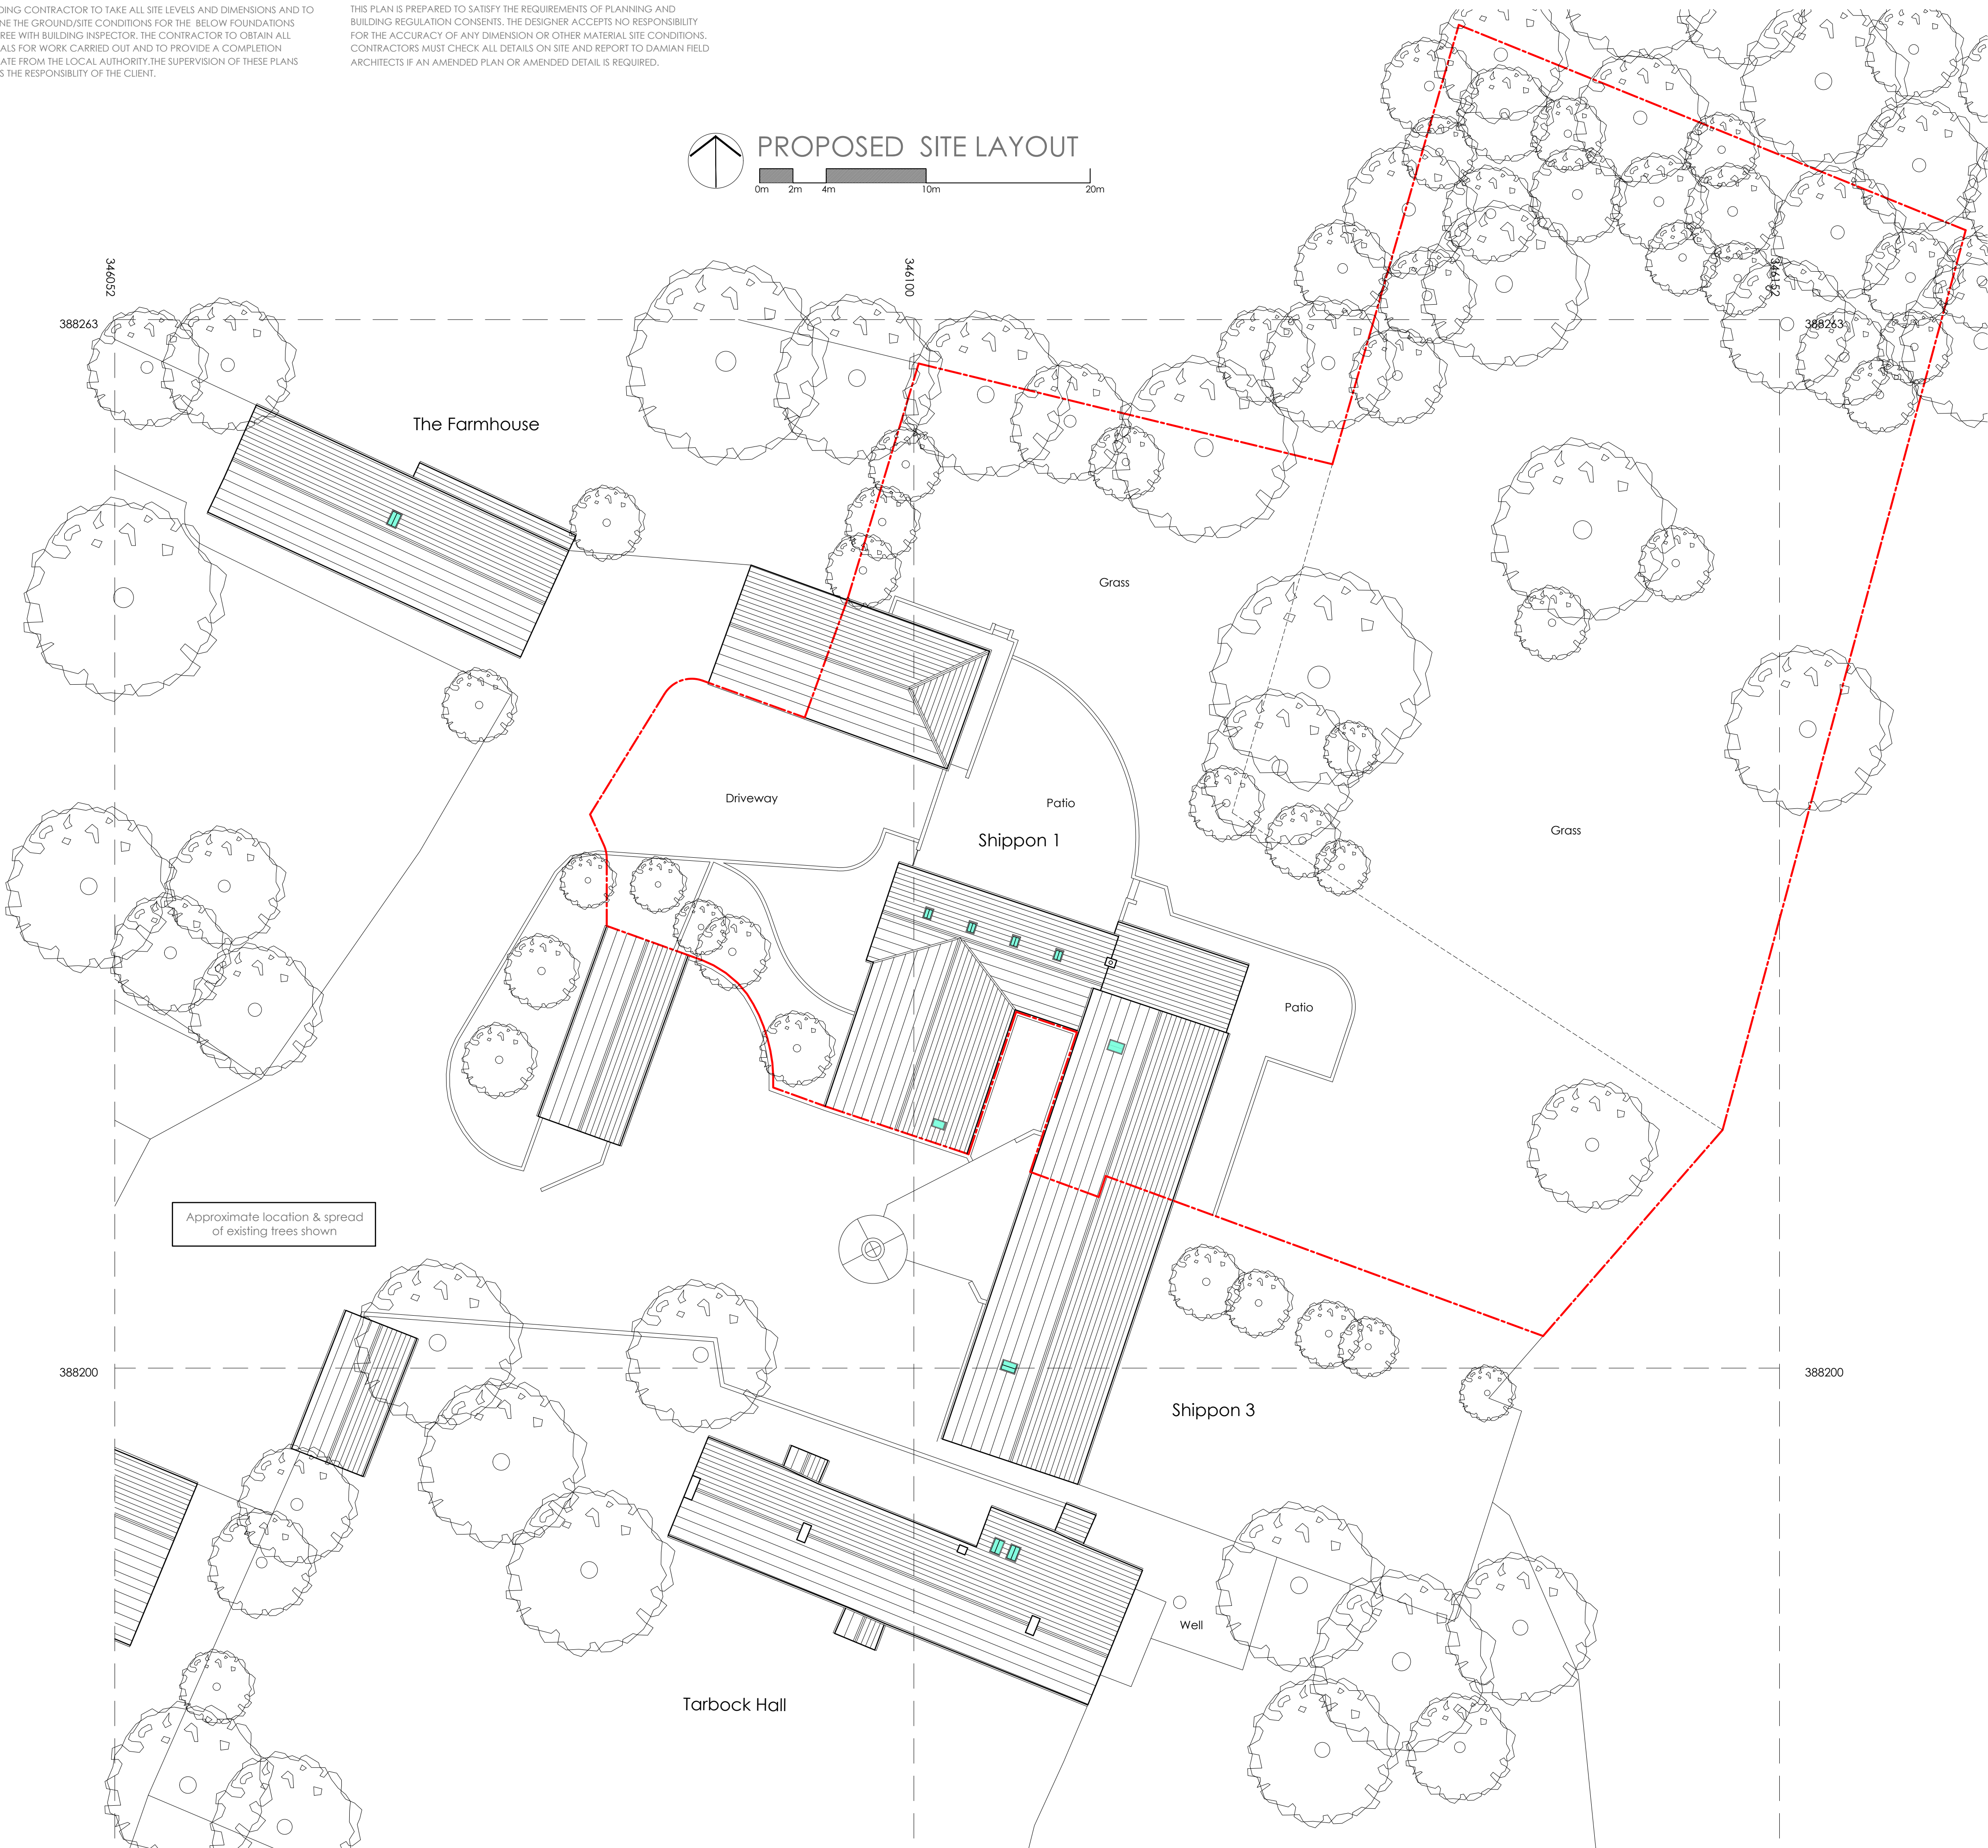


PROPOSED SITE LAYOUT

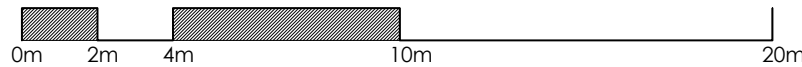

Approximate location & spread of existing trees shown

REVISION	ISSUE	DATE
	PLANNING APPLICATION & LISTED BUILDING CONSENT	10/03/25

LEGEND


- ELEVATION - DRAWING REFERENCE
- SECTION - DRAWING REFERENCE
- DETAIL LAYOUT - DRAWING REFERENCE
- ASSEMBLY - DRAWING REFERENCE
- STORE 3B002 ROOM NAME/ ROOM NO FOR FINISHES REFER TO SCHEDULE
- LEVEL XXX 4.1
- DOOR NO. FOR TYPE/ DETAIL REFERENCE REFER SCHEDULE
- WINDOW NO. FOR TYPE/ DETAIL REFERENCE REFER SCHEDULE
- GRID LINE REFERENCE mB
- WALL TYPE/ DETAIL REFERENCE REFER TO SPECIFICATION K10/126
- WARDROBE NO. FOR TYPE/ DETAIL REFERENCE REFER SCHEDULE
- PANEL NO. FOR TYPE/ DETAIL REFERENCE REFER SCHEDULE XPX-XX
- HD HEAT DETECTOR
- SD SMOKE DETECTOR

MAINS OPERATED SMOKE ALARMS & ALARM SYSTEM WITH A BATTERY BACKUP IS REQUIRED TO AT LEAST GRADE D CATEGORY L03 STANDARD IN ACCORDANCE WITH BS 5839 PART 6:2004

NOTE:

ALL ELECTRICAL WORK COVERED BY PART P (ELECTRICAL SAFETY) MUST BE DESIGNED, INSTALLED, INSPECTED & TESTED BY A PERSON COMPETENT TO DO SO.

THIS PERSON MUST BE REGISTERED WITH AN AUTHORIZED SELF-CERTIFICATION SCHEME (eg BRE CERTIFICATION, BSI, ELECSA, NICEIC OR NAPIT CERTIFICATION). PRIOR TO COMPLETION AN APPROPRIATE BS7671 ELECTRICAL INSTALLATION CERTIFICATE MUST BE PROVIDED BY THE COMPETENT PERSON.

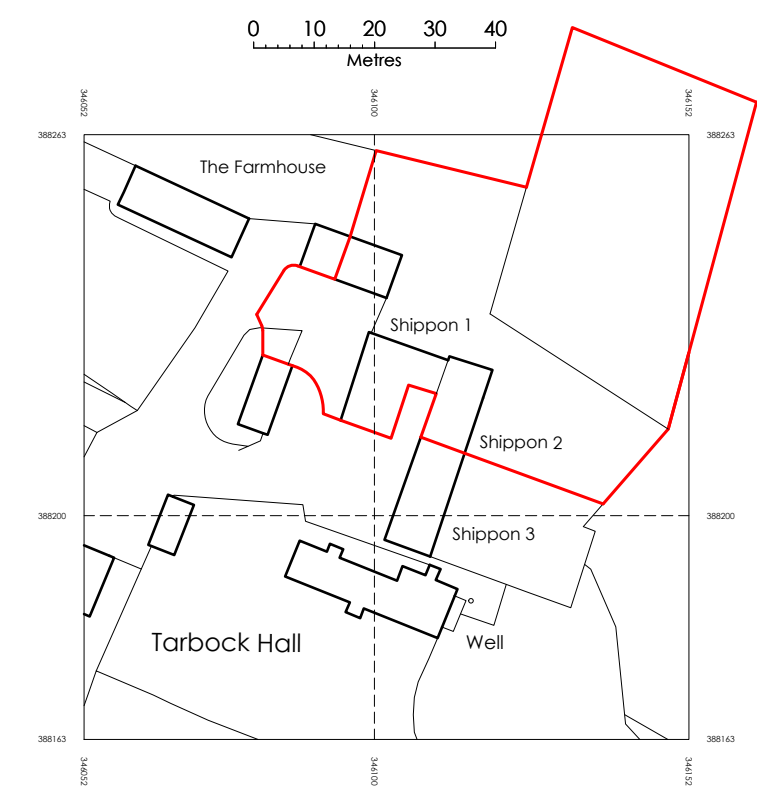

©Crown Copyright and database right 2022
Ordnance Survey License: 100048957
Reproduction in whole or part is prohibited without the prior permission of Ordnance Survey
Serial No. 239782

LOCATION PLAN scale 1: 1250

DAMIANFIELD
ARCHITECTS

Springwood House, 4 Rose Lane, Mossley Hill, Liverpool, L18 5ED
t 07950 830844 www.damianfieldarchitects.co.uk
RIBA Membership 09128282 ARB Registration 062412H

PROPOSED WORKS TO
Shippons 1 & 2
Ox Lane, Tarbock Hall Estate
Tarbock Green, Prescot, L35 1QA

TITLE
PROPOSED SITE LAYOUT

DRAWING NO.				
PROJECT	TYPE	CATEGORY	NUMBER	REVISION
431	L	(1-)	08	-
SCALE 1:200@A1			DATE 10/03/2025	

ANY DISCREPANCIES BETWEEN DRAWINGS OR BETWEEN DRAWINGS & ACTUAL SITE CONDITIONS SHOULD BE IMMEDIATELY BROUGHT TO THE ATTENTION OF THE ARCHITECTS.