



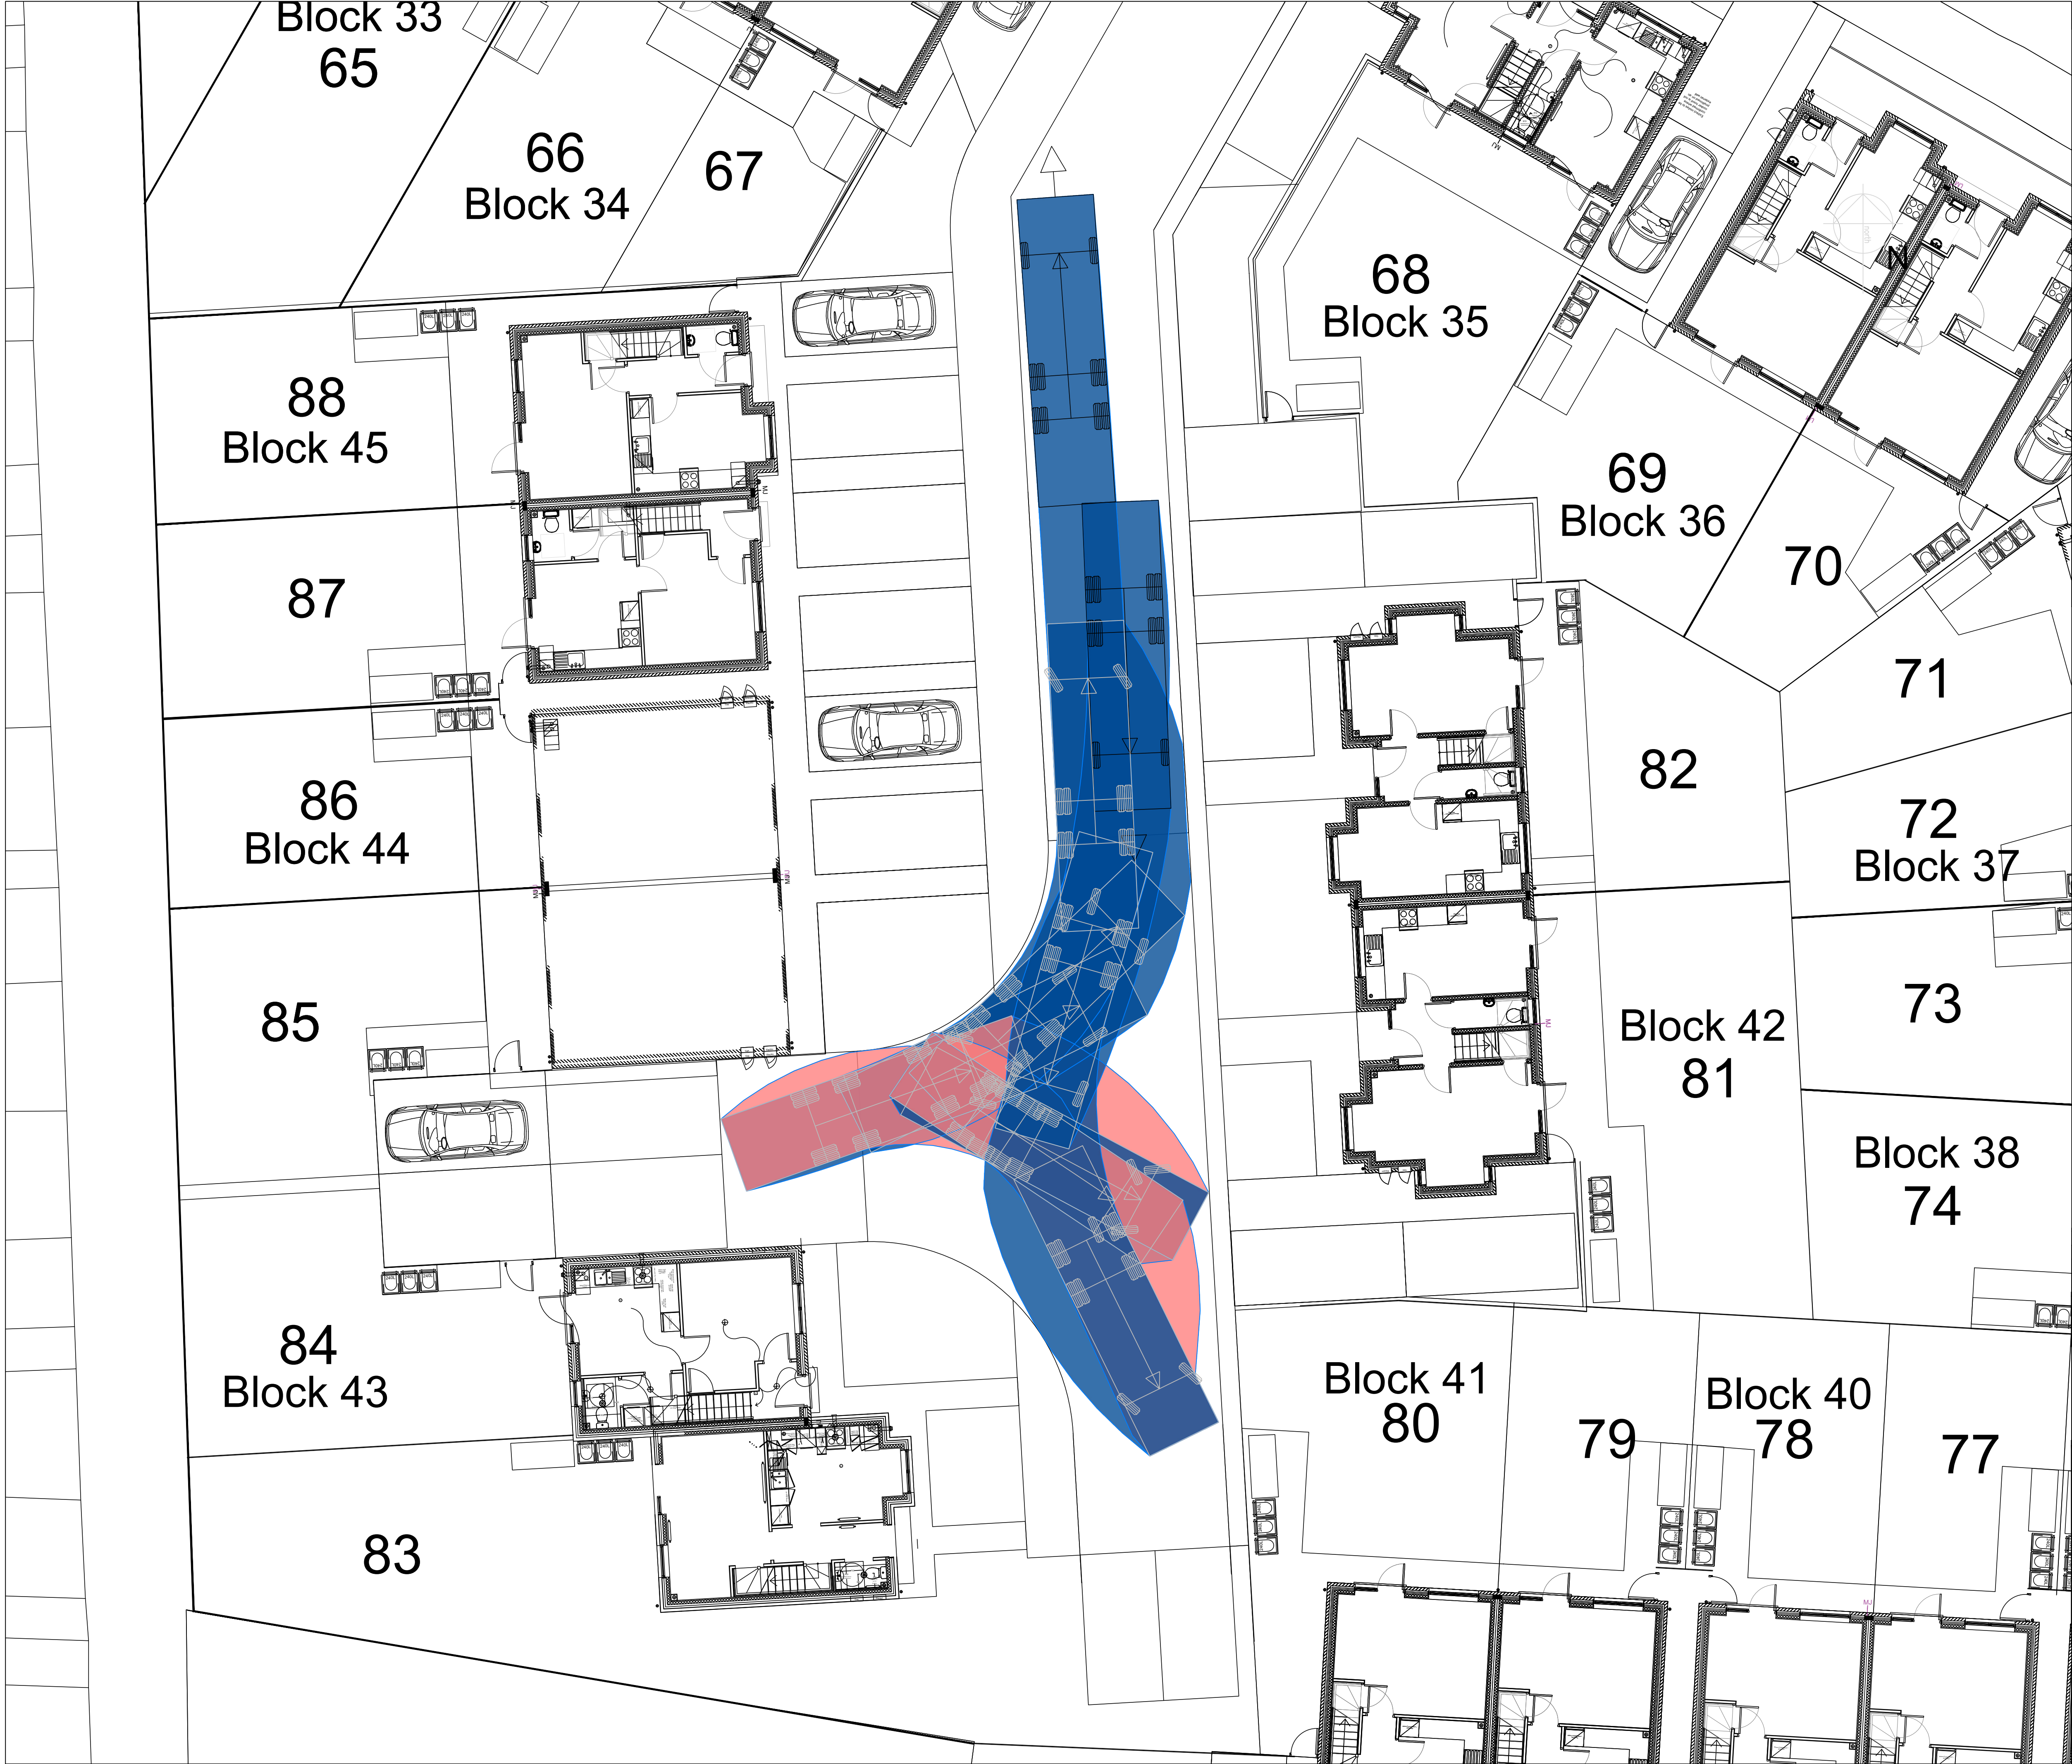

- GENERAL NOTES**
1. SETTING OUT SHALL BE UNDERTAKEN USING ONLY THE INFORMATION GIVEN. DISTANCES SHOULD NOT BE SCALED FROM THIS DRAWING.
 2. ALL SEWERS SHALL BE CONSTRUCTED IN ACCORDANCE WITH SEWERS FOR ADOPTION 5TH EDITION AND UNITED UTILITIES DETAILS & GUIDELINES.
 3. THE MINIMUM GRAVITY PIPE DIAMETER UNDER ADOPTABLE HIGHWAYS SHALL BE 150MM.
 4. IT IS THE RESPONSIBILITY OF THE CONTRACTOR TO VERIFY ALL INFORMATION GIVEN WITH REGARDS TO EXISTING SERVICES AND DRAINAGE CONNECTIONS ETC. PRIOR TO COMMENCING THE WORKS. THE RATES SHALL INCLUDE FOR HAND DIG AROUND SERVICES WHERE NECESSARY. THE CONTRACTOR SHALL ADHERE TO THE CDM REGULATIONS AT ALL TIMES.
 5. THE OUTSIDES OF ALL SEWERS SHALL BE A MINIMUM OF 1.0M FROM KERB LINES AND THE OUTSIDE OF MANHOLES SHALL BE A MINIMUM OF 0.5M FROM KERB LINES.
 6. EXISTING FLOWS IN WATERCOURSES, SEWERS AND LAND DRAINS SHALL BE MAINTAINED AT ALL TIMES. ONLY TRAINED PERSONNEL SHALL BE PERMITTED TO ENTER CONFINED SPACES.
 7. ALL MATERIALS TO BEAR THE RELEVANT B.S. KITE MARK AND COMPLY FULLY WITH THE SPECIFICATIONS. ALL CONCRETE & CONCRETE PRODUCTS MUST USE SULPHATE RESISTANT CEMENT (UNLESS THE SITE INVESTIGATION REPORT PROVES THAT SULPHATE ATTACK FROM SOILS AND GROUNDWATER WILL NOT OCCUR TO WITHSTAND A CLASS).
 8. ALL OPENING NOTICES ETC. AS REQUIRED UNDER HIGHWAYS ACTS ETC. ARE TO BE OBTAINED PRIOR TO COMMENCEMENT OF WORKS. ALL WORKS ARE TO BE INSPECTED BY L.A., NHBC OR THE NETWORK OPERATOR AS APPLICABLE.

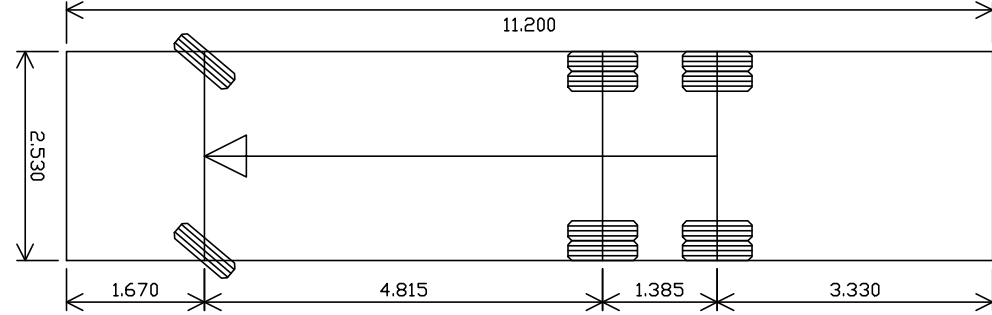

Vehicle name	Phoenix 2 Duo Refuse Vehicle
Description	
Overall length (m)	11.200
Overall width (m)	2.530
Maximum track width (m)	2.530
Kerb to kerb radius (m)	5.500

CO3	06.04.2022	UPDATED TO AVOID BODY OVERHANG INTO FOOTWAY	JCM	JCM	JLS
CO2	10.03.2022	UPDATED TO 11.2M VEHICLE	JCM	JCM	JLS
CO1	10.02.2022	ISSUED FOR CONSTRUCTION	JCM	JCM	JLS
REV	DATE	DESCRIPTION	BY	CHK	APP

DRAWING STATUS: **CONSTRUCTION**

CLIENT: FIRST ARK

ARCHITECT: JDA ARCHITECTS

PROJECT: WATCH FACTORY, PRESCOT

TITLE: ROAD 4 AUTOTRACKING

STATUS: S2	PROJECT NUMBER: 217-257	DRAWING No: WAT-AJP-ZZ-00-DR-C-1580	REV: C03
------------	-------------------------	-------------------------------------	----------

SCALE @ A1: 1:100	DESIGNED: JCM	DRAWN: JCM	CHECKED: JLS	APPROVED: JLS	DATE: FEB 2022
-------------------	---------------	------------	--------------	---------------	----------------

alan johnston partnership LLP
CONSULTING STRUCTURAL & CIVIL ENGINEERS

1 Dale Street, Liverpool L2 2ET
Tel: 0151 227 1462
Fax: 0151 225 1187
E-Mail: Mail@ajpstructeng.com

ajp structural & civil engineers