


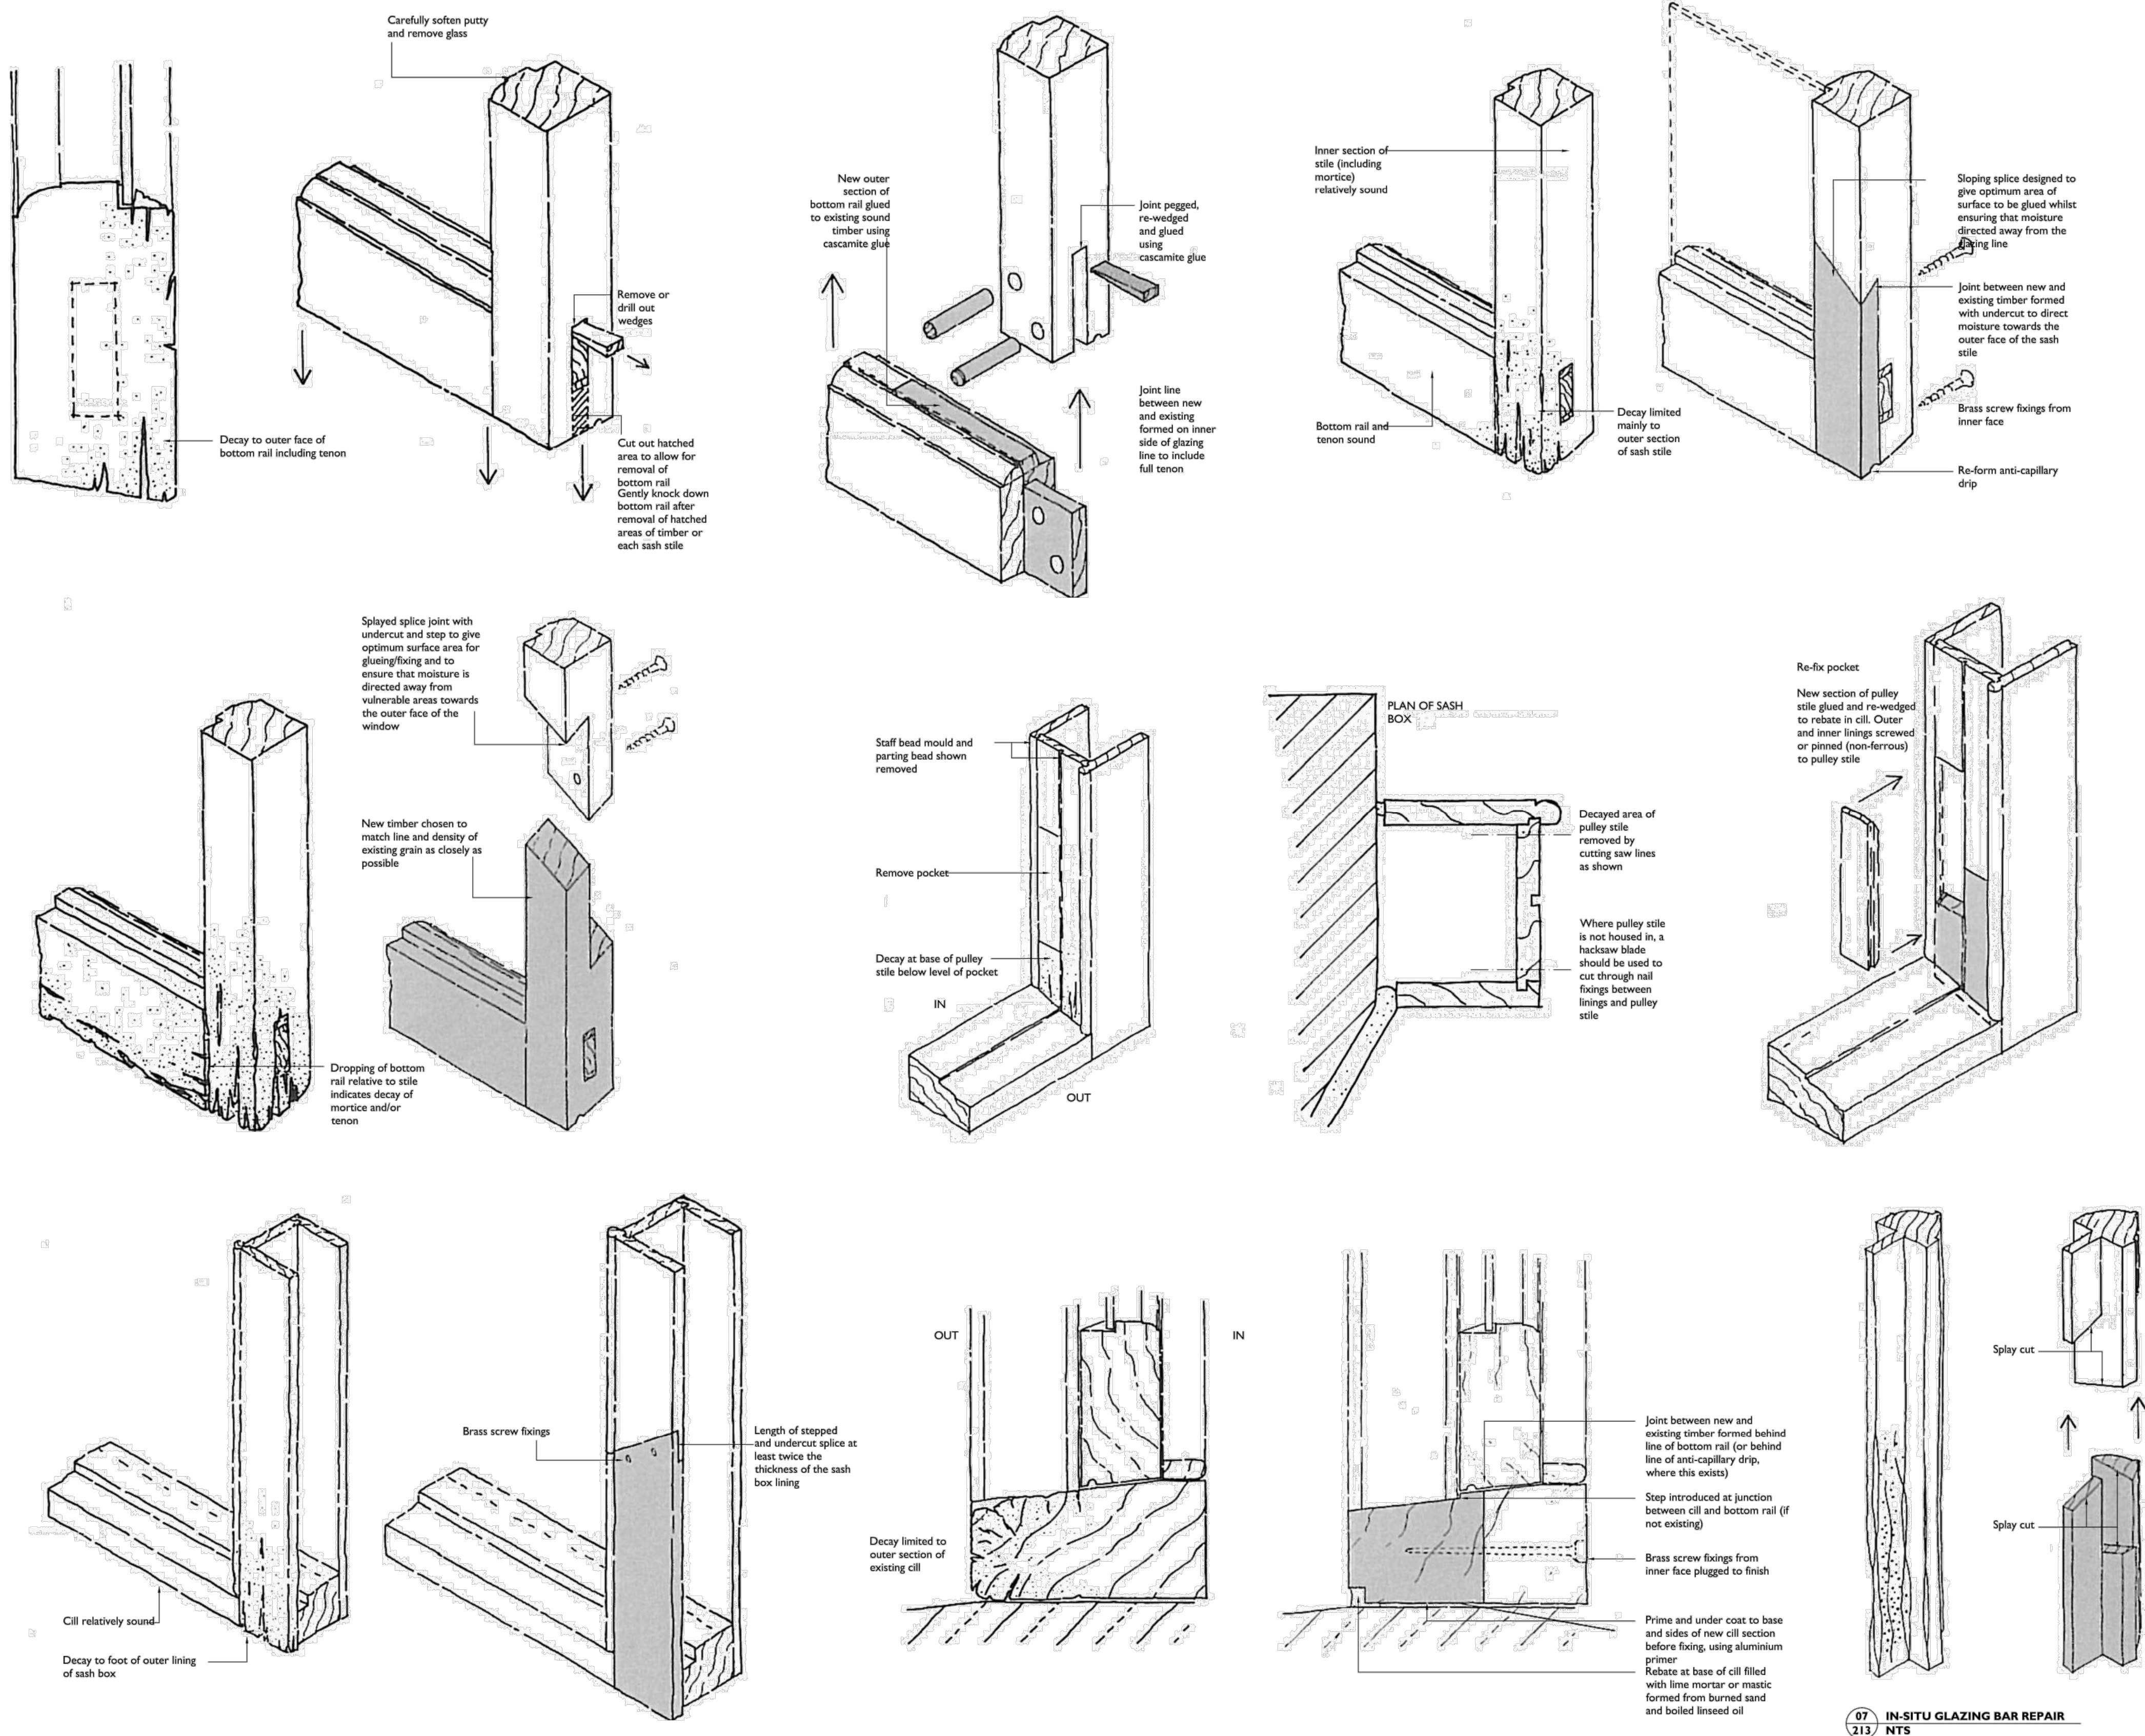

Notes: 05/10/2021 08:52:20

Drawings are based on survey data and may not accurately represent what is physically present.

Do not scale from this drawing. All dimensions are to be verified on site before proceeding with the work.

All dimensions are in millimeters unless noted otherwise.

Purcell shall be notified in writing of any discrepancies.

Key Plan  
not to scale

|                                       |                              |              |     |              |         |
|---------------------------------------|------------------------------|--------------|-----|--------------|---------|
|                                       |                              |              |     |              |         |
|                                       |                              |              |     |              |         |
|                                       |                              |              |     |              |         |
|                                       |                              |              |     |              |         |
| P01                                   | 04/10/2021                   | DW           | DW  | As Indicated |         |
| REV                                   | DATE                         | BY           | CHK | DESCRIPTION  |         |
| CLIENT                                |                              |              |     |              |         |
| Knowsley Metropolitan Borough Council |                              |              |     |              |         |
| PROJECT                               |                              |              |     |              |         |
| Cockpit House, Prescott               |                              |              |     |              |         |
| JOB NUMBER                            |                              |              |     |              |         |
| 241085                                |                              |              |     |              |         |
| PURCEL                                |                              |              |     |              |         |
| TITLE                                 |                              |              |     |              |         |
| Cockpit House                         |                              |              |     |              |         |
| Typical Repair Details                |                              |              |     |              |         |
| SIZE                                  | SCALE                        | LAST REVISED |     | DRAWN        | CHECKED |
| A1L                                   |                              | 04/10/2021   |     | DW           | DW      |
| REV                                   | SUITABILITY/REASON FOR ISSUE |              |     |              |         |
| P01                                   | S2 - For Information         |              |     |              |         |
| DRAWING NAME                          |                              |              |     |              |         |
| 241085-PUR-00-ZZ-DR-A-5002            |                              |              |     |              |         |