

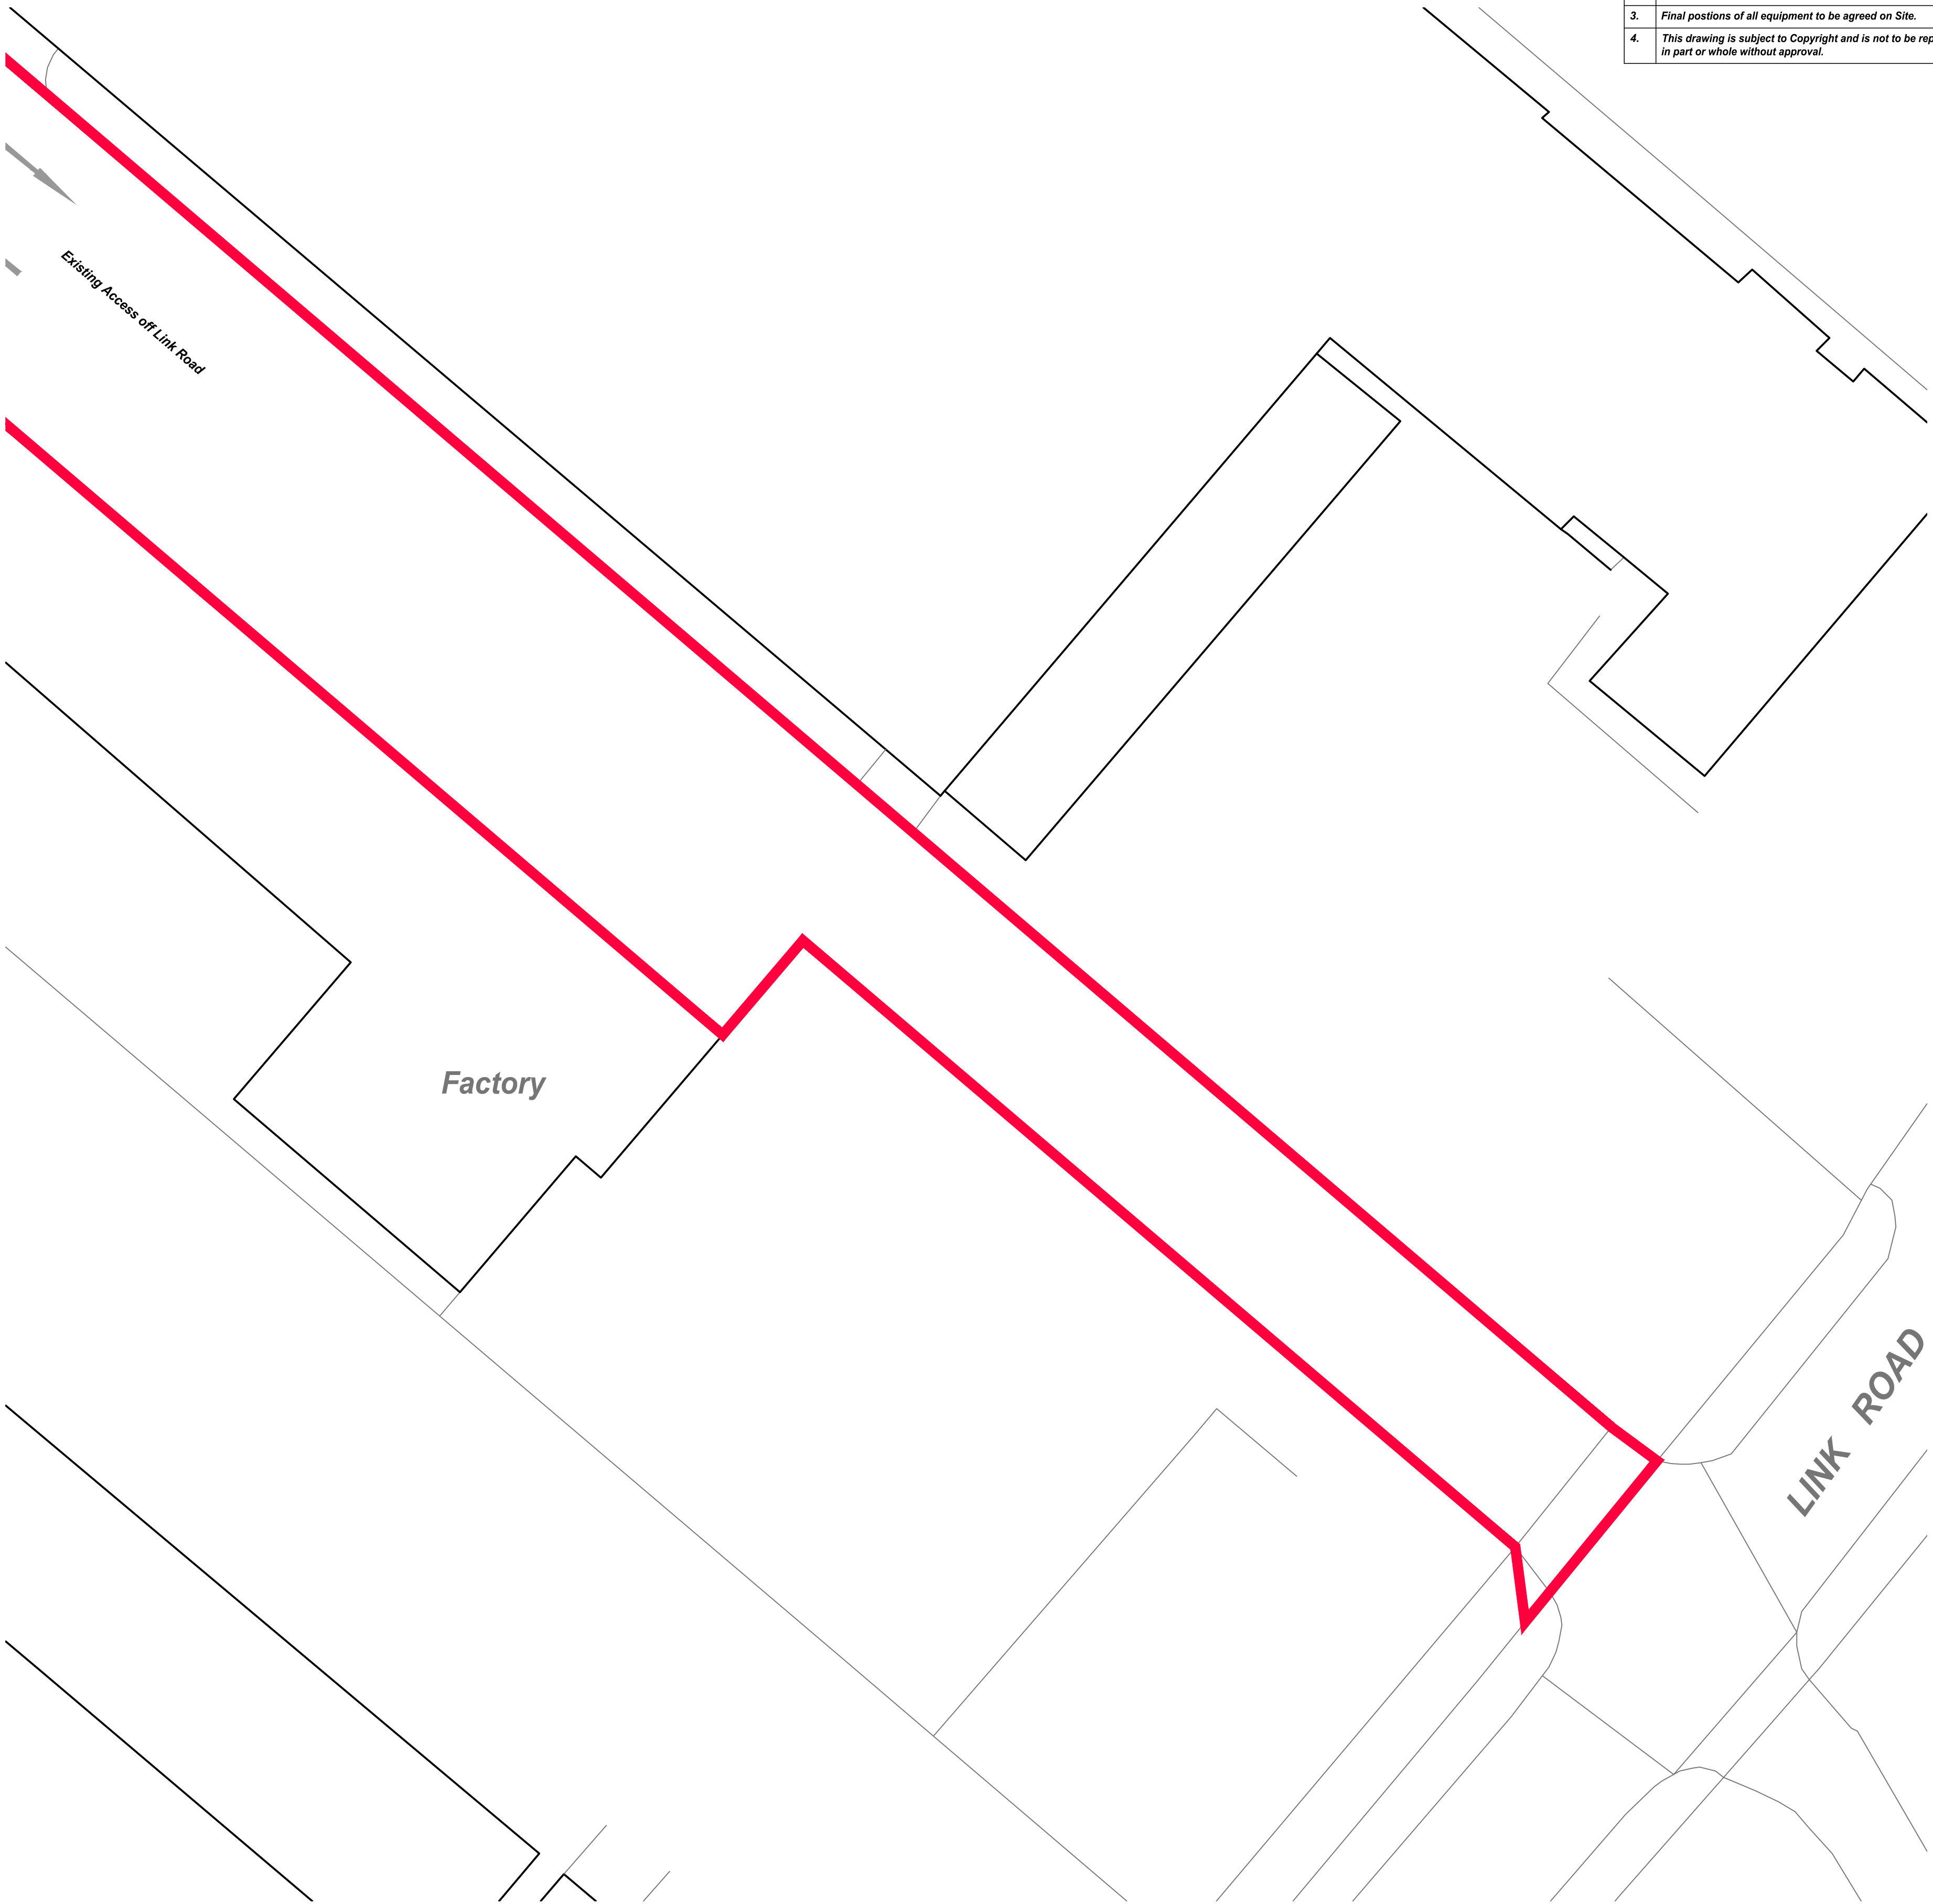


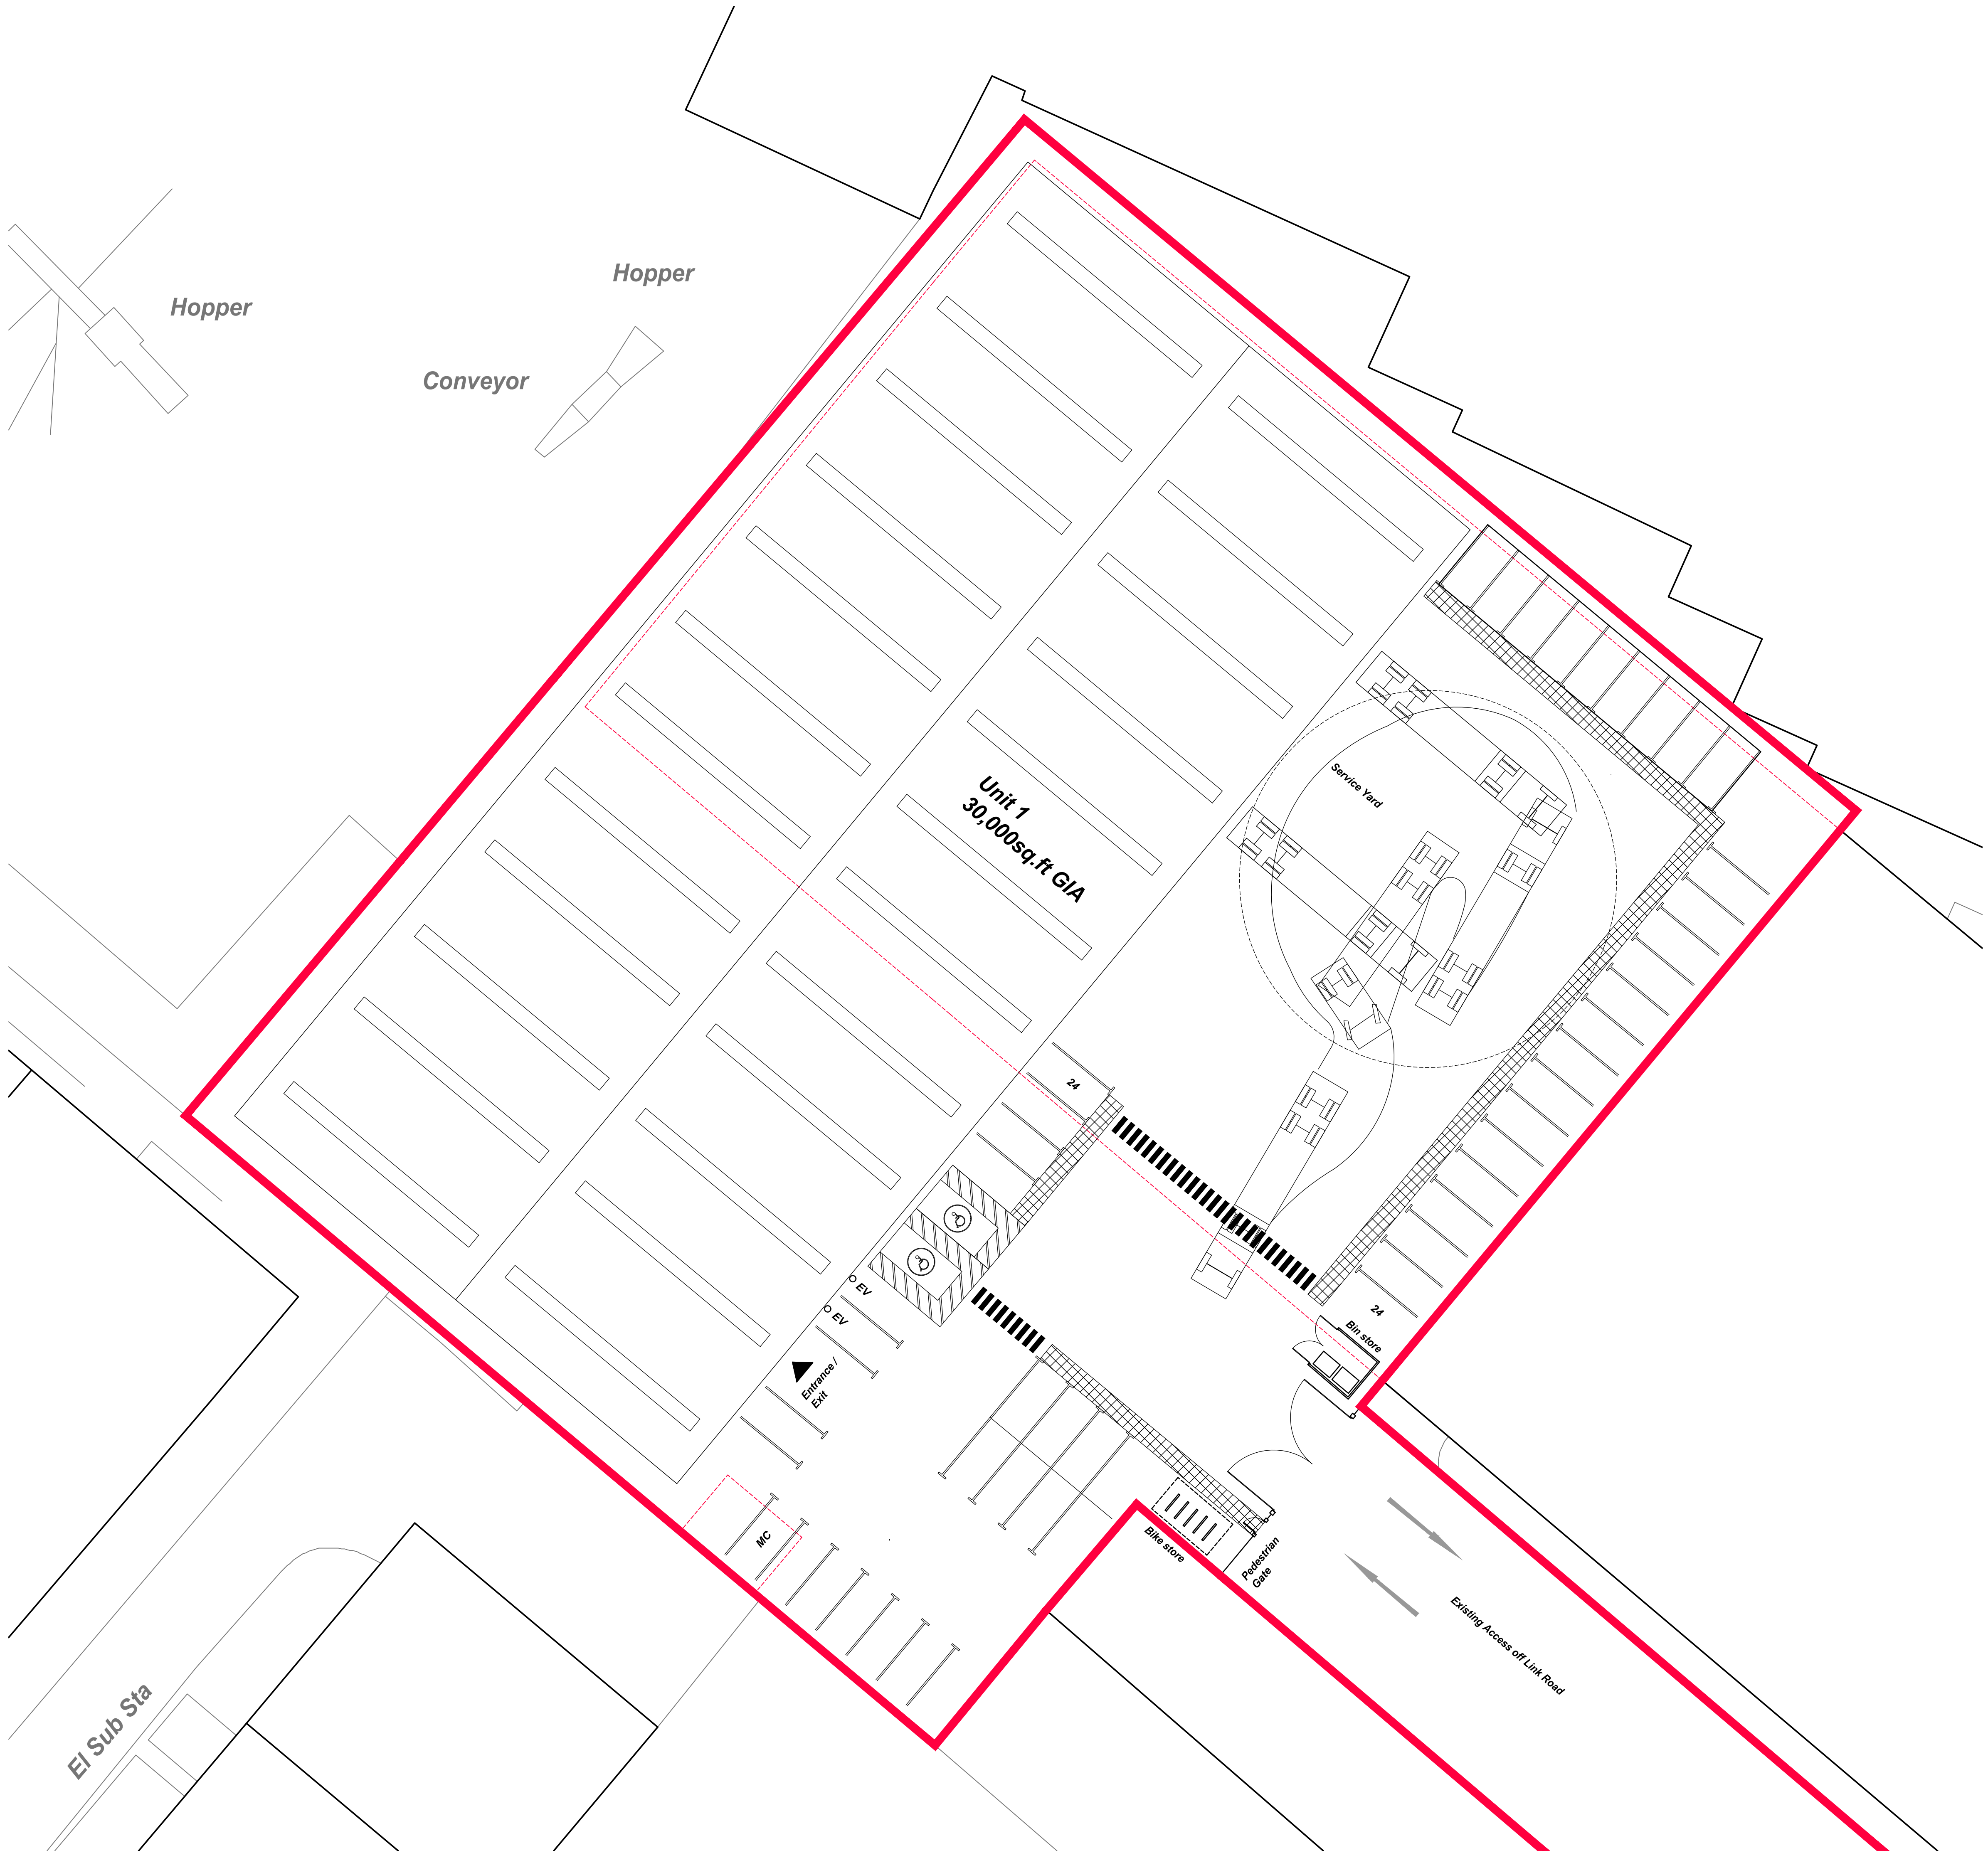

NOTES			
1.	Do not scale this drawing.		
2.	All dimensions to be checked on site.		
3.	Final positions of all equipment to be agreed on site.		
4.	This drawing is subject to Copyright and is not to be reproduced in part or whole without approval.		

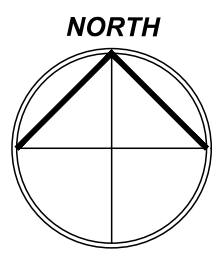

0	TS	16.06.2025	First Issue.
Rev.	By	Date	Description

Client
Green Recovery Southwest Ltd.

Project
Former Waste Site
Land off Link Road
Huyton
L36 6AP

Drawing Title
Proposed Site Layout

Drawn By
TS
Date
June 2025

Job No.
P499
Status
Planning

Dwg No.
L_02
Rev.
0
Scale@A0
1:200

ARCHITECTURE WORKS

RESIDENTIALCOMMERCIALINDUSTRIAL

The Coach House
Warrington Road
Mickle Trafford
Chester
CH2 4EA

Tel: 01244 309189
Mobile: 07974 674574
Email: toby@architectureworks

