



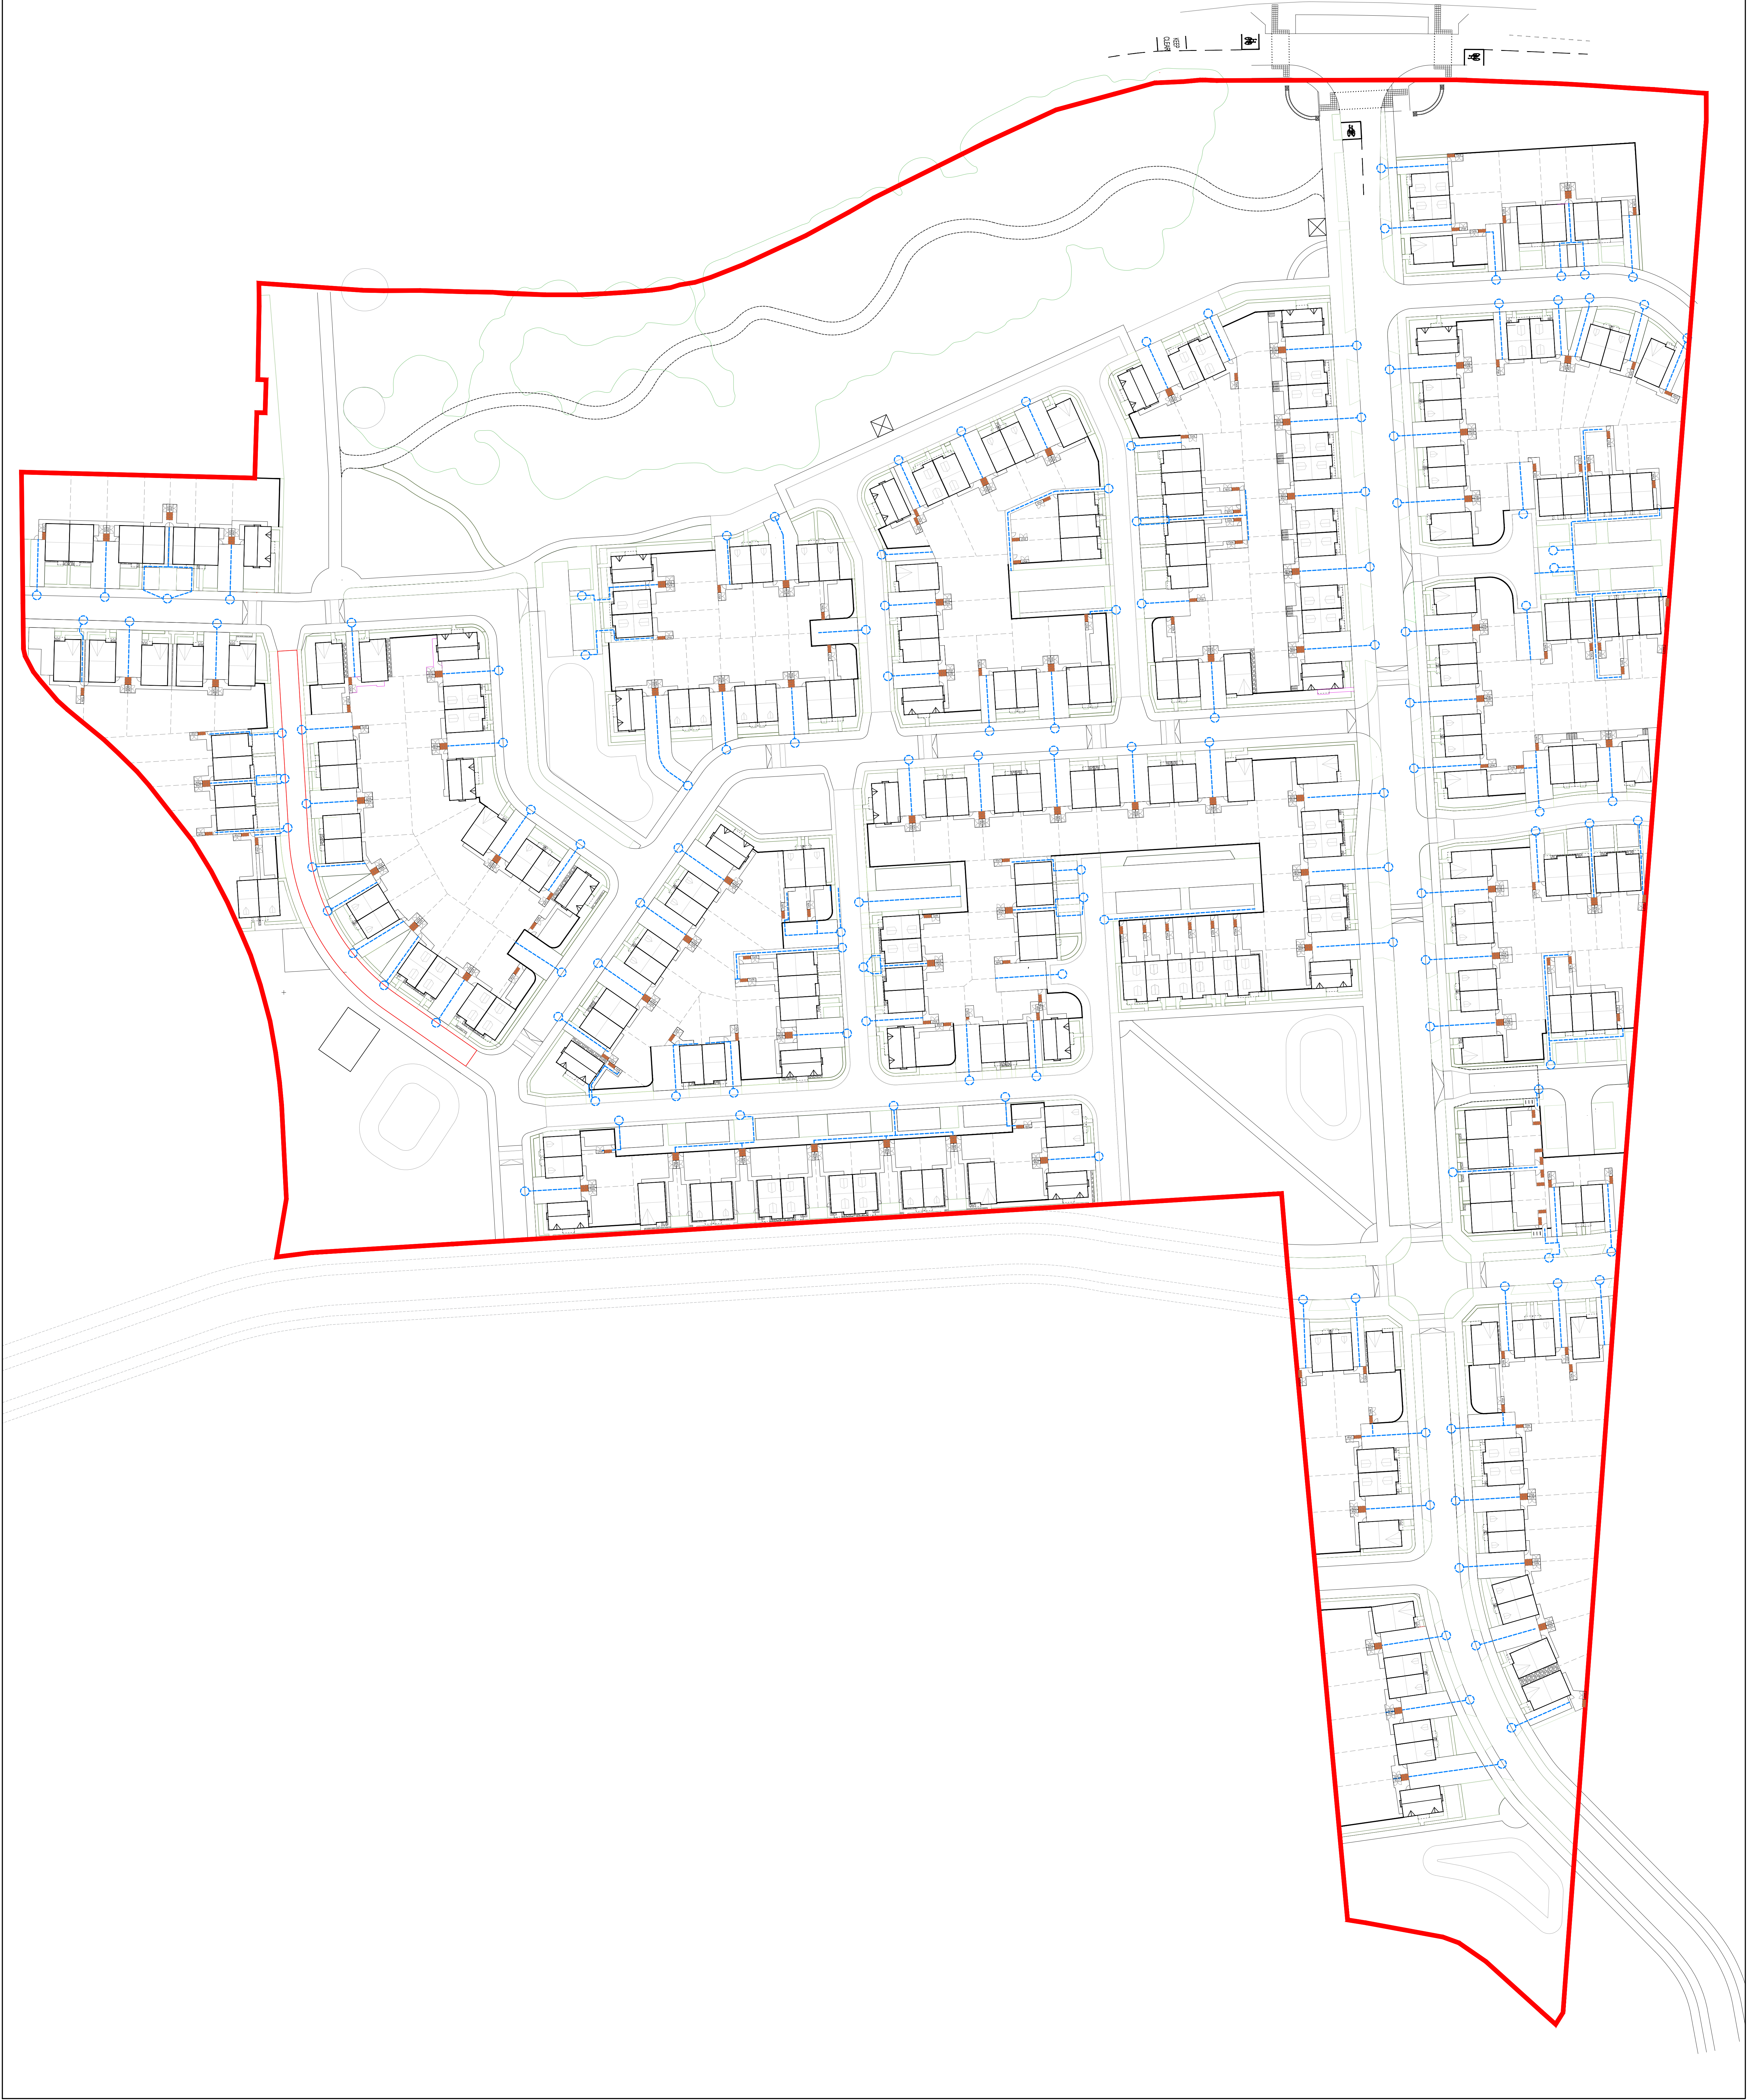

LEGEND

- Refuse Drag Route
- Refuse Collection Point
- Refuse Storage Area (Houses)

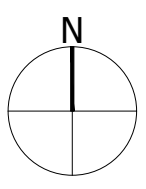

Project Halsnead Garden Village			
Drawing Title Servicing Plan			
Refuse Collection Strategy			
Date 08.08.23	Scale 1:500	Drawn by LC	Check by SW
Project No 33678	Drawing No MR-H-DWG-08	Revision C	

Stantec UK Limited
11th Floor
Bank House
8 Queens Street
Birmingham
B2 4JA
T: 0121 633 2500
stantec.com/uk