



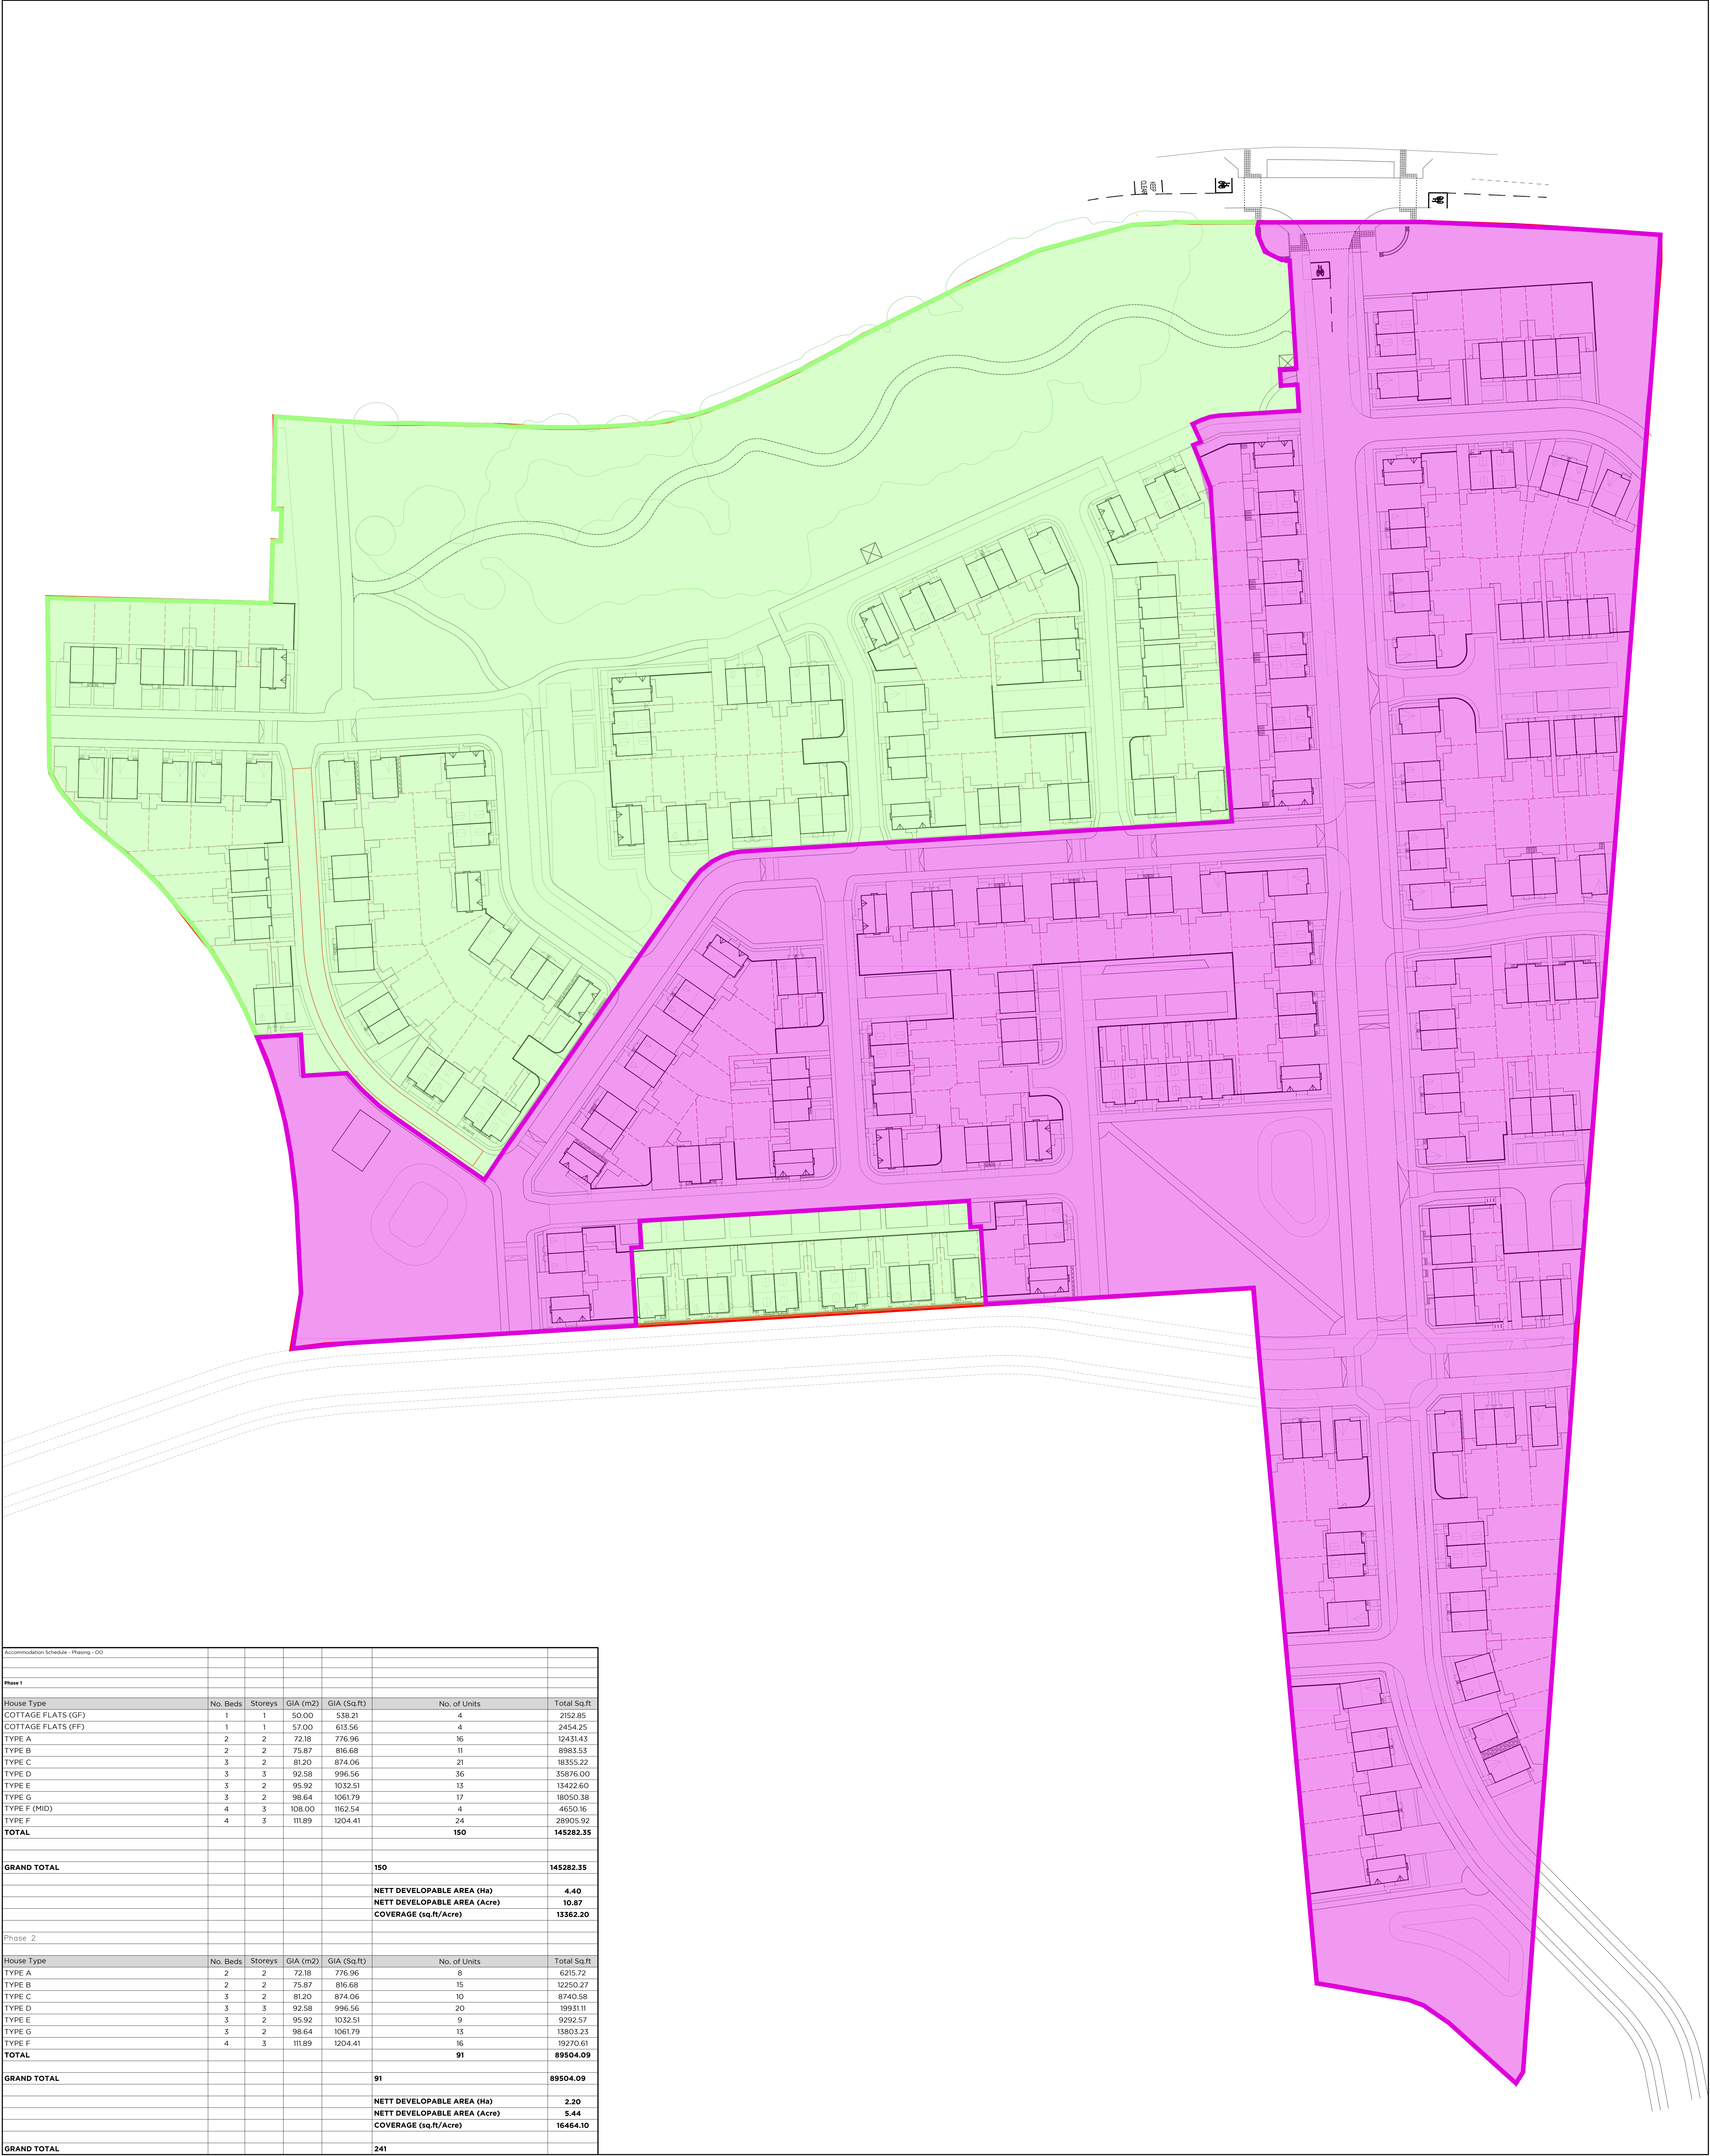

LEGEND

- Phase 1
- Phase 2

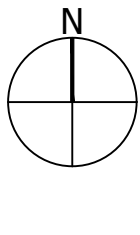

Project  
Halsnead Garden Village  
Your Housing  
Drawing Title  
Servicing Plans  
Phasing

|                     |                           |                |                |
|---------------------|---------------------------|----------------|----------------|
| Date<br>07.08.23    | Scale<br>1:500            | Drawn by<br>LC | Check by<br>SW |
| Project No<br>33678 | Drawing No<br>MR-H-DWG-11 | Revision       | E              |



Stantec UK Limited  
10th Floor  
Bank House  
8 Queens Street  
Birmingham  
B2 4JA  
T: 0121 633 2500  
stantec.com/uk