


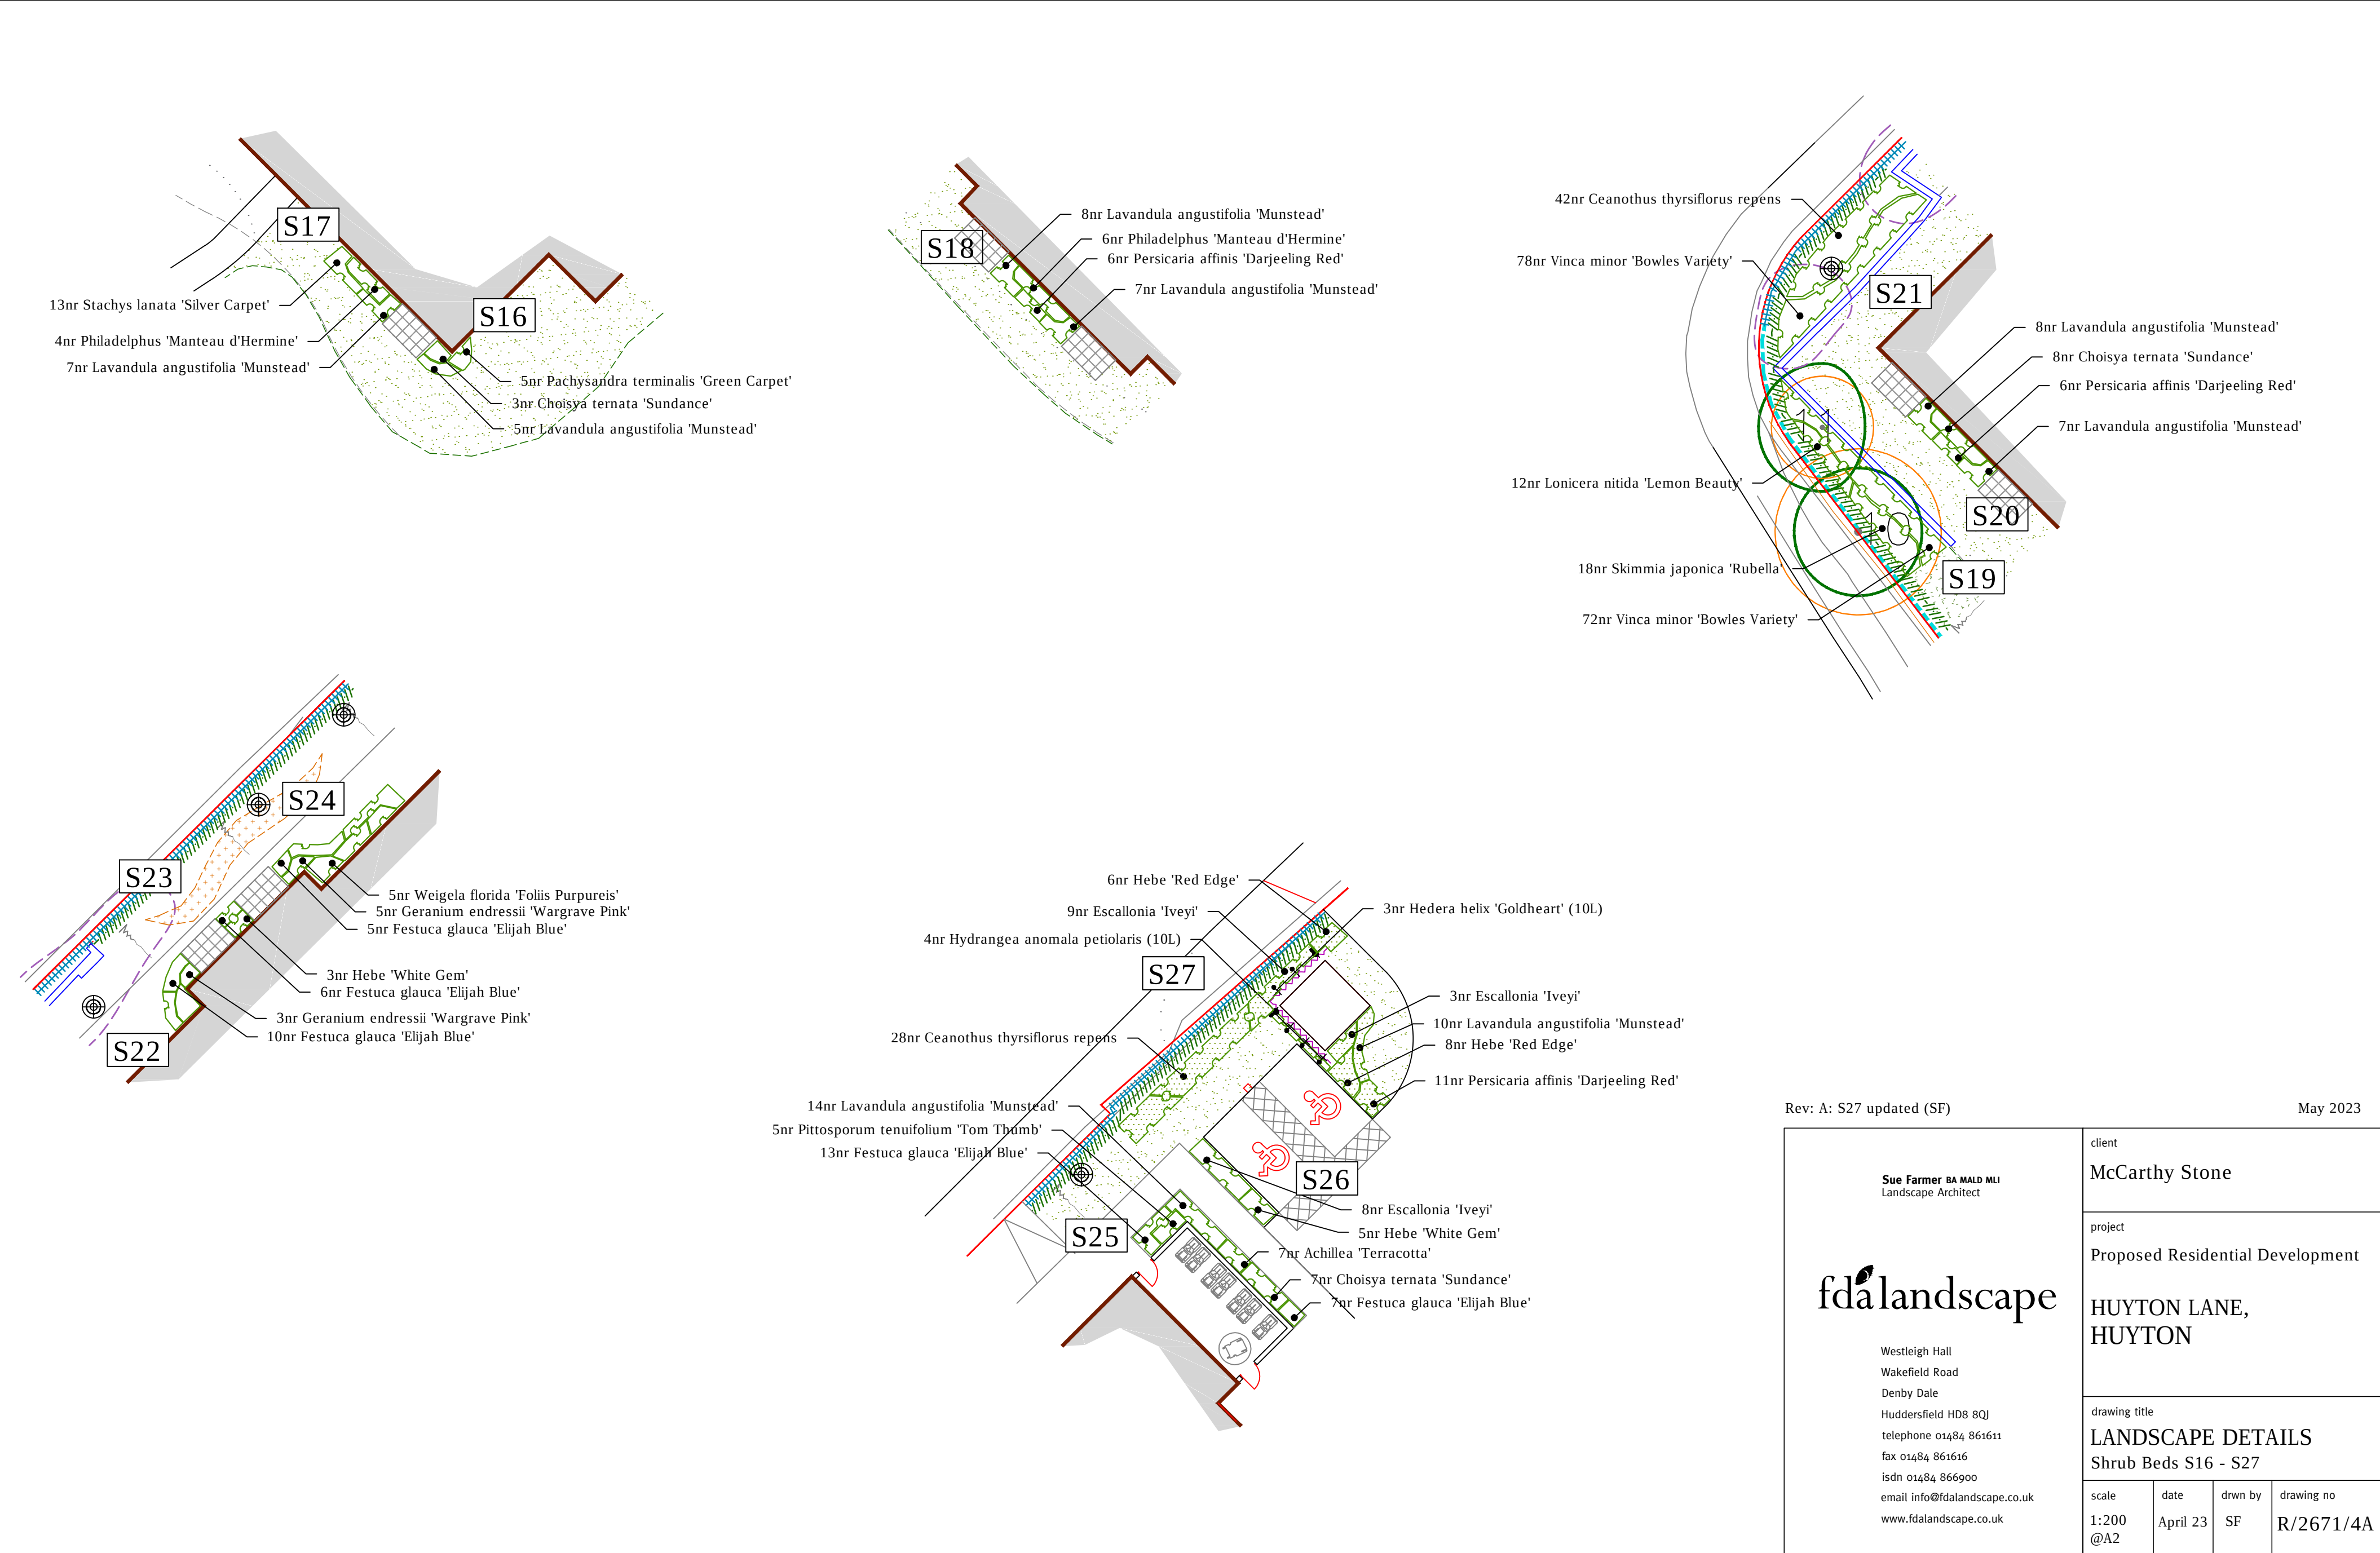

Rev: A: S27 updated (SF)				May 2023			
Sue Farmer BA MALD MLI Landscape Architect fdalandscape Westleigh Hall Wakefield Road Denby Dale Huddersfield HD8 8QJ telephone 01484 861611 fax 01484 861616 isdn 01484 866900 email info@fdalandscape.co.uk www.fdalandscape.co.uk				client McCarthy Stone			
				project Proposed Residential Development			
				drawing title LANDSCAPE DETAILS Shrub Beds S16 - S27			
				scale 1:200 @A2	date April 23	drwn by SF	drawing no R/2671/4A