


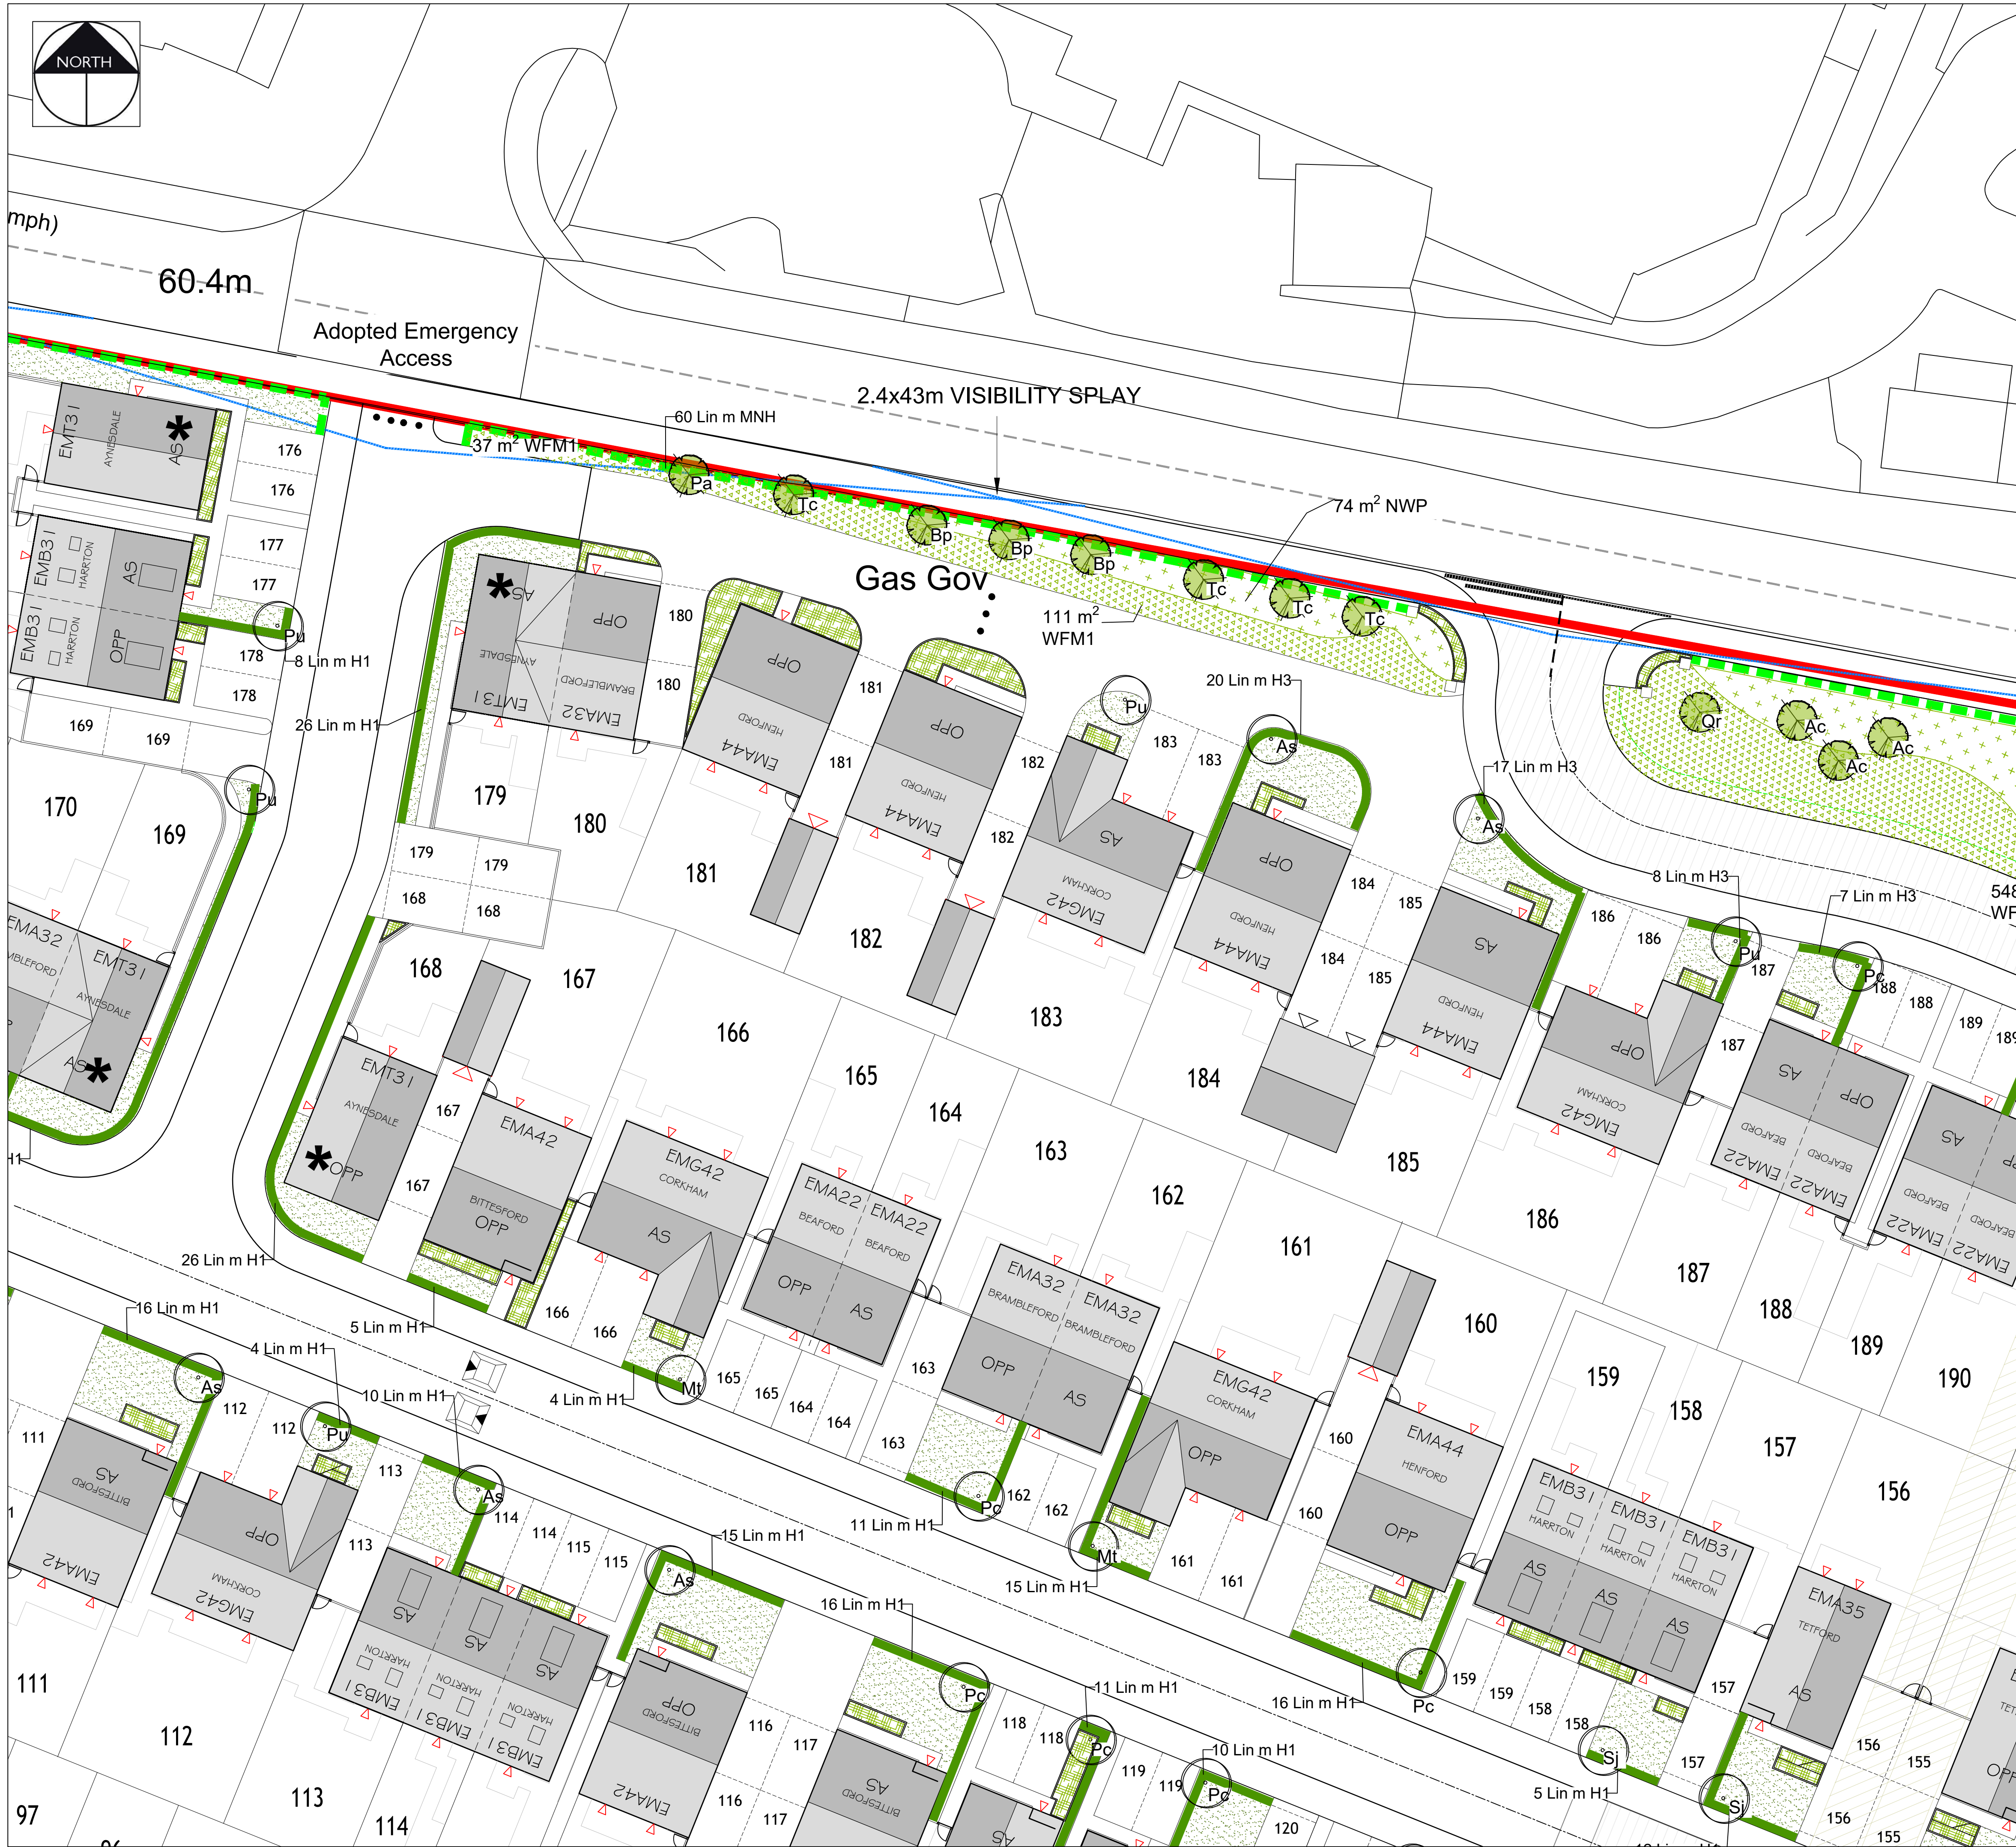

- KEY**
- Proposed Trees in POS**  
See plant schedule and specification for details on species, nursery grades
  - Proposed Trees**  
See plant schedule and specification for details on species, nursery grades an quantities
  - Proposed shrub planting**  
See plant schedule and specification for details on species, nursery grades and quantities
  - Proposed Hedges - Plots**  
See plant schedule and specification for details on species, nursery grades and quantities
  - Proposed Hedgerows - In POS and Managed by Management Company**  
See plant schedule and specification for details on species, nursery grades and quantities
  - Proposed Grass to Plots**  
Amenity Grade Turf 2761 sqm
  - Proposed Marginal Planting MP1**  
See plant schedule and specification for details on species, nursery grades and quantities
  - Proposed Wildflower planting**  
See plant schedule and specification for details on species, nursery grades and quantities
  - Proposed Flowering Lawn**  
See plant schedule and specification for details on species, nursery grades and quantities
  - Proposed Native Whip Planting**  
See plant schedule and specification for details on species, nursery grades and quantities

| Rev | Date     | Description                                                    | Initials |
|-----|----------|----------------------------------------------------------------|----------|
| P8  | 11.08.26 | Amended to Clients Comments                                    | KLJ      |
| P7  | 10.08.26 | Amended to Clients Comments                                    | KLJ      |
| P6  | 06.08.26 | Updated to reflect revised layout                              | KLJ      |
| P5  | 13.03.26 | Emphasise POS Hedge Graphics - Adjust Schedule Scale bar added | PGG      |
| P4  | 16.01.26 | Minor Layout and Basin Updates                                 | KLJ      |
| P3  | 09.12.25 | Minor Layout and Basin Updates                                 | PGG      |
| P2  | 04.12.25 | Layout and Basin Updates                                       | PGG      |
| P1  | 19.11.25 | Initial Issue for Comment                                      | PGG      |

| Rev | Date     | Description                                                    | Initials |
|-----|----------|----------------------------------------------------------------|----------|
| P8  | 11.08.26 | Amended to Clients Comments                                    | KLJ      |
| P7  | 10.08.26 | Amended to Clients Comments                                    | KLJ      |
| P6  | 06.08.26 | Updated to reflect revised layout                              | KLJ      |
| P5  | 13.03.26 | Emphasise POS Hedge Graphics - Adjust Schedule Scale bar added | PGG      |
| P4  | 16.01.26 | Minor Layout and Basin Updates                                 | KLJ      |
| P3  | 09.12.25 | Minor Layout and Basin Updates                                 | PGG      |
| P2  | 04.12.25 | Layout and Basin Updates                                       | PGG      |
| P1  | 19.11.25 | Initial Issue for Comment                                      | PGG      |

PGLA Ltd  
Landscape Architects  
Station Hop Offices  
815 Stockport Road  
Manchester  
M19 3BS

t: 0161 238 9138  
e: info@pgla.co.uk  
w: www.pgla.co.uk

Client  
**TAYLOR WIMPEY UK LIMITED**

Project  
**Glen Dimplex\_ Stoney Lane\_ Whiston**

Description  
**PLANTING PLAN  
SHEET 2**

Status  
**FOR PLANNING**

|                              |                                  |                       |                       |
|------------------------------|----------------------------------|-----------------------|-----------------------|
| Scale<br><b>1:200@A1</b>     | Drawn<br><b>PGG</b>              | Checked<br><b>KLJ</b> | Date<br><b>NOV 25</b> |
| Job number<br><b>WHI2508</b> | Drawing number<br><b>PP01.02</b> | Revision<br><b>P8</b> |                       |

Original size 100mm @ A1

