


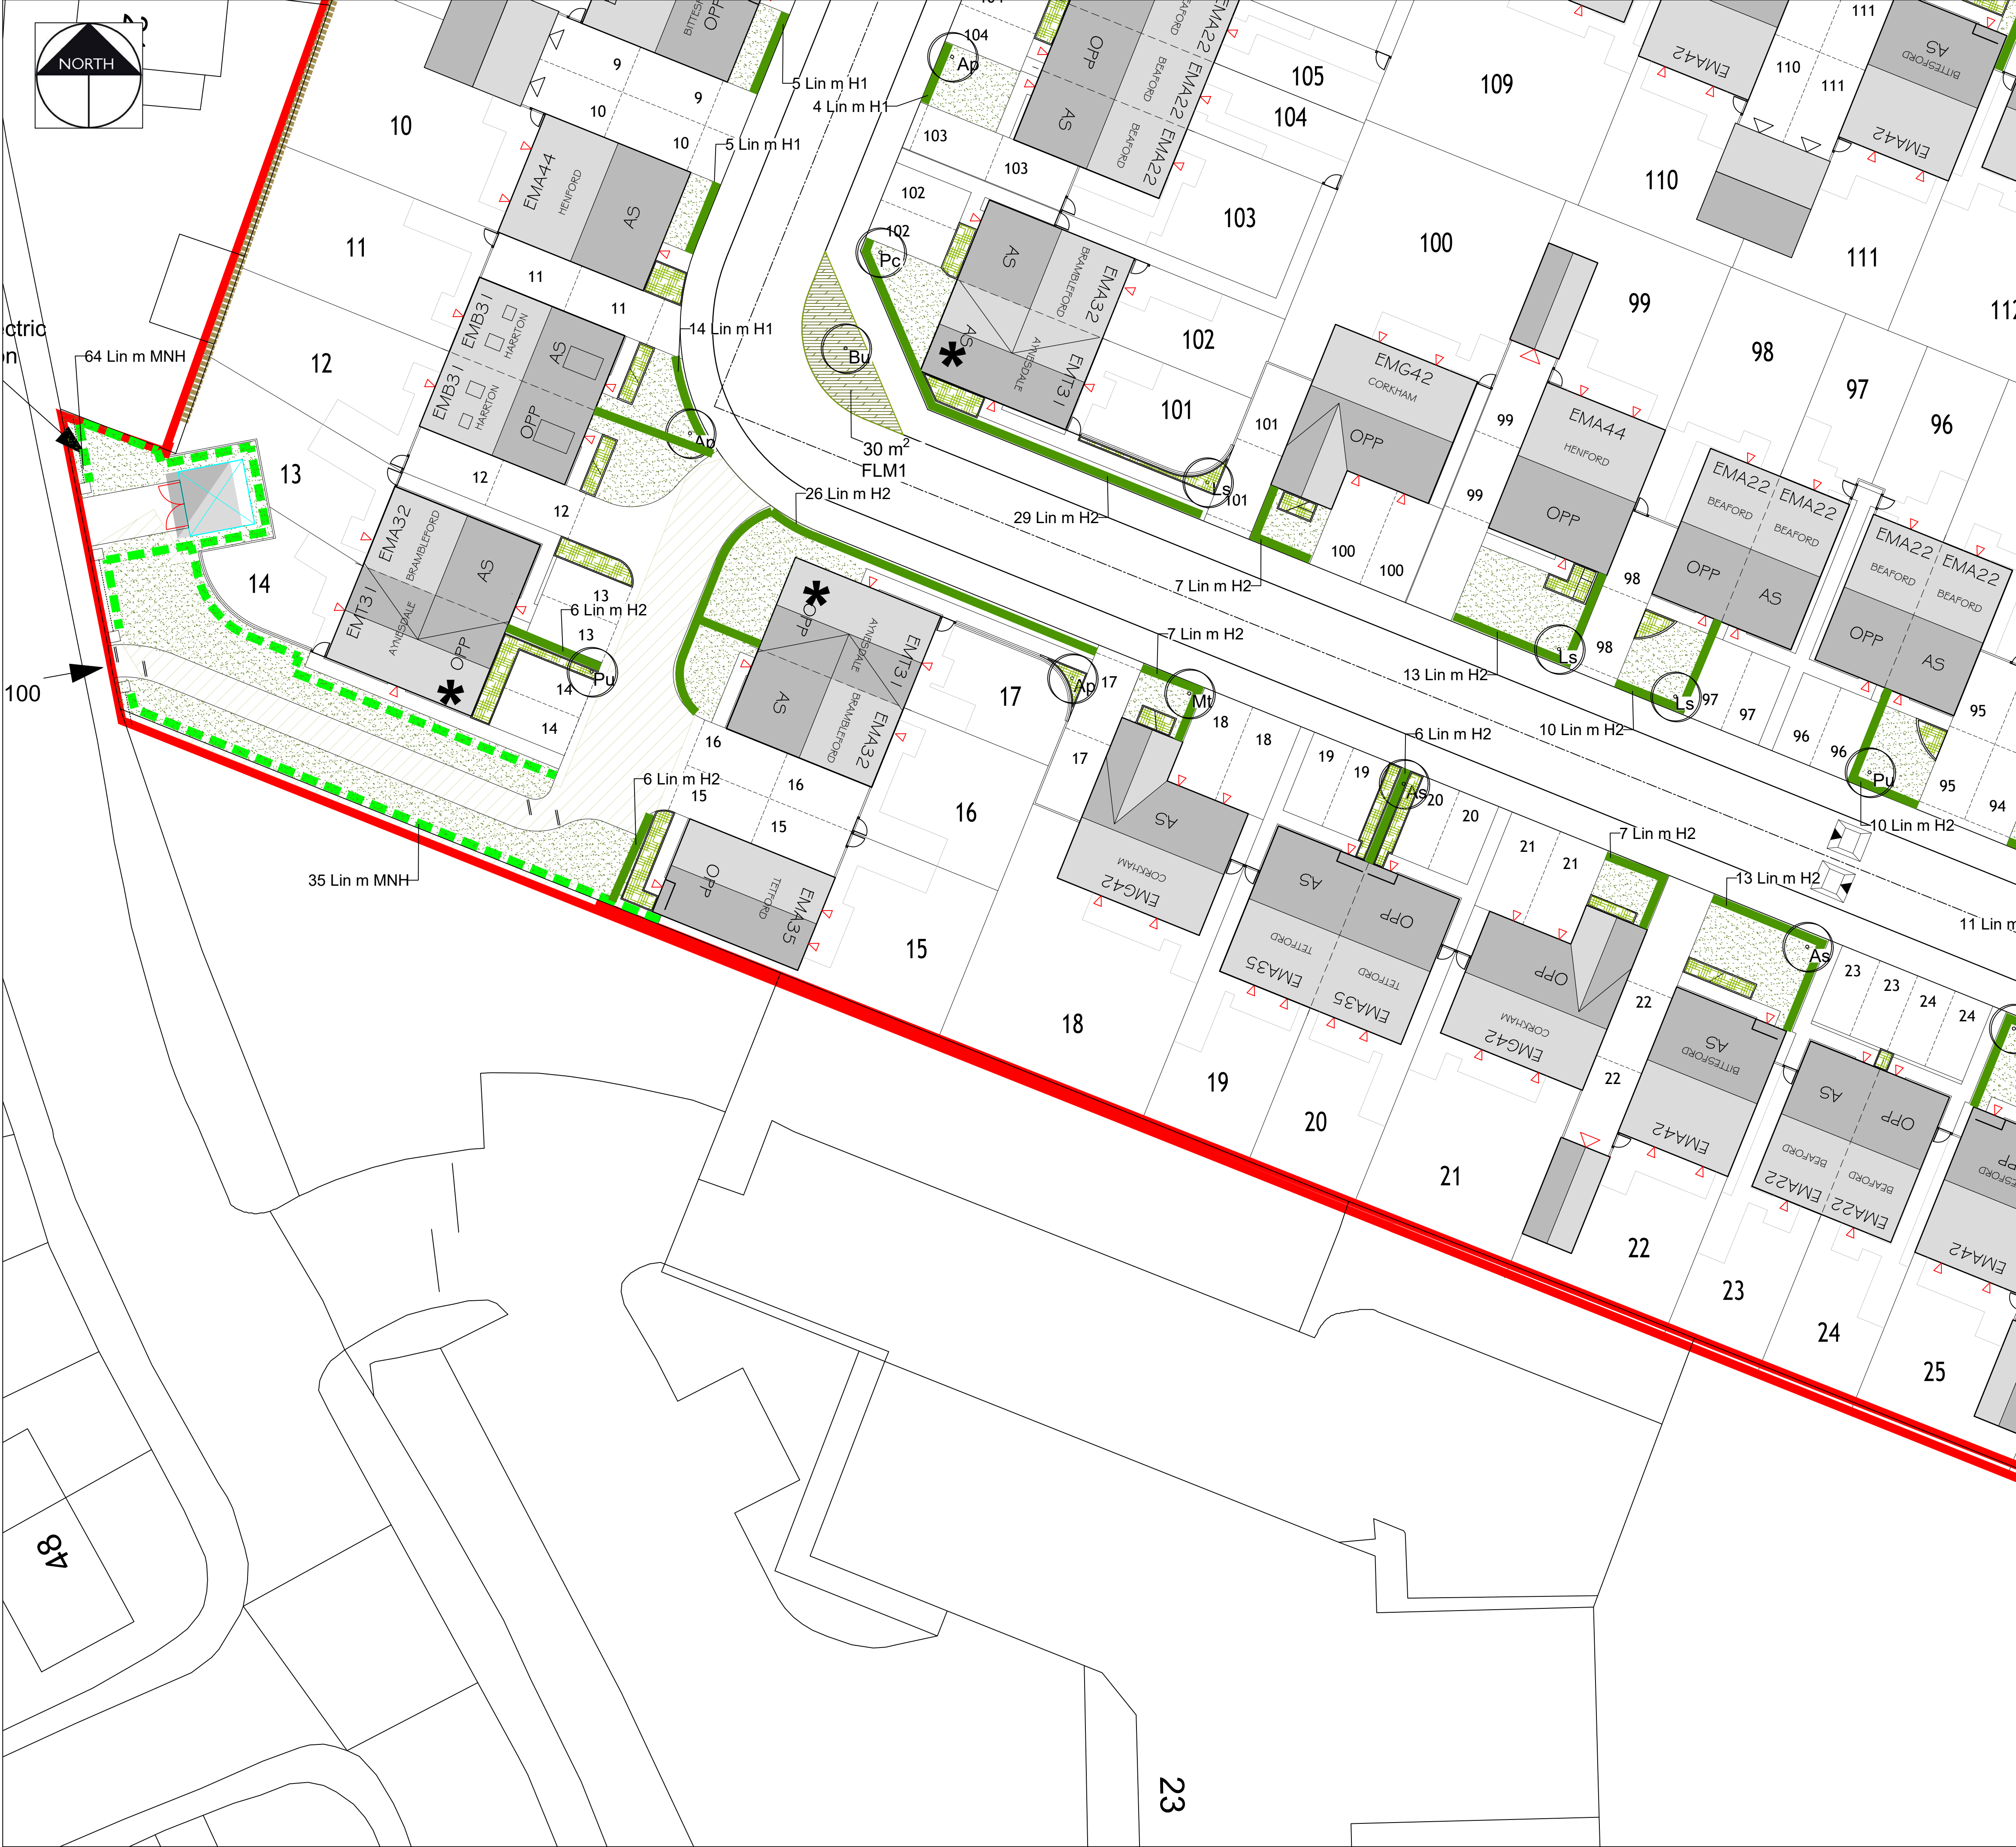

- KEY**
- Proposed Trees in POS**
See plant schedule and specification for details on species, nursery grades
 - Proposed Trees**
See plant schedule and specification for details on species, nursery grades an quantities
 - Proposed shrub planting**
See plant schedule and specification for details on species, nursery grades and quantities
 - Proposed Hedges - Plots**
See plant schedule and specification for details on species, nursery grades and quantities
 - Proposed Hedgerows - In POS and Managed by Management Company**
See plant schedule and specification for details on species, nursery grades and quantities
 - Proposed Grass to Plots**
Amenity Grade Turf 2761 sqm
 - Proposed Marginal Planting MP1**
See plant schedule and specification for details on species, nursery grades and quantities
 - Proposed Wildflower planting**
See plant schedule and specification for details on species, nursery grades and quantities
 - Proposed Flowering Lawn**
See plant schedule and specification for details on species, nursery grades and quantities
 - Proposed Native Whip Planting**
See plant schedule and specification for details on species, nursery grades and quantities

P8	11.08.26	Amended to Clients Comments	KLJ
P7	10.08.26	Amended to Clients Comments	KLJ
P6	06.08.26	Updated to reflect revised layout	KLJ
P5	13.03.26	Emphasise POS Hedge Graphics - Adjust Schedule	PGG
P4	16.01.26	Scale bar added	KLJ
P3	09.12.25	Minor Layout and Basin Updates	PGG
P2	04.12.25	Layout and Basin Updates	PGG
P1	19.11.25	Initial Issue for Comment	PGG
Rev	Date	Description	Initials

PGLA Ltd
Landscape Architects
Station Hop Offices
815 Stockport Road
Manchester
M19 3BS

t: 0161 238 9138
e: info@pgla.co.uk
w: www.pgla.co.uk

Client
TAYLOR WIMPEY UK LIMITED

Project
Glen Dimplex_ Stoney Lane_ Whiston

Description
**PLANTING PLAN
SHEET 5**

Status
FOR PLANNING

Scale 1:200@A1	Drawn PGG	Checked KLJ	Date NOV 25
Job number WHI2508	Drawing number PP01.05	Revision P8	

Original size 100mm @ A1