


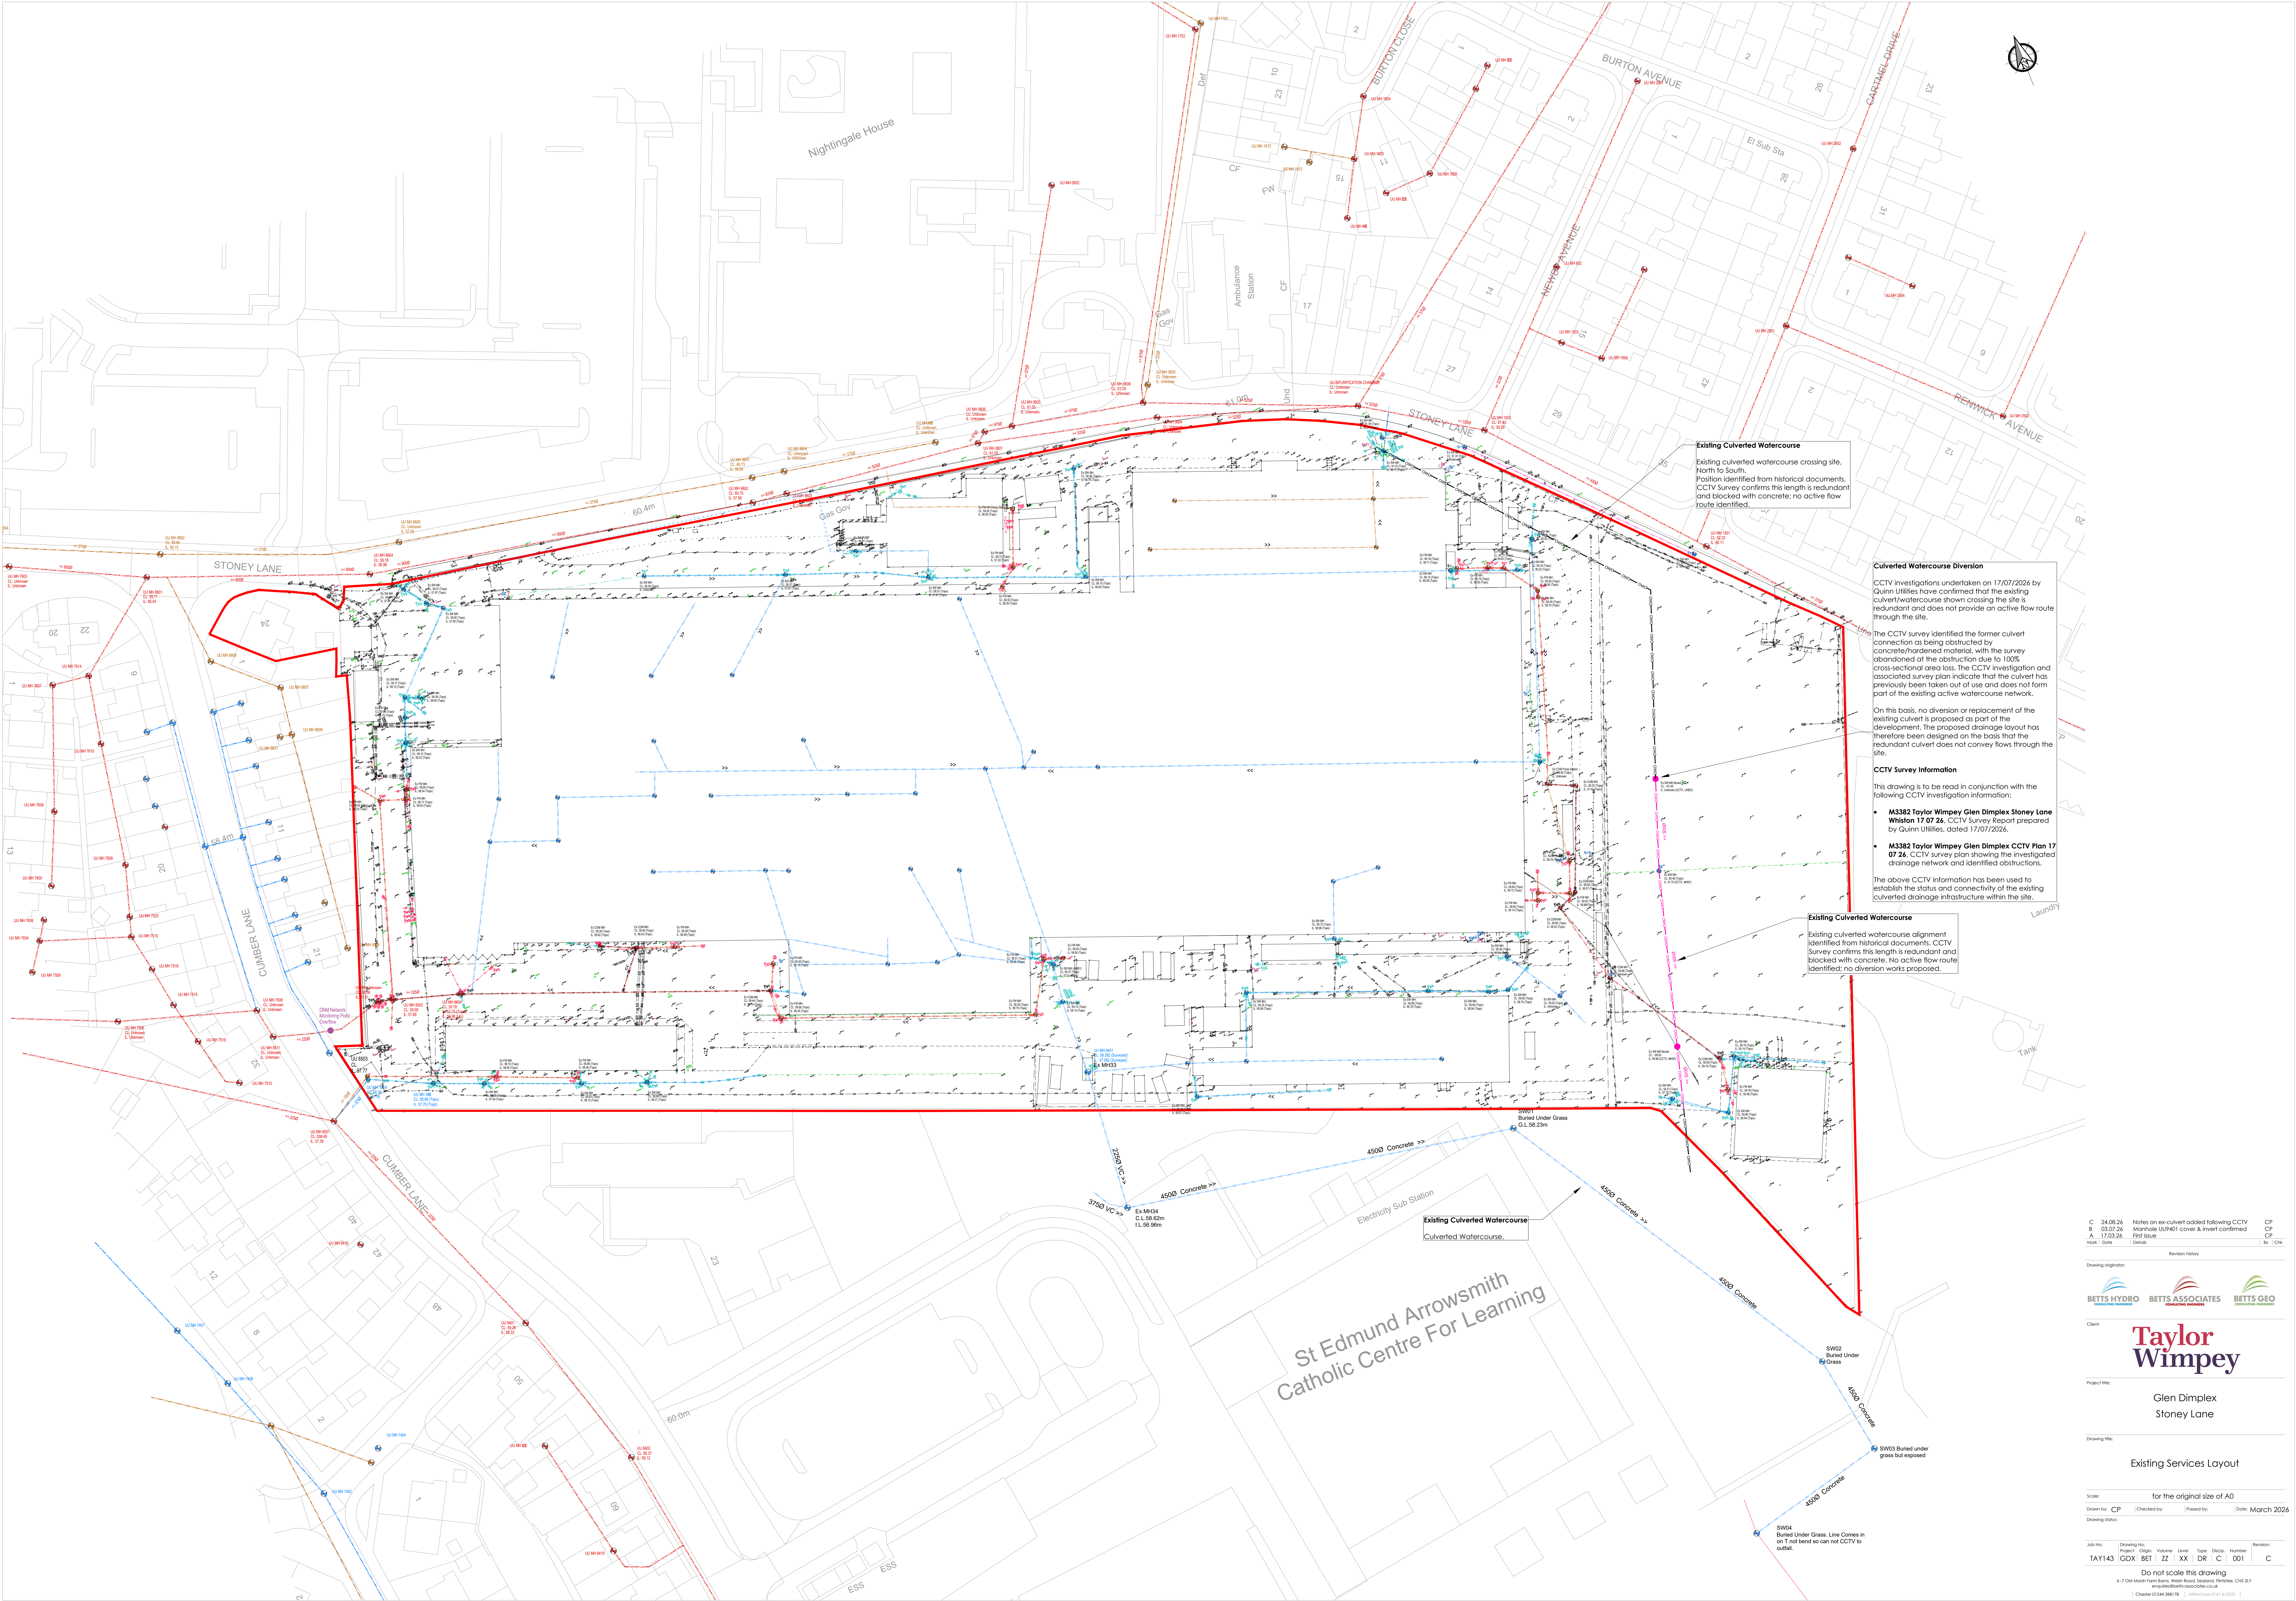

C 24.08.26 Notes on ex-culvert added following CCTV
A 17.03.26 First Issue
Mark Date Details Revision History

Drawing originator:
BETTS HYDRO
BETTS ASSOCIATES
BETTS GEO

Client:
Taylor Wimpey

Project title:
Glen Dimplex
Stoney Lane

Drawing title:
Existing Services Layout

Scale:
for the original size of A0

Drawing status:

JOB NO	Drawing No	Project	Origin	Volume	Level	Type	Date	Number	Revision
TAY143	GDX	BET	ZZ	XX	DR	C	001	001	C

Do not scale this drawing
