



The Contractor is responsible for checking dimensions and any discrepancy to be verified with the Architects before proceeding. Figured dimensions to be worked to only. Subject to all Local Authority and Statutory approvals.
DO NOT SCALE

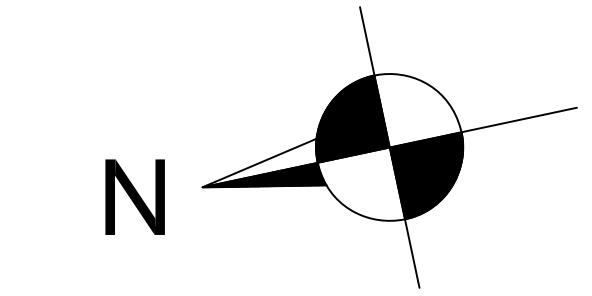

PLANNING

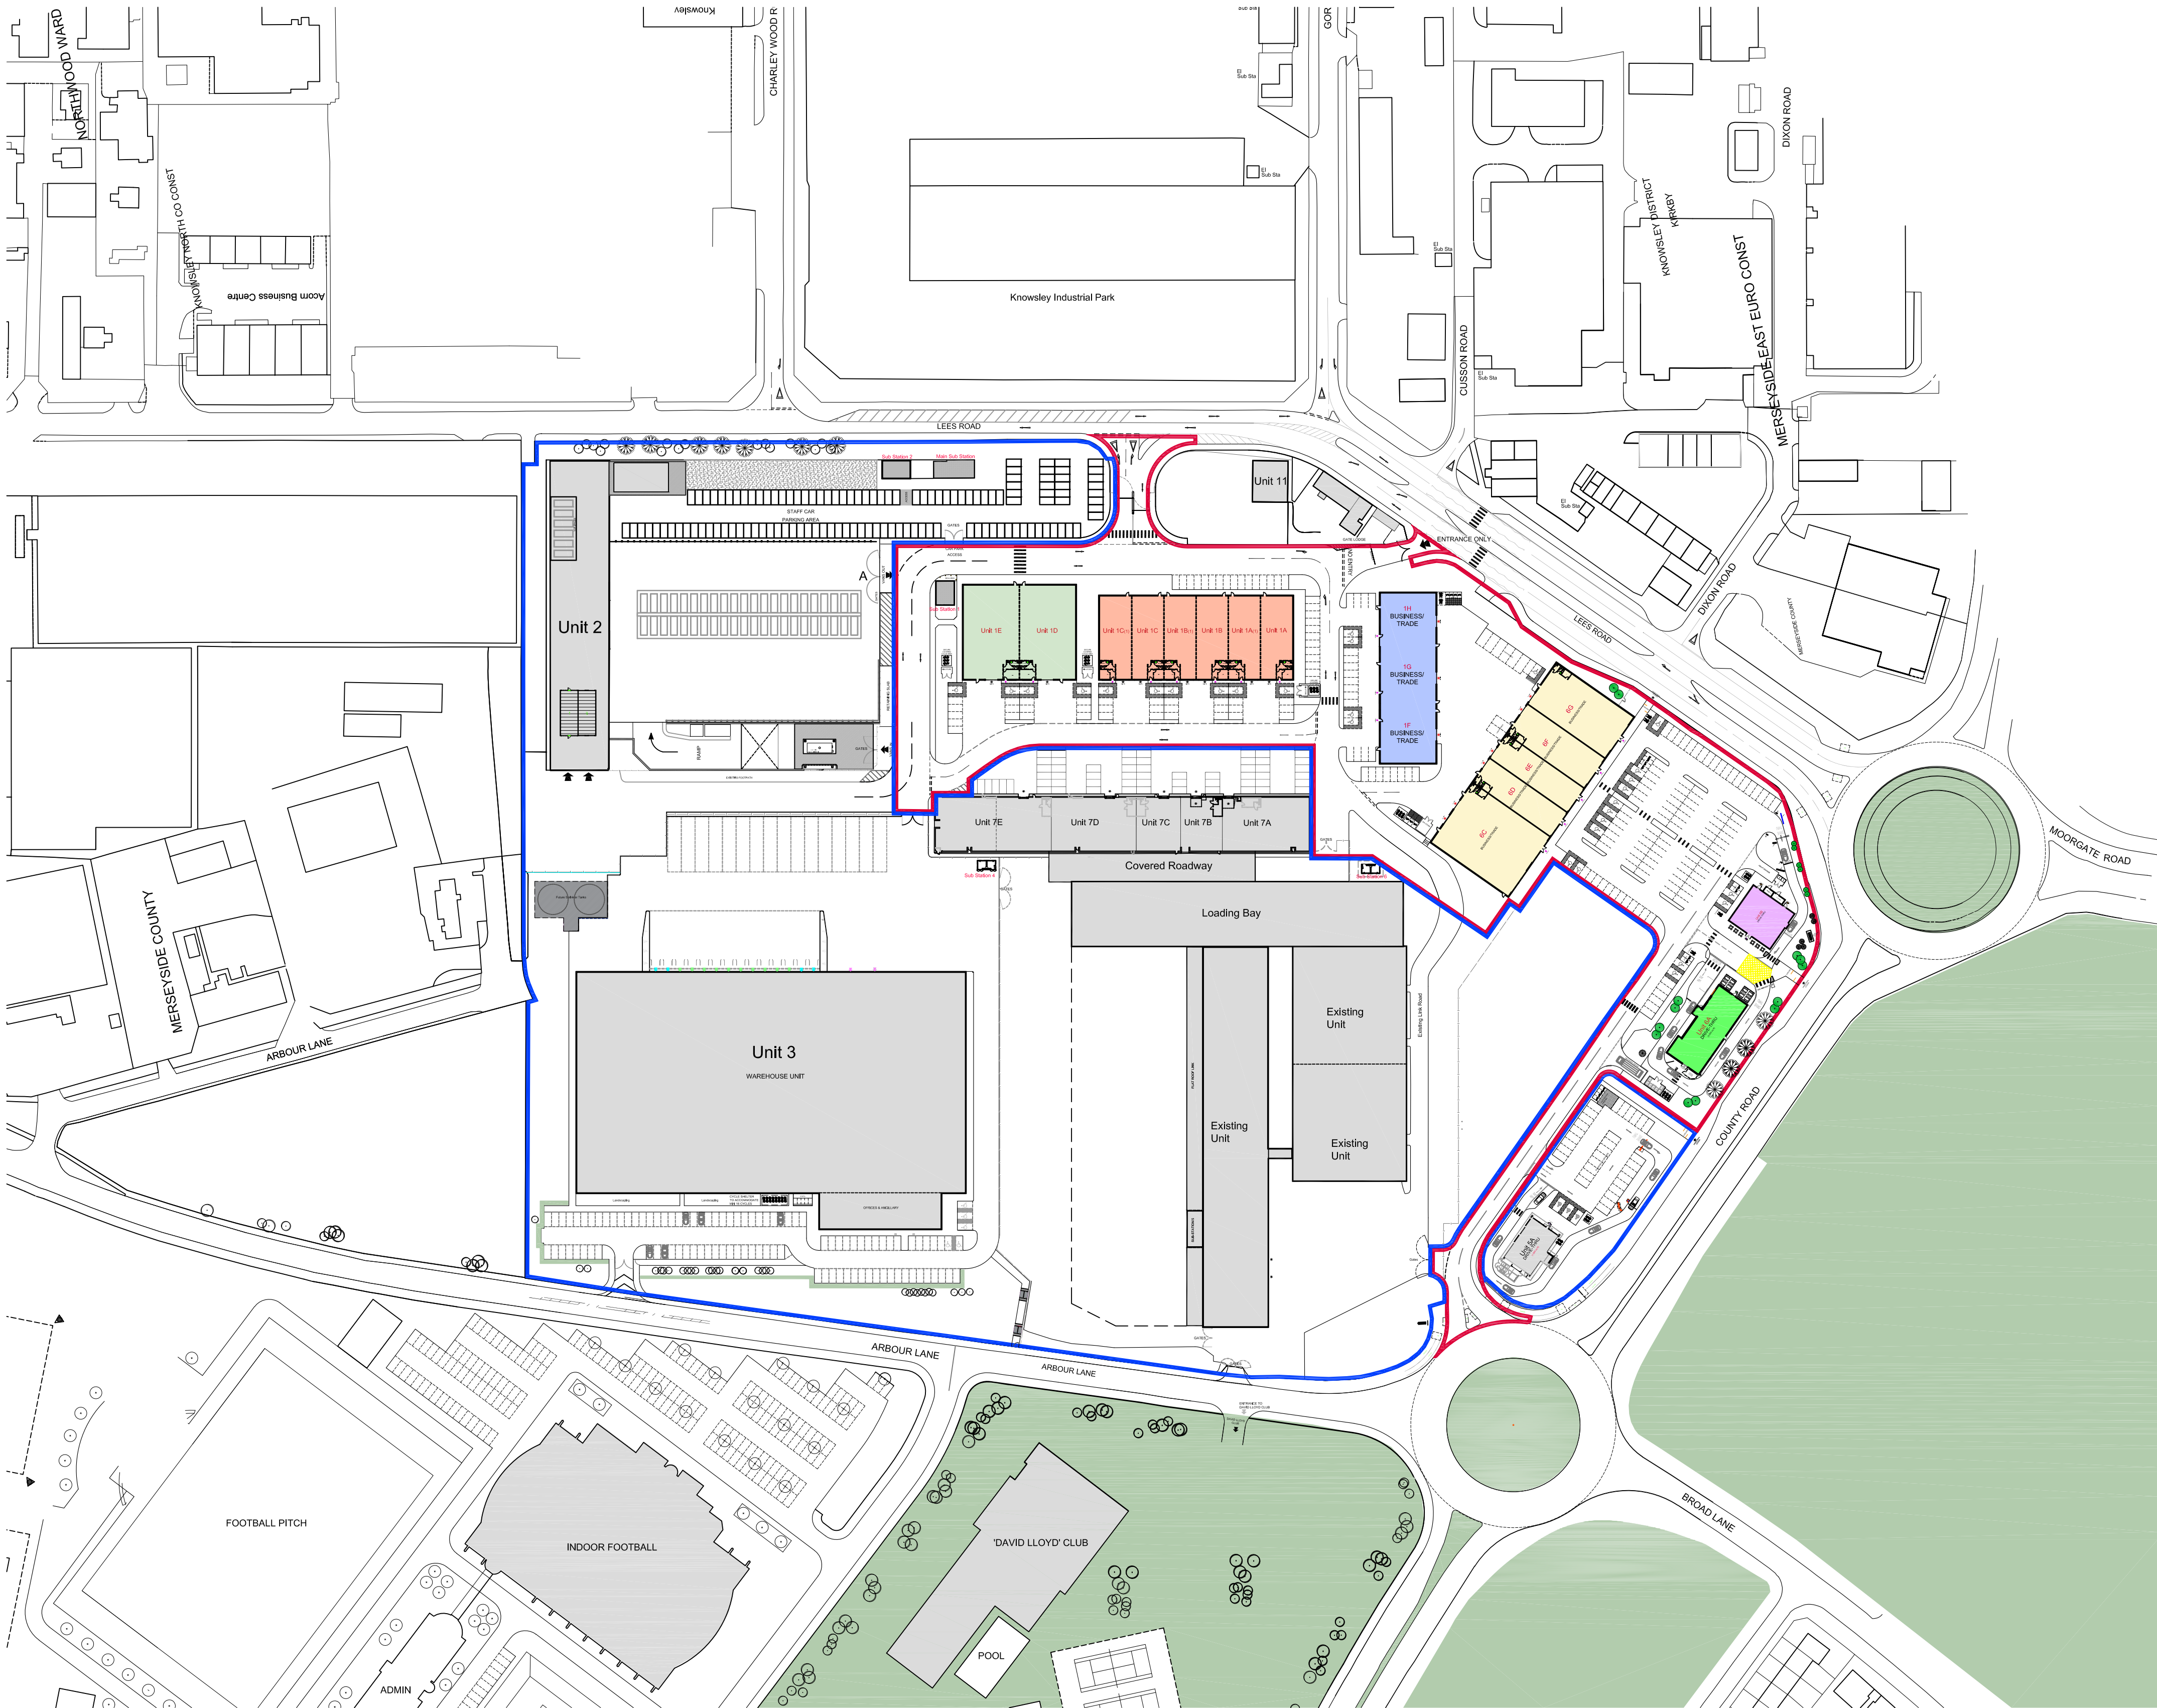

UNITS 6C - 6G
APPROVED UNDER LPA
REF:20/00467/FUL
(CONSTRUCTED)

UNITS 1A - 1C
APPROVED UNDER LPA
REF:20/00467/FUL
(UNDER CONSTRUCTION)

UNITS 1D+E
APPROVED UNDER LPA
REF:19/00337/OUT
(UNDER CONSTRUCTION)

UNITS 1F - 1H APPROVED
UNDER LPA
REF:19/00337/NMA1
(CONSTRUCTED)

UNITS 6B - APPROVED
UNDER LPA
REF:23/01778/FUL

UNIT 6A
AS PROPOSED UNDER
THIS APPLICATION

H	Plan updated generally + unit 6A revised	27.11.23
G	Plan updated generally + unit 6A revised	01.08.23
F	Up to date planning layout	21.07.22
E	Units 1F-1H repositioned	09.04.21
D	Updated to highlight motorcycle and cycle provision	21.07.20
C	Plan updated following Highways comments	30.01.20
B	Site layout updated	09.01.20
A	Minor updates to 6A+B roadway	11.07.19
REV	DESCRIPTION	DATE

EMERSON HOUSE, HEYES LANE,
ALDERLEY EDGE,
CHESHIRE SK9 7LF
Tel: (01625) 588400, Fax: (01625) 588276



location
**ACADEMY BUSINESS PARK
LEES ROAD KNOWSLEY L33 7SA**

title
**SITE LOCATION PLAN (1250)
PLANNING APPROVED**

scale 1:1250 @ A1	ref t.l.h.	checked	date 16.04.19
----------------------	---------------	---------	------------------

drawing no.
389-PL-2102-H