

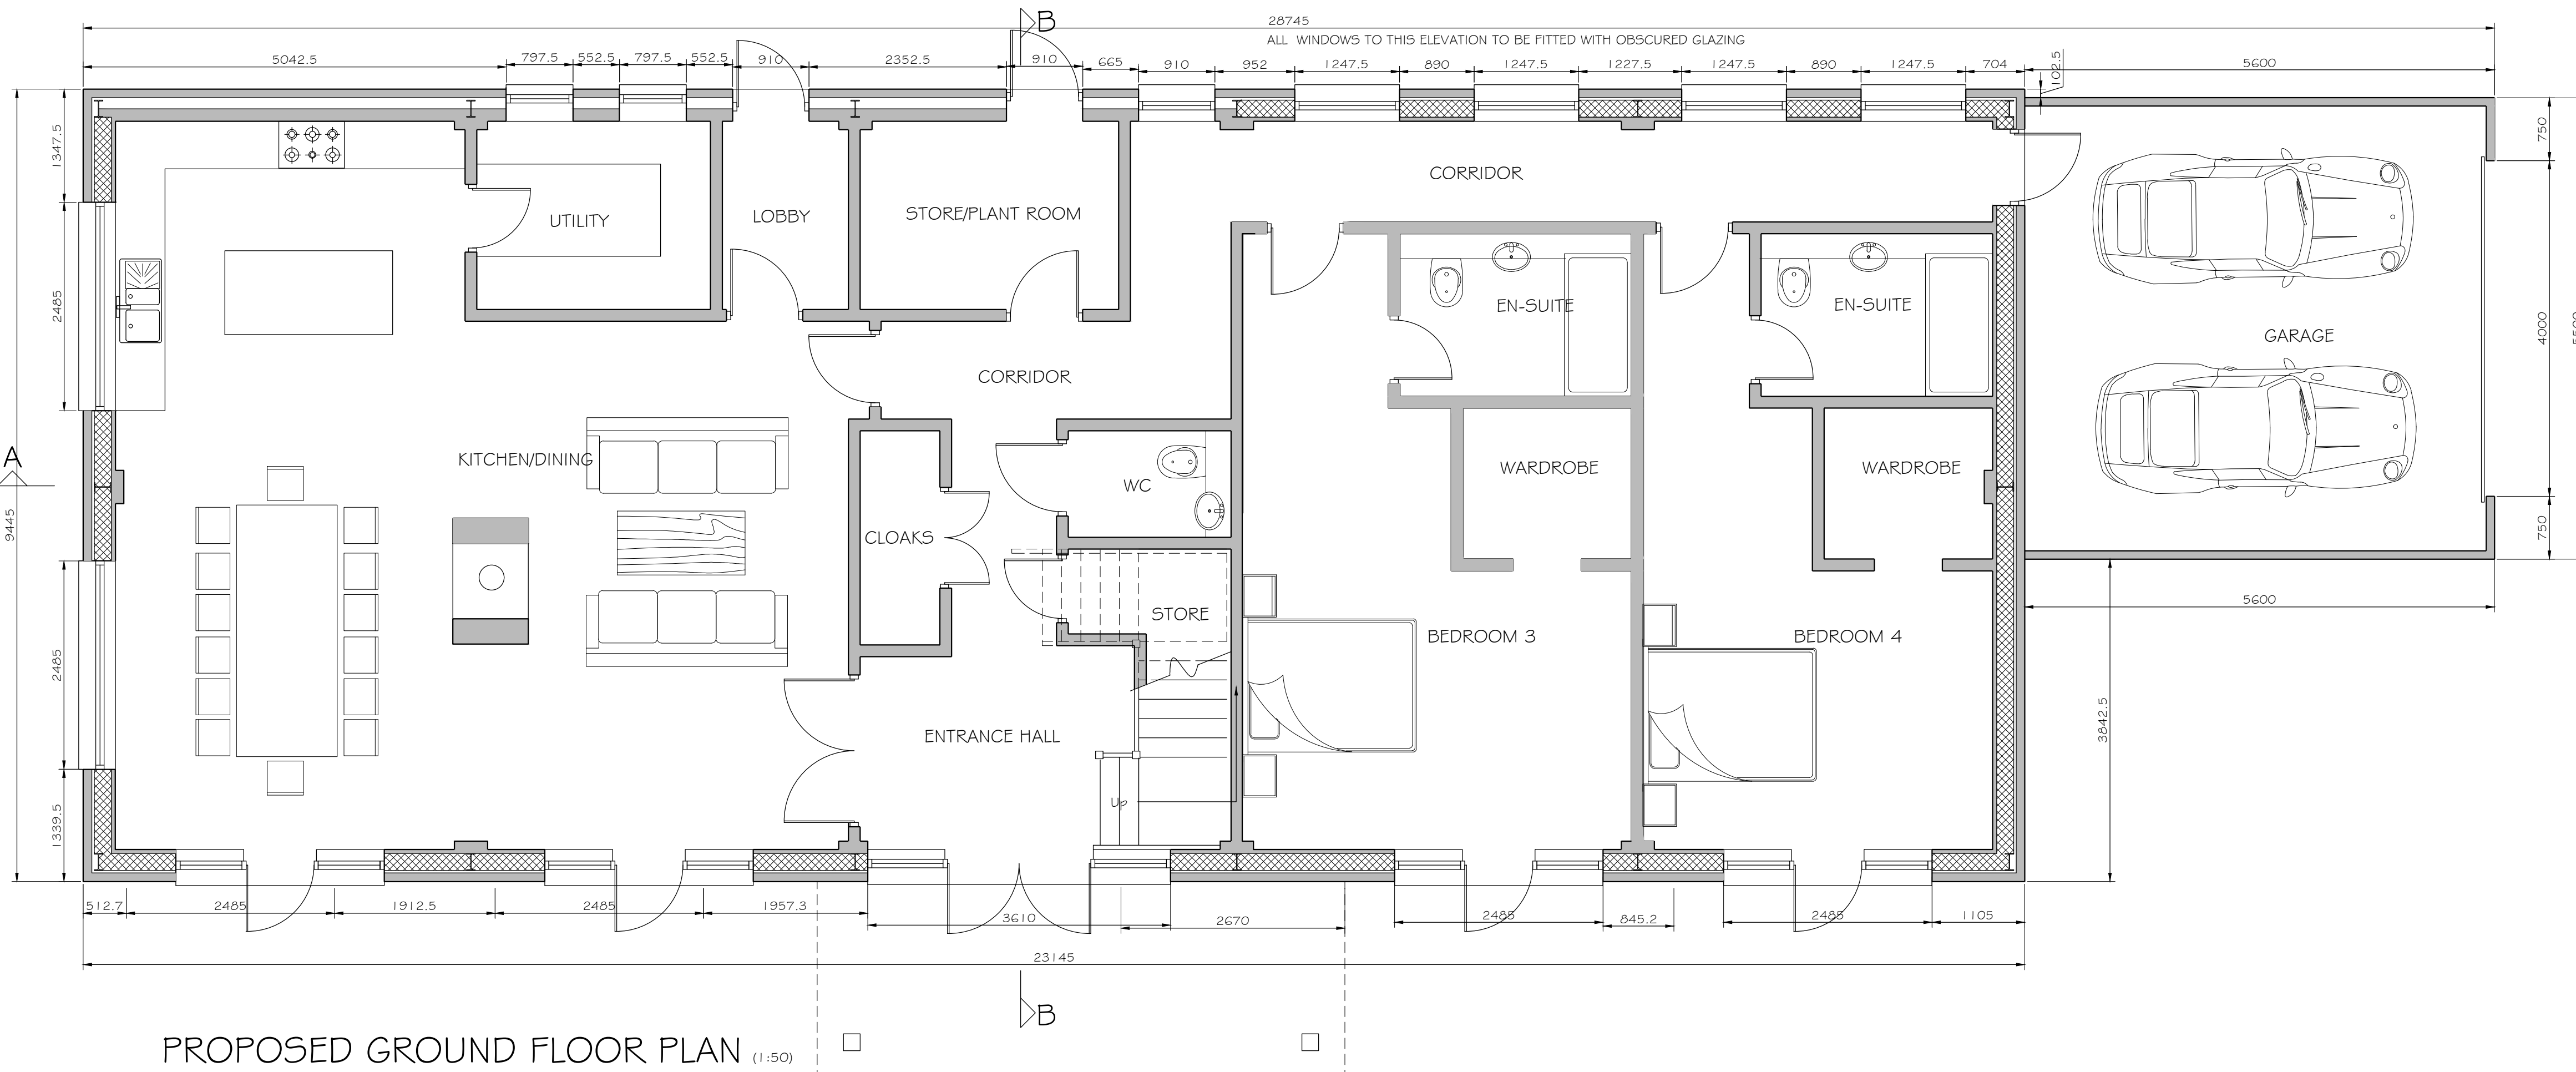


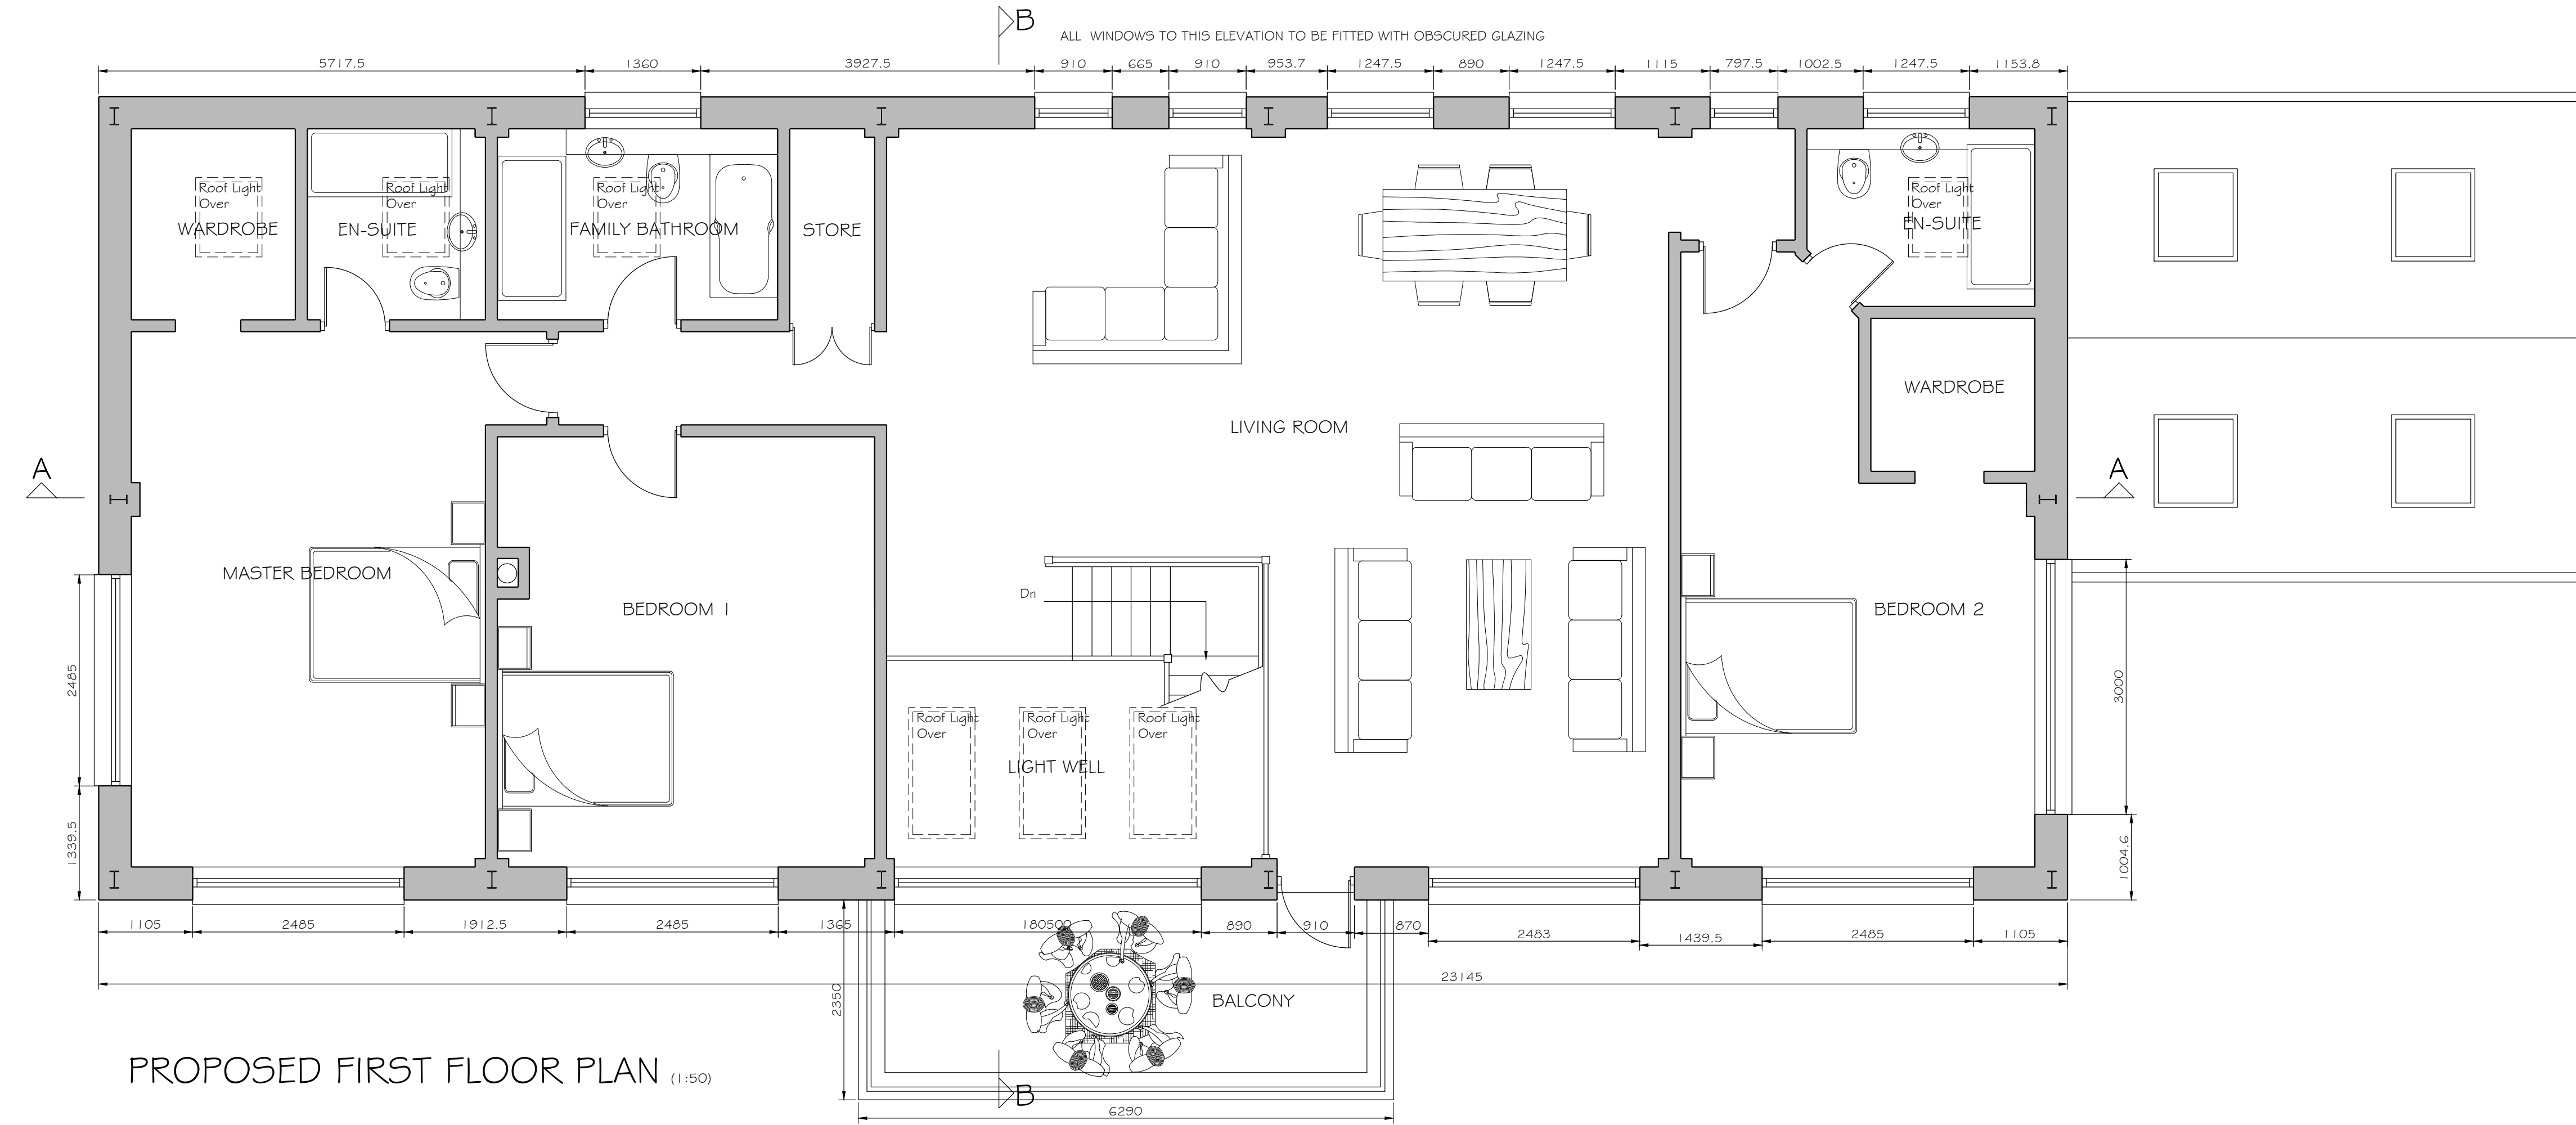

NOTES

INDICATES EXISTING BLOCK WALLS RETAINED

- EXISTING ELEMENTS
EXISTING TIMBER ROOF TRUSSES AND PURLINS TO BE RETAINED AND FORM THE MAIN ROOF STRUCTURE.
EXISTING STEEL COLUMNS TO BE RETAINED TO FORM PART OF THE MAIN STRUCTURE.
EXISTING ASBESTOS CORRUGATED ROOF SHEETING TO BE REMOVED
TIMBER FACIAS/DOWNSTANDS ETC TO BE REMOVED
EXISTING BLOCK WALLS TO BE RETAINED.
- ROOF
LIGHTWEIGHT RAISED SEAM PROFILE SHEETING COLOUR ANTHRACITE GREY OR SIMILAR APPROVED.
- WALLS
NEW BRICKWORK UP TO HEADS OF WINDOWS/DOORS COLOUR/TYPE T.B.A.
METAL PROFILE SHEETING ABOVE BRICK LEVEL BETWEEN WINDOWS, COLOUR ANTHRACITE GREY
- DOORS/WINDOWS
GARAGE DOOR TO BE PPC STEEL ROLLER DOORS - COLOUR ANTHRACITE GREY OR SIMILAR APPROVED
DOORS * WINDOWS TO BE PVC OR PPC ALUMINIUM COLOUR ANTHRACITE GREY OR SIMILAR APPROVED
- ROOF LIGHTS
NEW ROOF LIGHTS TO BE VELUX OR SIMILAR APPROVED CONSERVATION TYPE ROOF LIGHTS
- FASCIA BOARDS
PPC ALUMINIUM COLOUR T.B.A.
- RAINWATER GOODS
125mm DIA GUTTERS WITH 75mm DIA RWP's COLOUR/TYPE T.B.A.

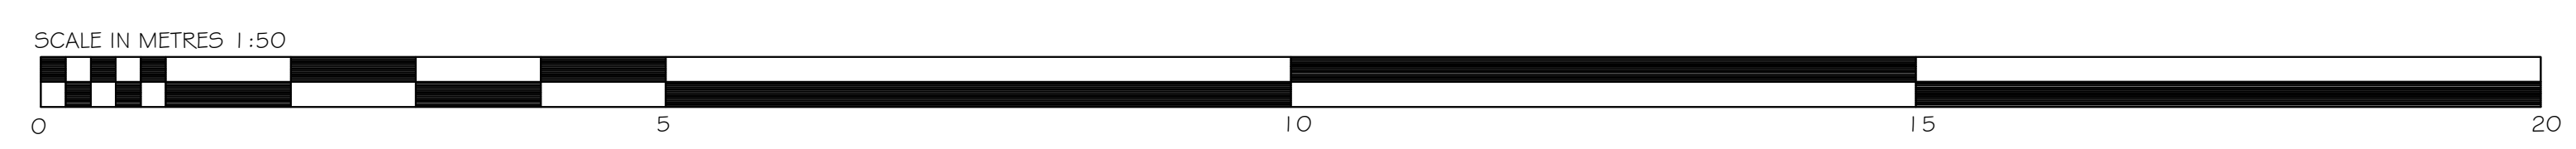

Project	CHANGE OF USE AND EXTENSION OF FORMER DUTCH HAY BARN TO 1 NO. DWELLING, CONVERSION OF FORMER PIGGERY TO ANCILLARY HOME OFFICE, MEANS OF ACCESS AND EXTERNAL LANDSCAPING WORKS. LAND AT FORMER COACH ROAD FARM CUT LANE KNOWSLEY, L33 3AJ	Scale	1:50 @ A1
			Date
			MAY 2024
Plan	PROPOSED PLANS	Dwg.No	MG2024/PL07