


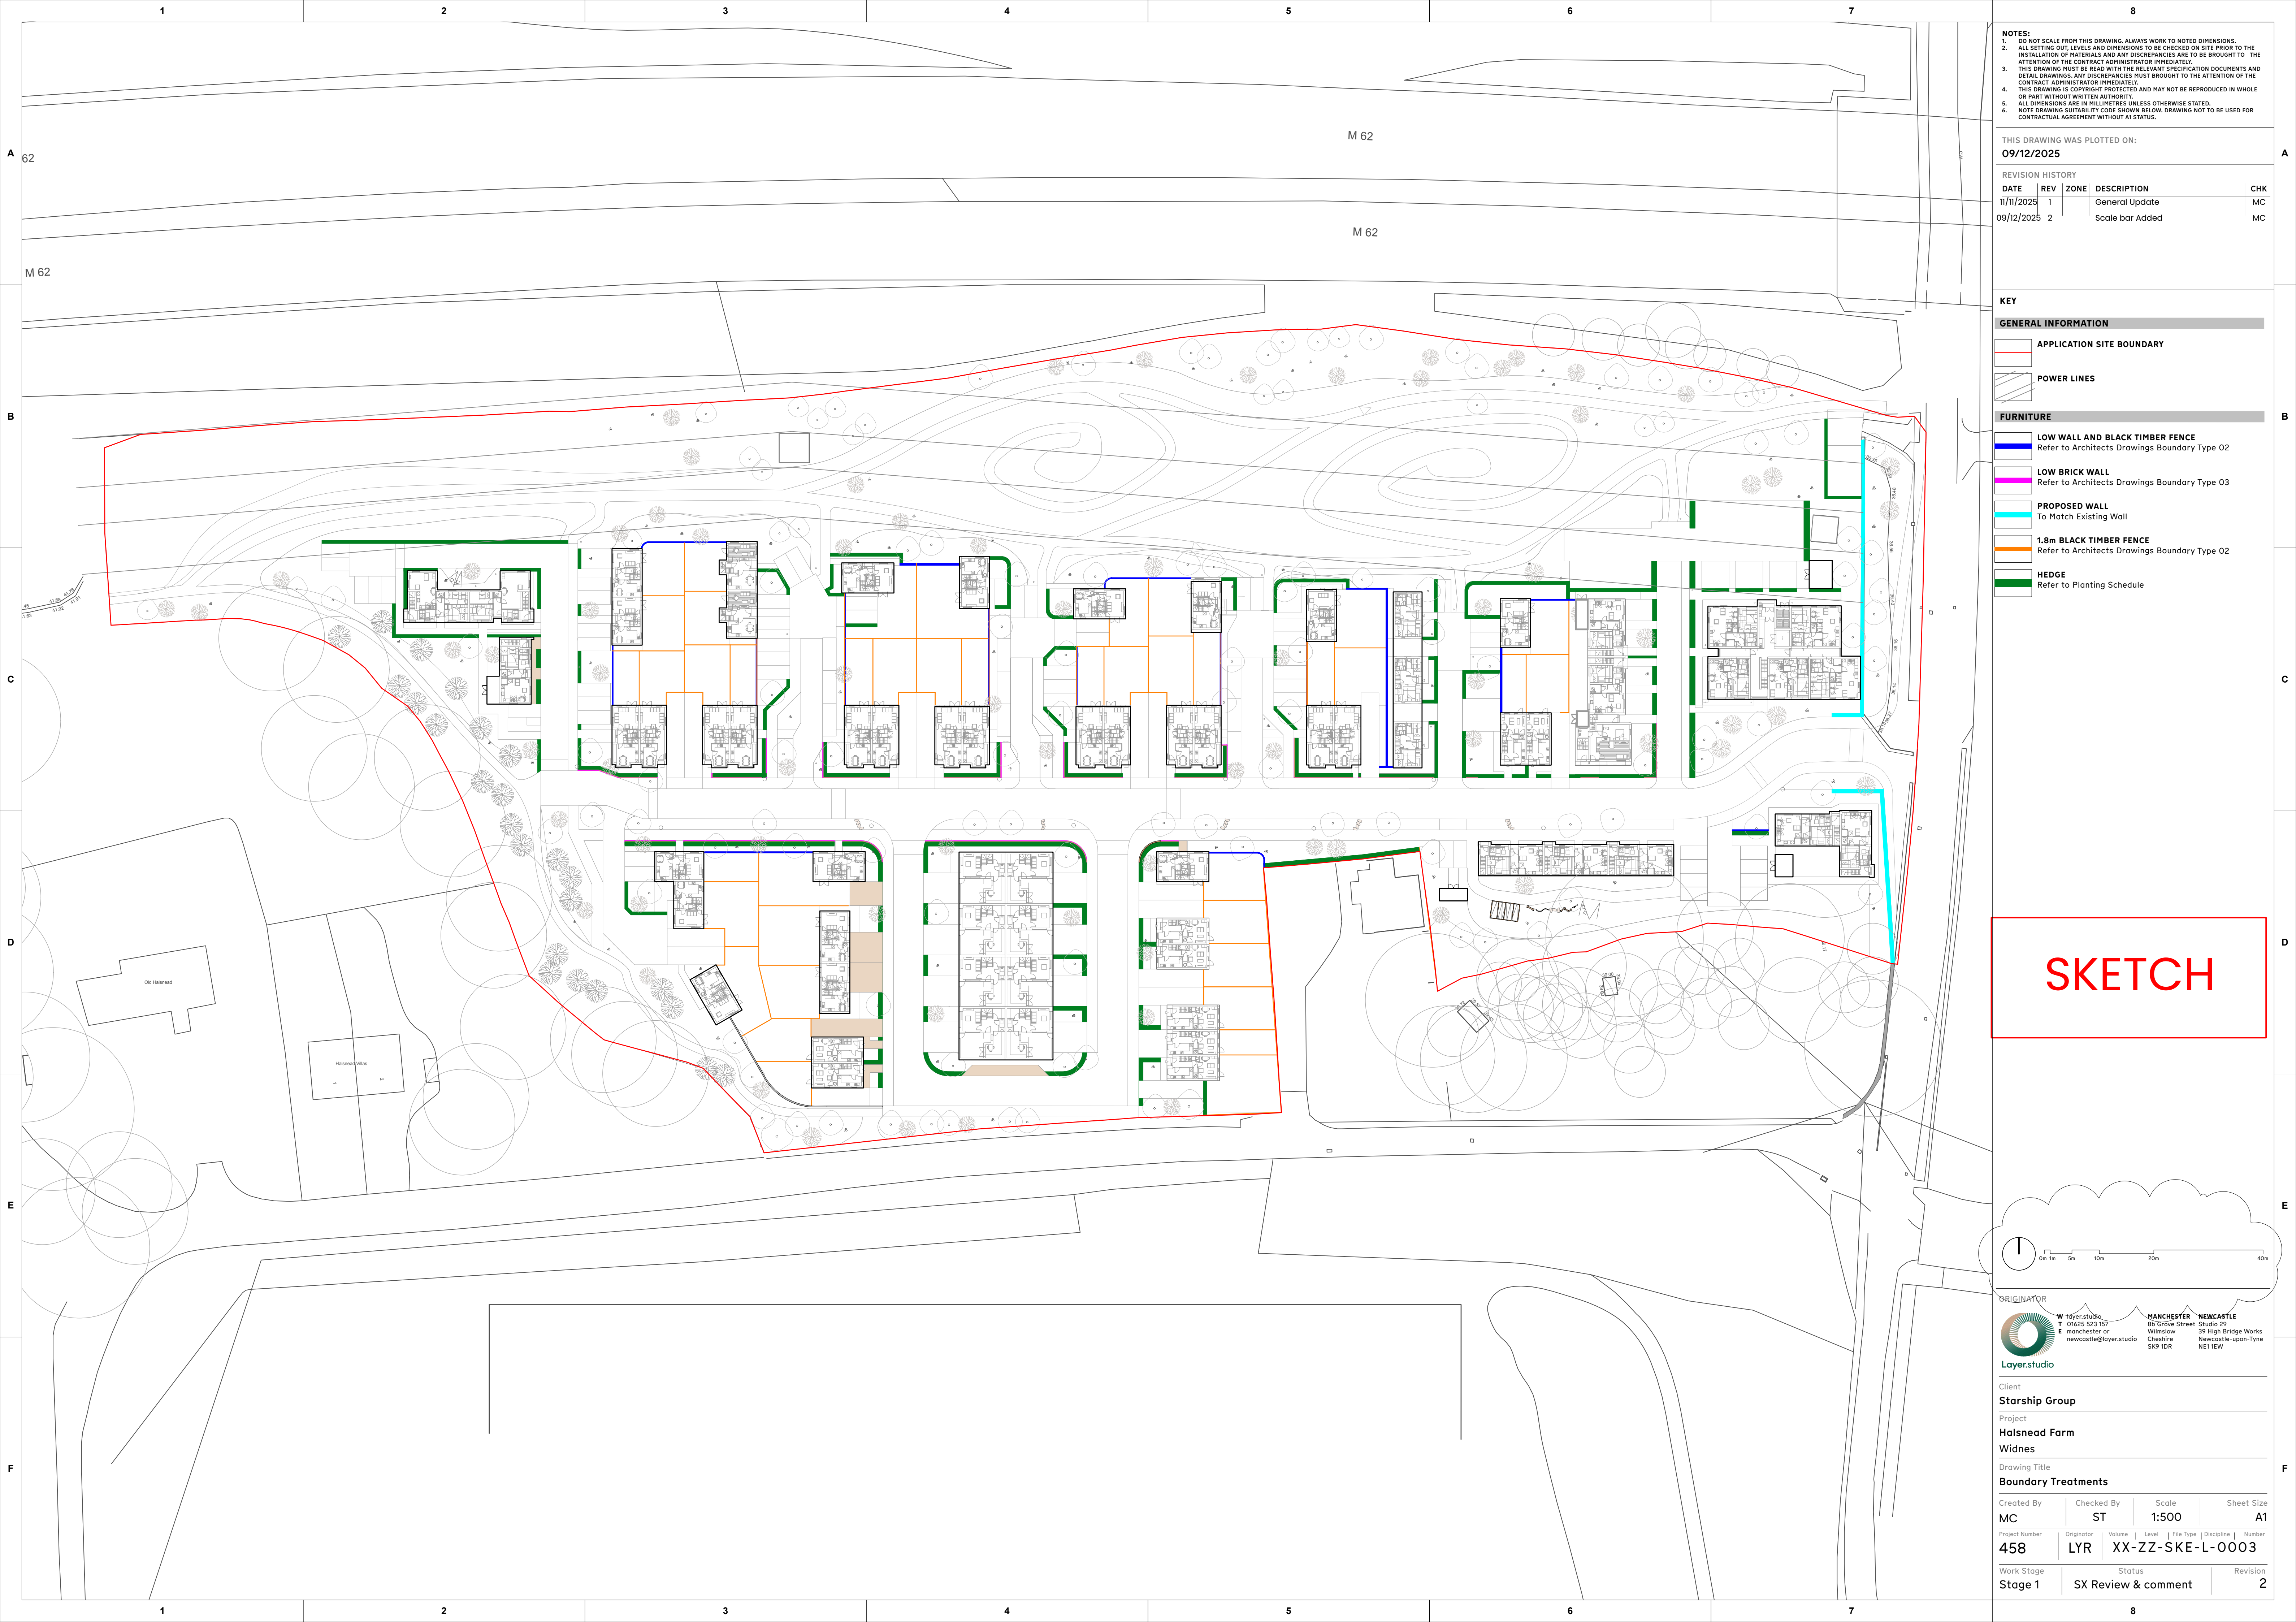

- NOTES:
- DO NOT SCALE FROM THIS DRAWING. ALWAYS WORK TO NOTED DIMENSIONS.
 - ALL SETTING OUT, LEVELS AND DIMENSIONS TO BE CHECKED ON SITE PRIOR TO THE INSTALLATION OF MATERIALS AND ANY DISCREPANCIES ARE TO BE BROUGHT TO THE ATTENTION OF THE CONTRACT ADMINISTRATOR IMMEDIATELY.
 - THIS DRAWING MUST BE READ WITH THE RELEVANT SPECIFICATION DOCUMENTS AND DETAIL DRAWINGS. ANY DISCREPANCIES MUST BE BROUGHT TO THE ATTENTION OF THE CONTRACT ADMINISTRATOR IMMEDIATELY.
 - THIS DRAWING IS COPYRIGHT PROTECTED AND MAY NOT BE REPRODUCED IN WHOLE OR PART WITHOUT WRITTEN AUTHORITY.
 - ALL DIMENSIONS ARE IN MILLIMETRES UNLESS OTHERWISE STATED.
 - NOTE DRAWING SUSTAINABILITY CODE SHOWN BELOW. DRAWING NOT TO BE USED FOR CONTRACTUAL AGREEMENT WITHOUT A1 STATUS.

THIS DRAWING WAS PLOTTED ON:
09/12/2025

REVISION HISTORY					
DATE	REV	ZONE	DESCRIPTION	CHK	
11/11/2025	1		General Update	MC	
09/12/2025	2		Scale bar Added	MC	

KEY

GENERAL INFORMATION

APPLICATION SITE BOUNDARY

POWER LINES

FURNITURE

LOW WALL AND BLACK TIMBER FENCE

Refer to Architects Drawings Boundary Type 02

LOW BRICK WALL

Refer to Architects Drawings Boundary Type 03

PROPOSED WALL

To Match Existing Wall


1.8m BLACK TIMBER FENCE

Refer to Architects Drawings Boundary Type 02

HEDGE

Refer to Planting Schedule

SKETCH

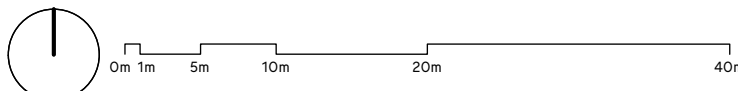

ORIGINATOR



WILSON
01625 523 157
manchester@layer.studio
Cheshire
SK9 1DR

MANCHESTER NEWCASTLE
80 Grove Street Studio 29
Widneslow
Cheshire
SK9 1DR

Studio 29
39 High Bridge Works
Newcastle-upon-Tyne
NE1 1EW

Client				
Starship Group				
Project				
Halsnead Farm				
Widnes				
Drawing Title				
Boundary Treatments				
Created By	Checked By	Scale	Sheet Size	
MC	ST	1:500	A1	
Project Number	Originator	Volume	Level	File Type Discipline Number
458	LYR			XX-ZZ-SKE-L-0003
Work Stage	Status			Revision
Stage 1	SX Review & comment			2