


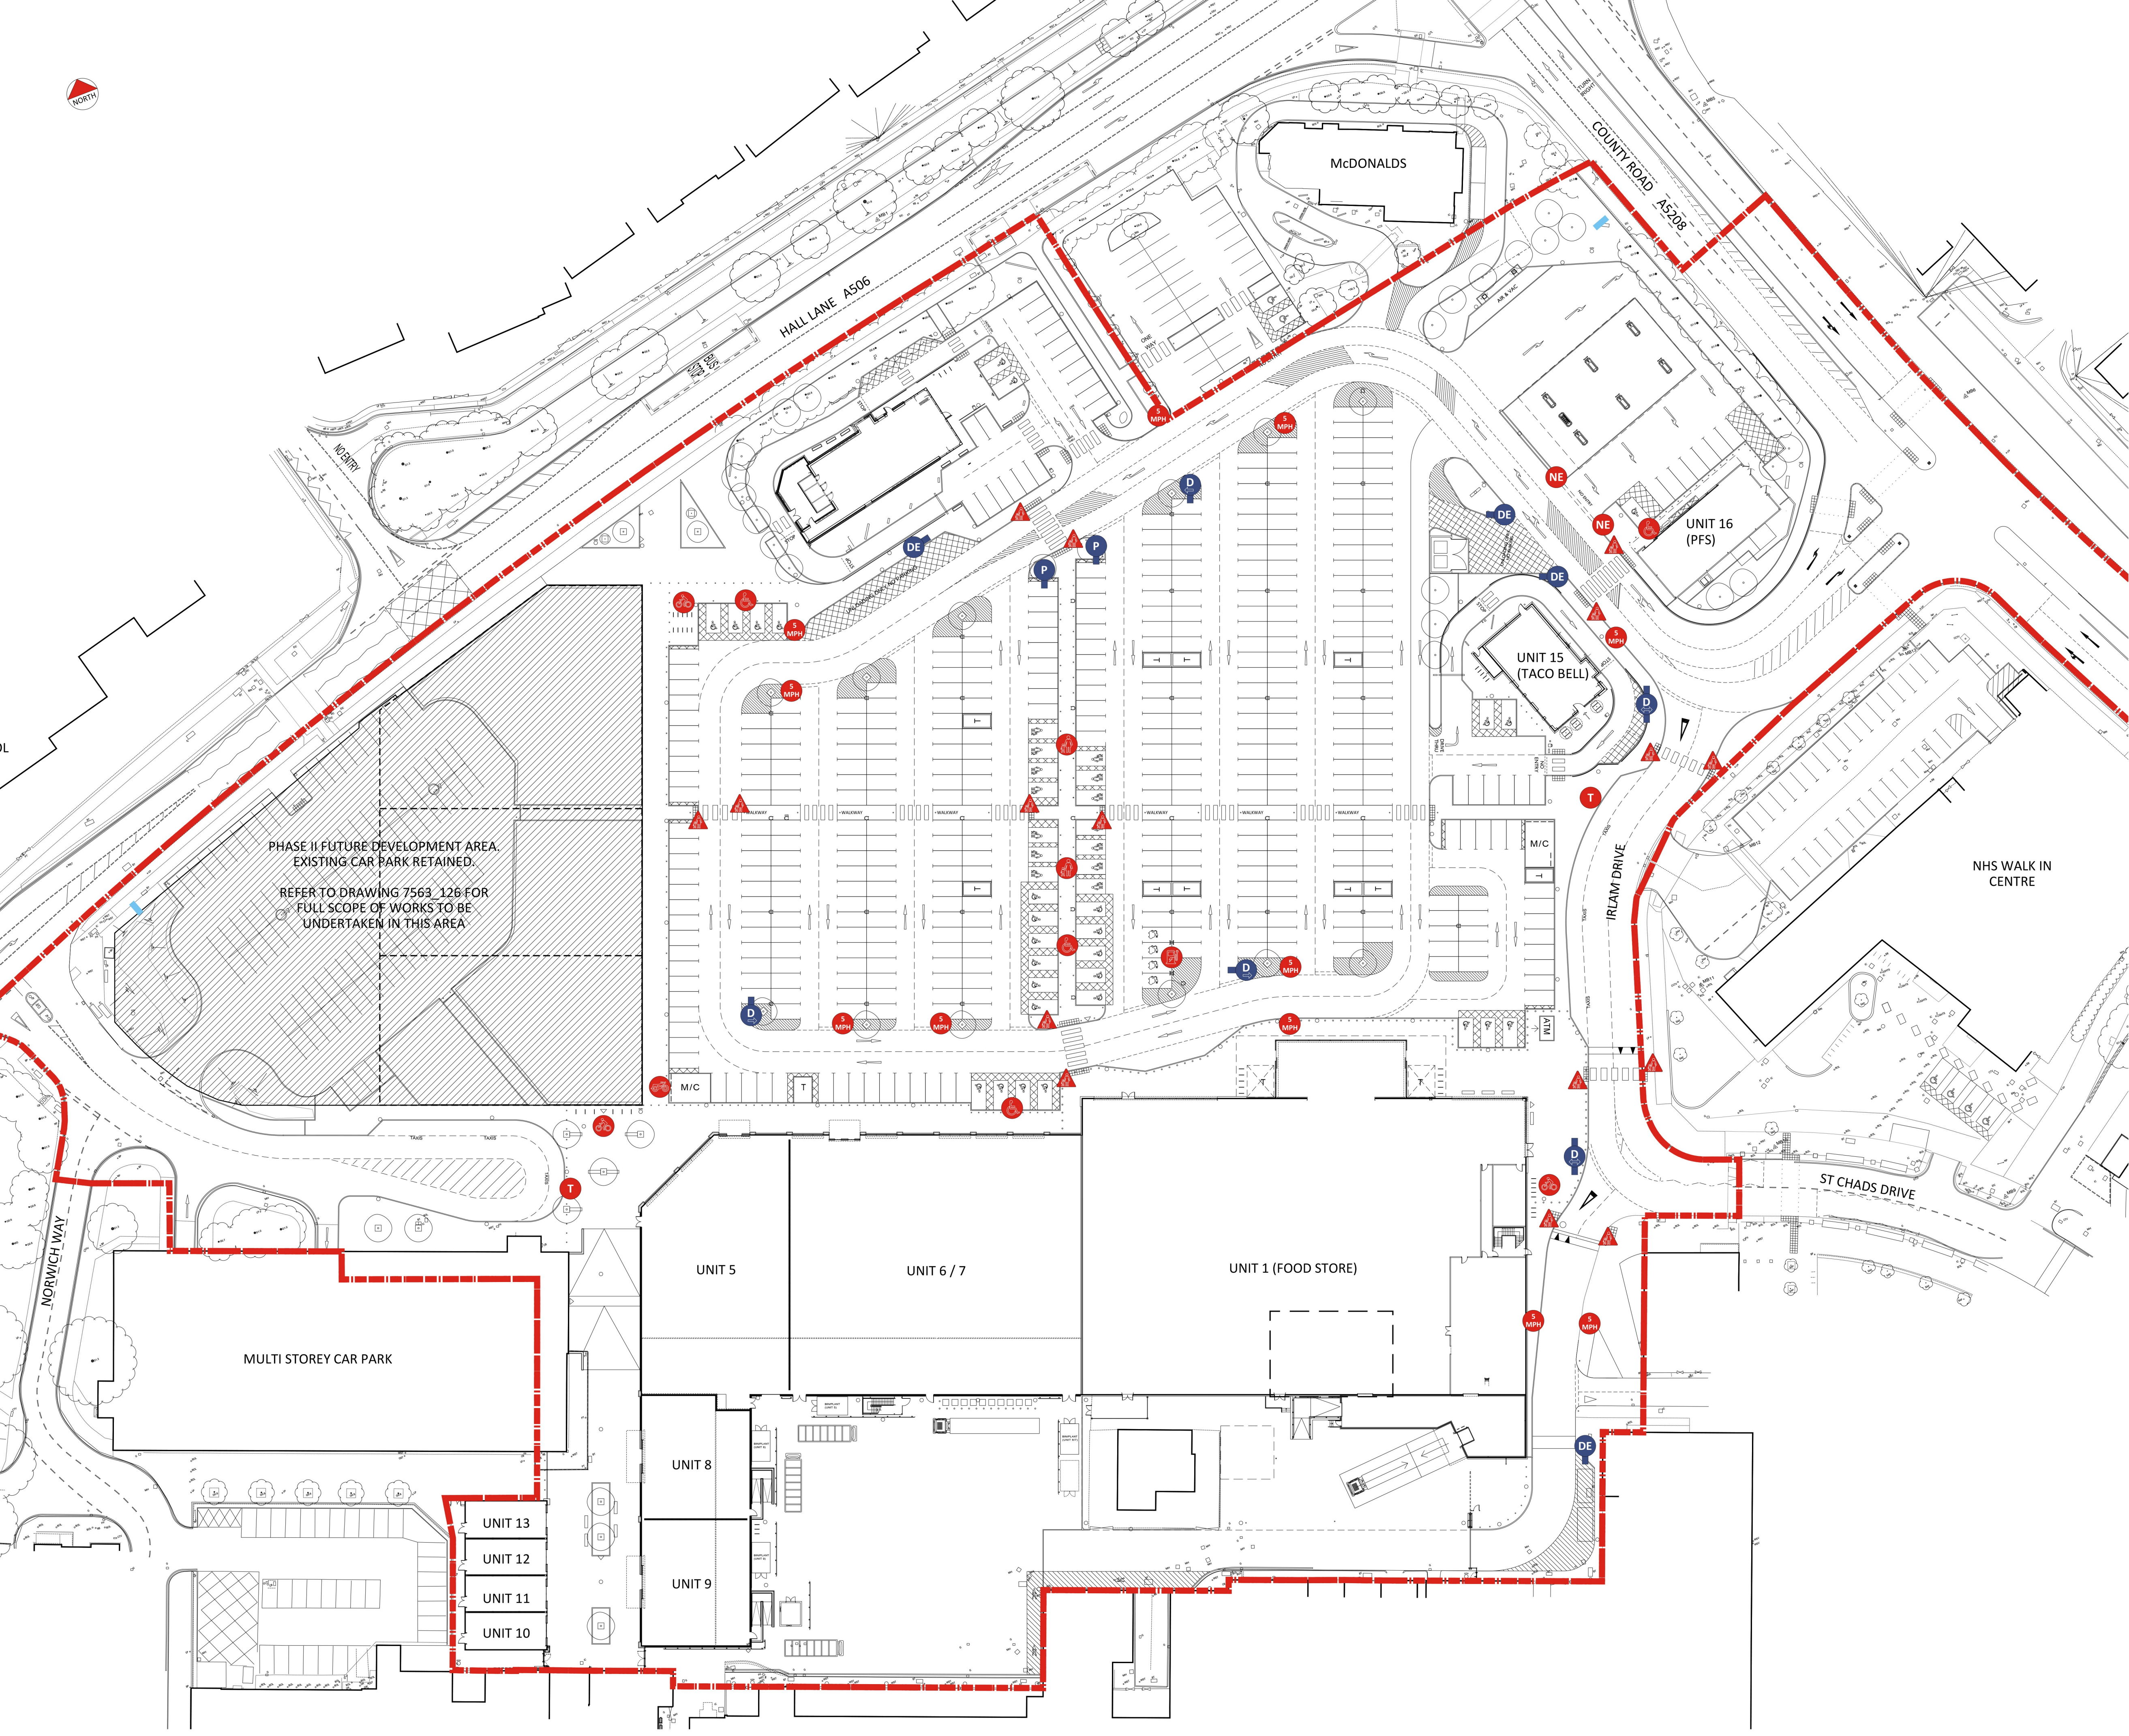

NOTES

This drawing to be read in accordance with the specification/Bills of Quantities and related drawings.

No Dimensions to be scaled from this drawing. All stated dimensions to be verified on site and the Architect notified of any discrepancies.

0100

Scale bar 100mm at 1:1

LEGEND

SITE BOUNDARY LINE

PROPOSED DEVELOPMENT TOTEM

PARENT & CHILD PARKING SIGN

MOTORBIKE PARKING SIGN

ACCESSIBLE PARKING SIGN

CYCLE PARKING SIGN

ELECTRIC CHARGING POINT

NO ENTRY

TAXI RANK

PEDESTRIAN CROSSING SIGN

5 MPH SPEED LIMIT SIGN (ORIENTATED TO SUIT ONCOMING TRAFFIC)

DELIVERIES DIRECTIONAL SIGN

DELIVERIES DIRECTION SIGN (RIGHT)

DELIVERIES DIRECTION SIGN (LEFT)

DELIVERIES SIGN

PARENT AND CHILD PARKING DIRECTIONAL

-	02.06.21	ISSUED FOR PLANNING	SC
REV.	DATE	NOTE	IN

FOR PLANNING

Project

KIRKBY RETAIL DEVELOPMENT

KIRKBY

Title

PROPOSED SITE SIGNAGE PLAN

Scale	1:500	@ A1	Date	MAY 2021
Drawn	SC		Checked	AG
Drawing Number	7563_V2_P780		Revision	-

Saunders

Architecture + Urban Design